



PROPOSED PLANS

Notes:


- Do not scale from this drawing.
- All dimensions to be verified on site and is in mm.
- Builder to verify all dimensions, heights and levels prior to commencement of work.
- All documents shall be checked to ensure that they are compatible by the contractor before construction commences. In the event of apparent ambiguity or contradiction the engineer and/ or architect shall be notified immediately.
- The contractor in preparing his estimate shall visit the site and acquaint himself with the problems involved.
- The contractor shall issue all statutory notices to the local Authority during progress and completion of works.

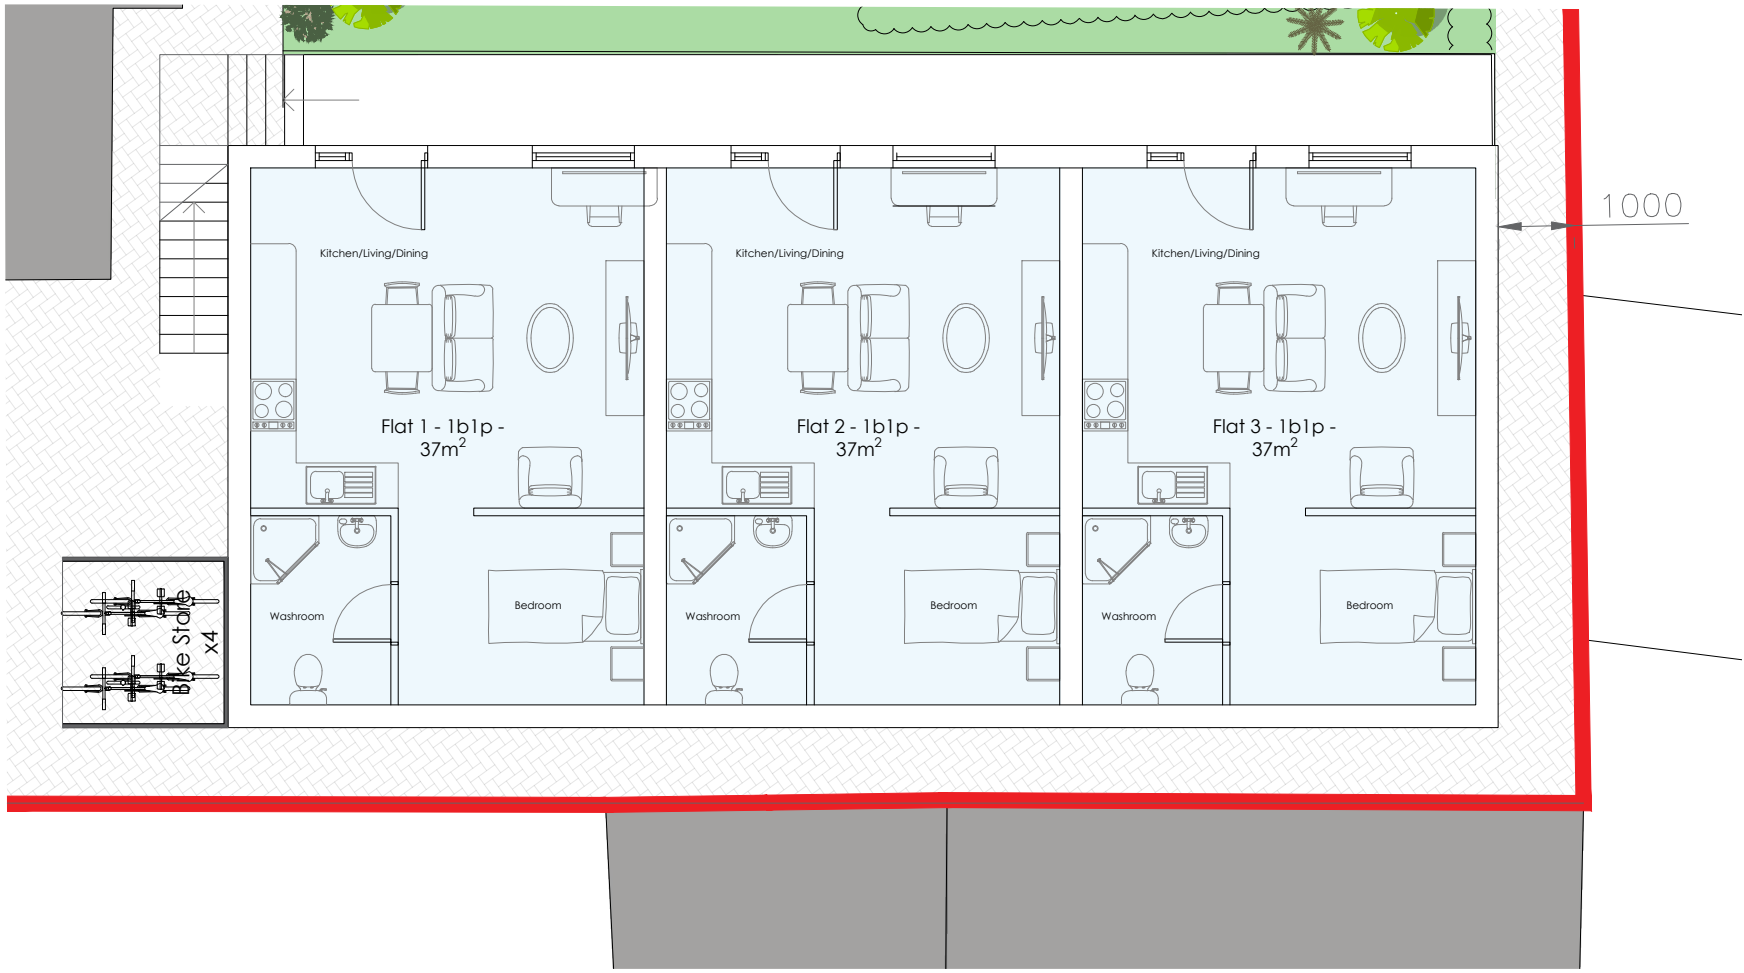

Ground Floor

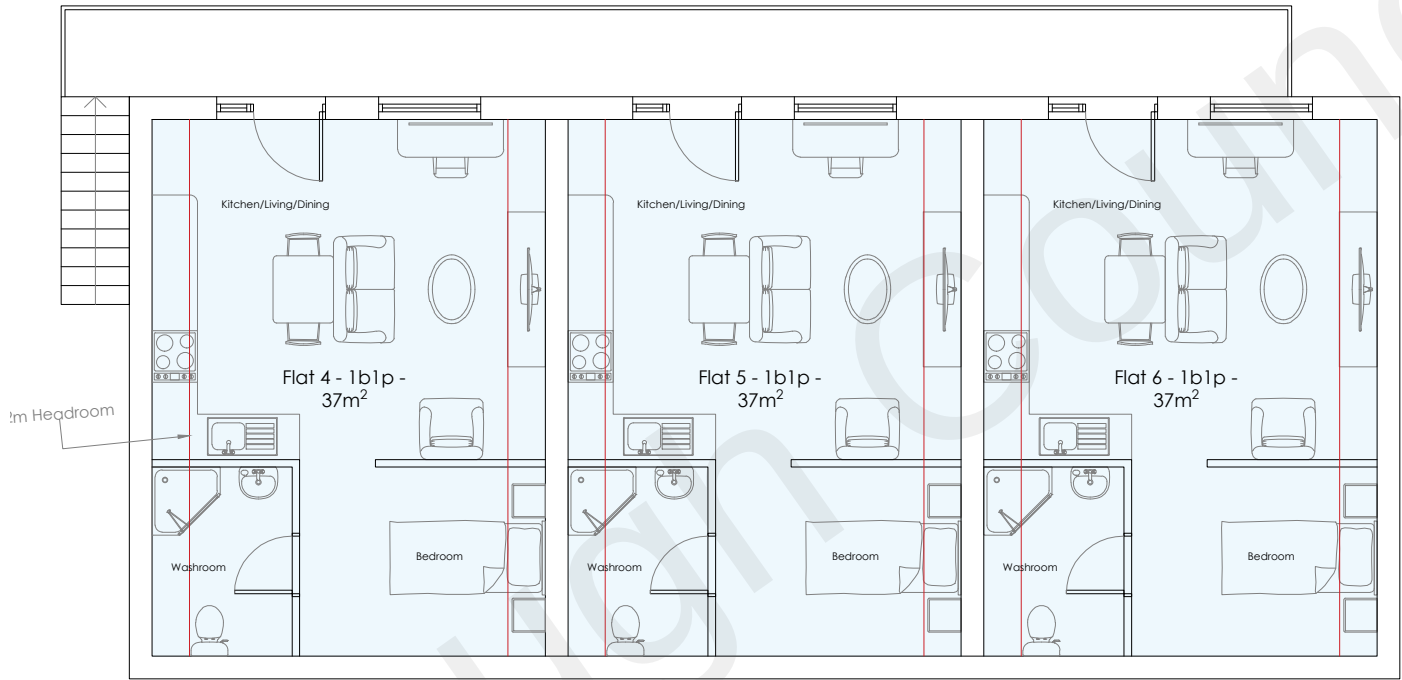

First Floor

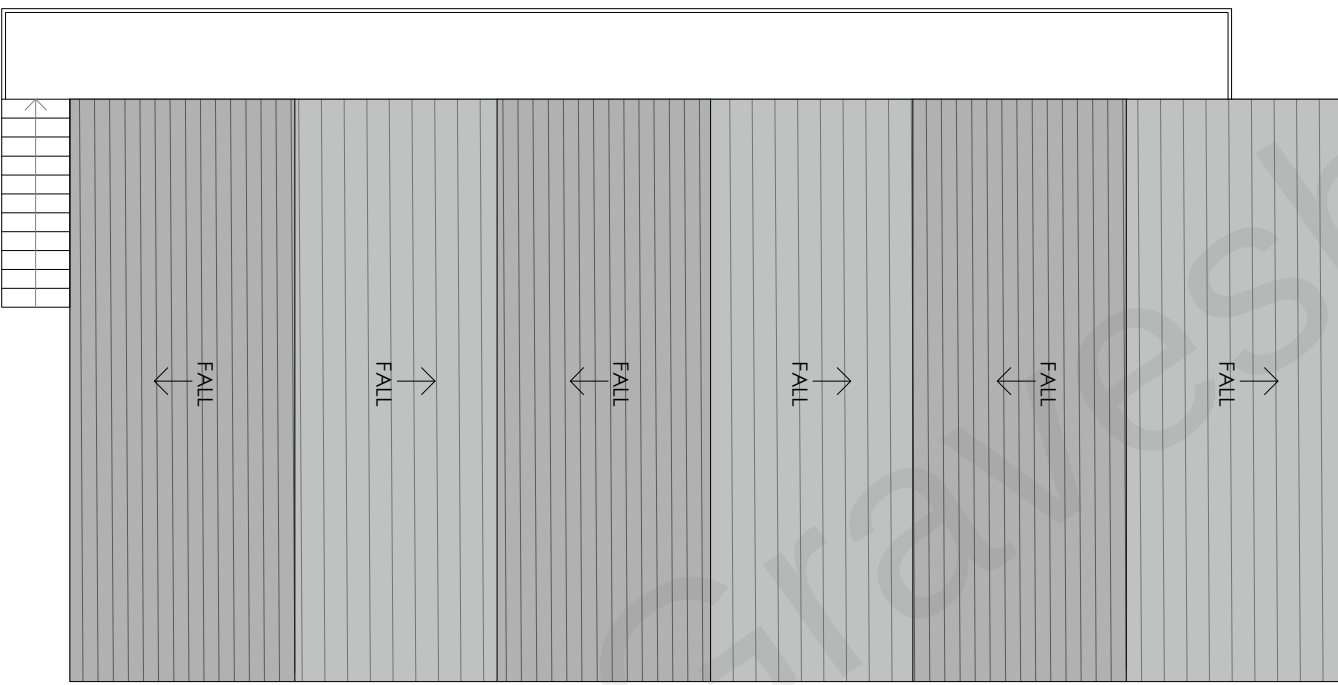

Roof

REV:	DESCRIPTION:	BY:	DATE:
------	--------------	-----	-------

STATUS: PLANNING



Whitehall Place
47 The Terrace,
Gravesend, Kent
DA12 2DL
01474 247 787
info@barronedwards.co.uk
www.barronedwards.co.uk

SITE: 12-16 Queen Street
Gravesend, Kent
DA12 2EE

TITLE: Proposed Rear Block Floor Plans

SCALE AT A2: 1:100	DATE: 03.02.2022	DRAWN: HE/GK
PROJECT NO: 2105 - 01 A	DRAWING NO: 004	REVISION: B

