


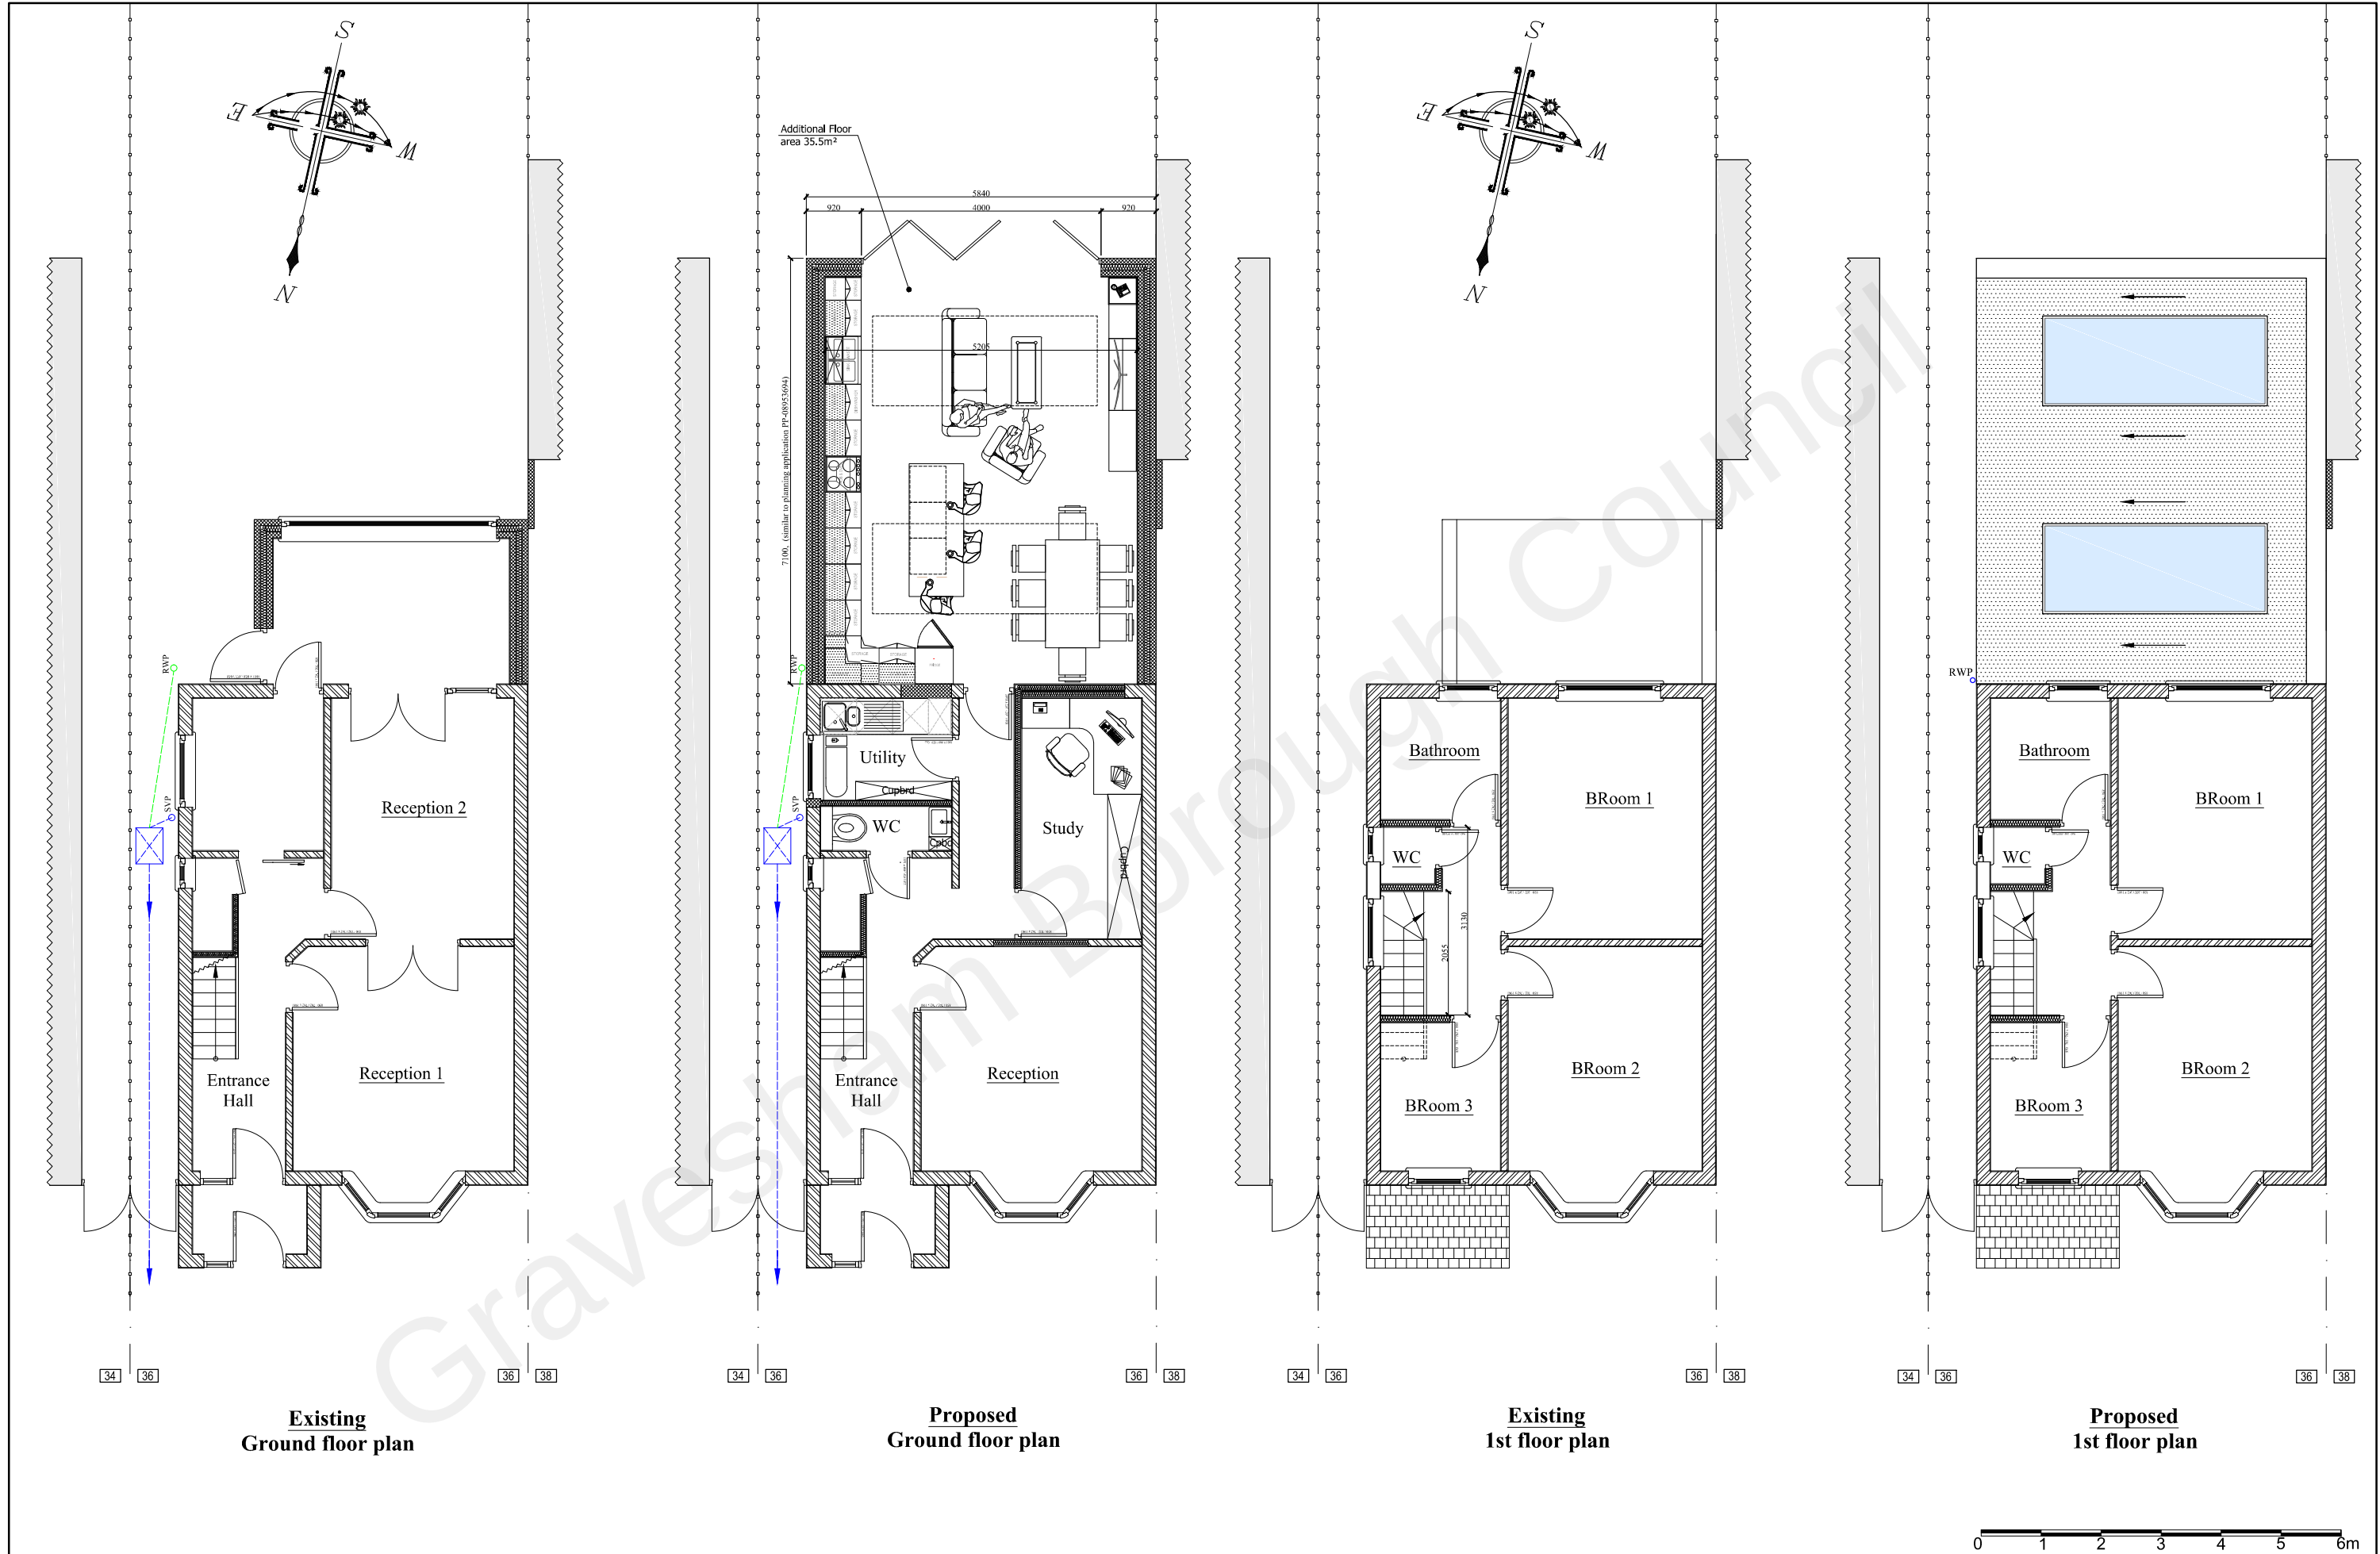

Rev	Date	Description	Client	Mustapha C.	Scale @	A1 N/A	Job No.	Drawing No.	Rev
-	-		Project	Single storey rear extension	A3	1:100	D000325	A-9	00
-	-		Address	36, Malvina Avenue, Gravesend, Kent, DA12 5AP	Drawn by	IS	Status of drawing		Design
-	-		Drwg. title	Existing / Proposed Ground and 1st floor plans	Checked by	AS	Planning		Stage
-	-				Date	12/11 /21	Application		3