
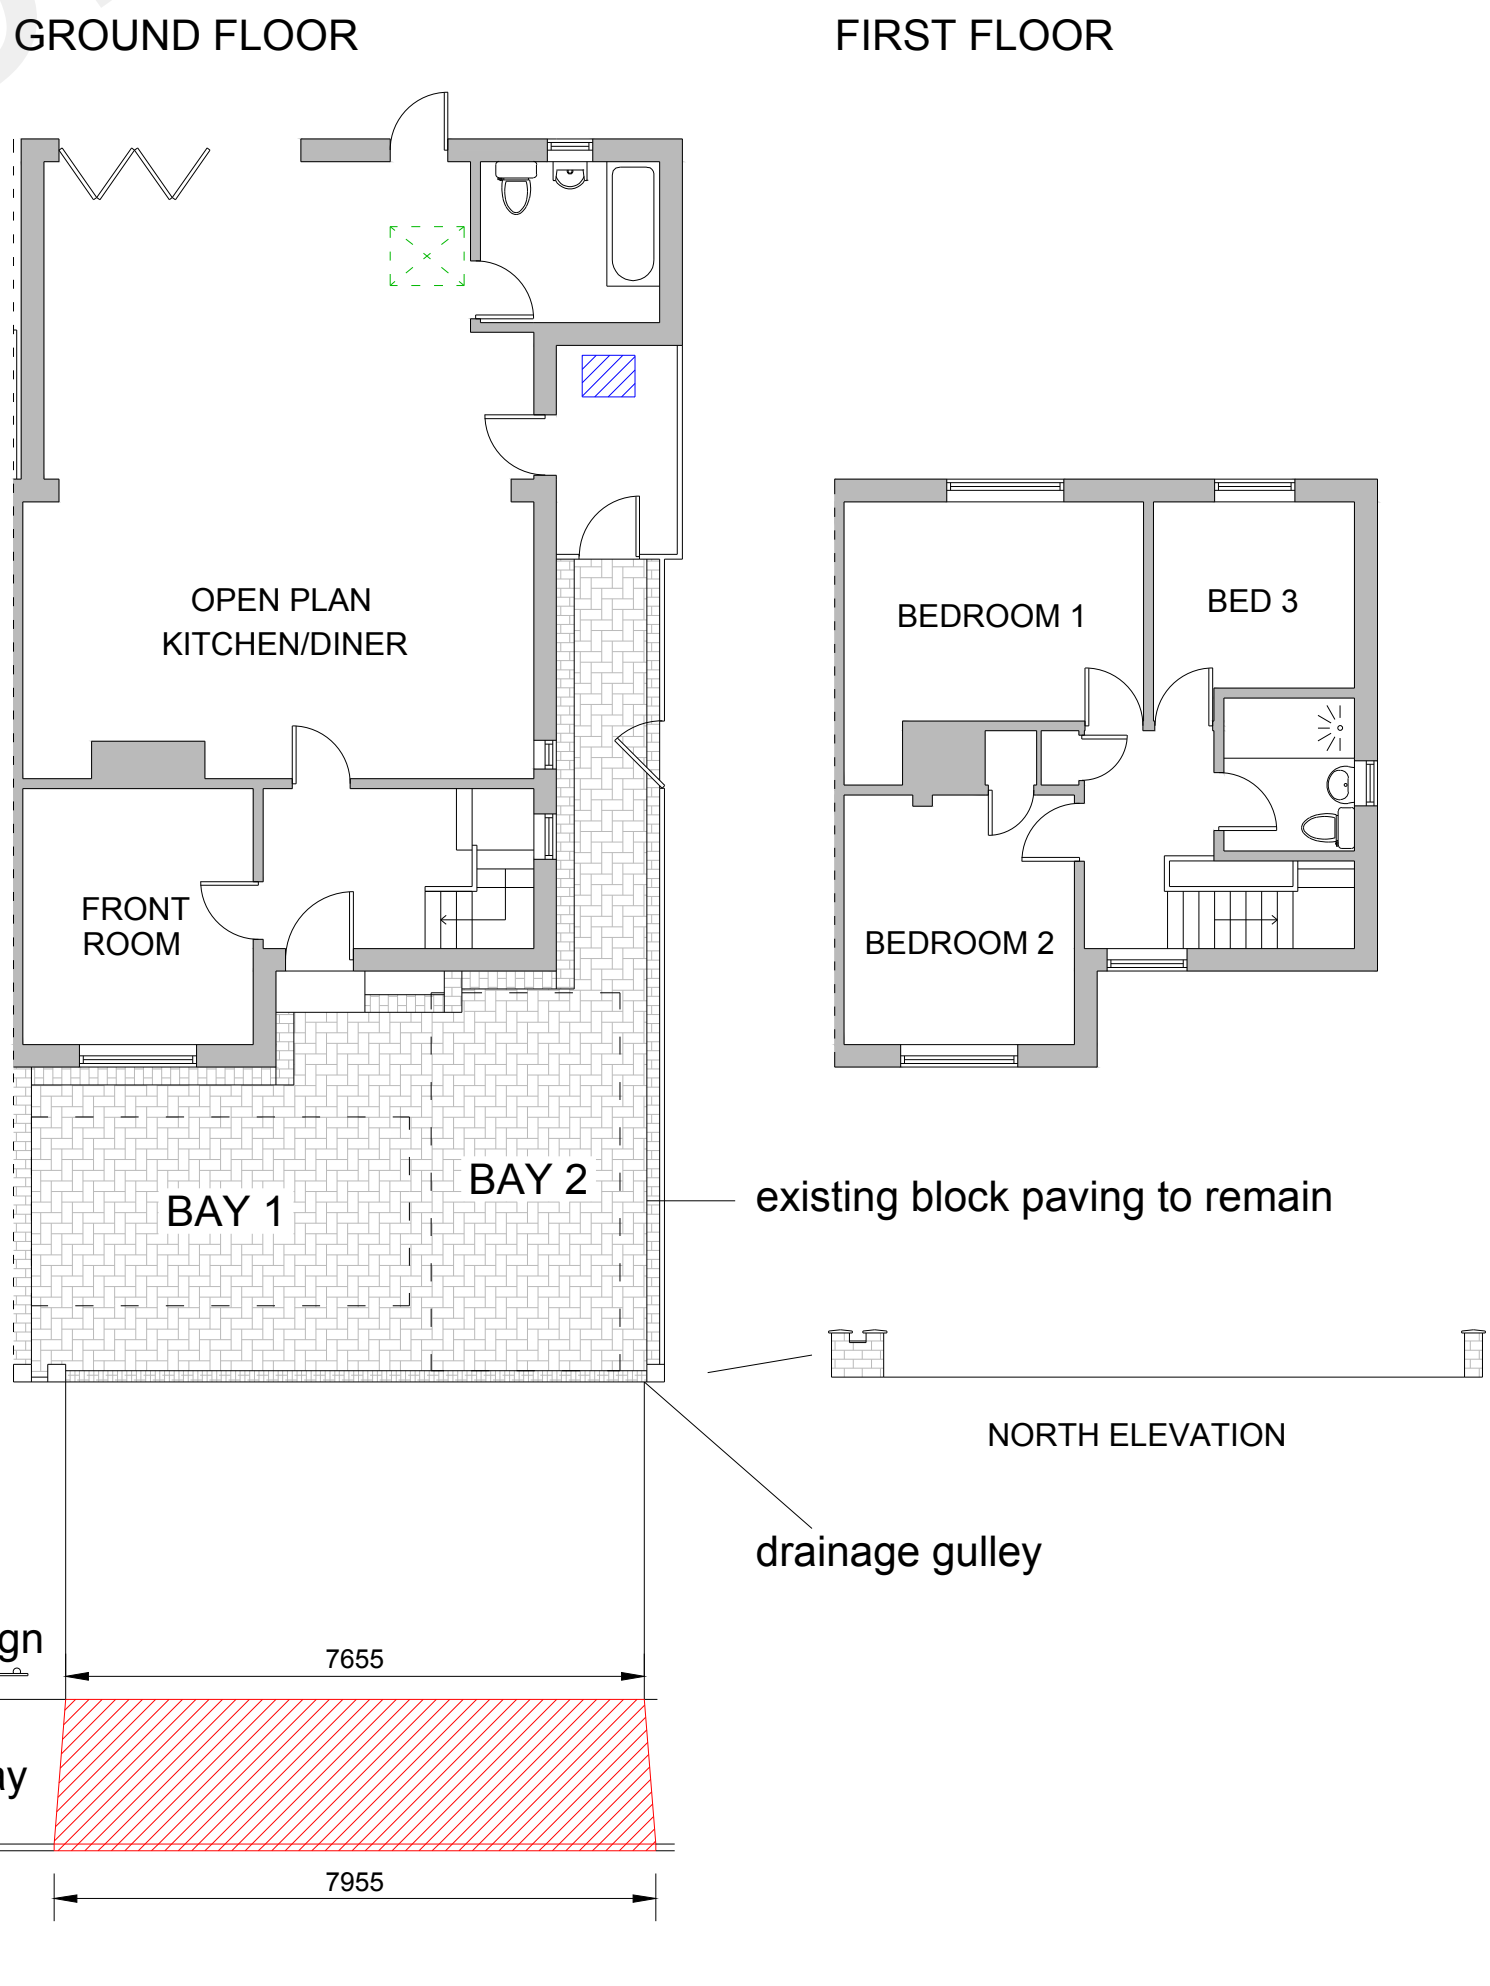
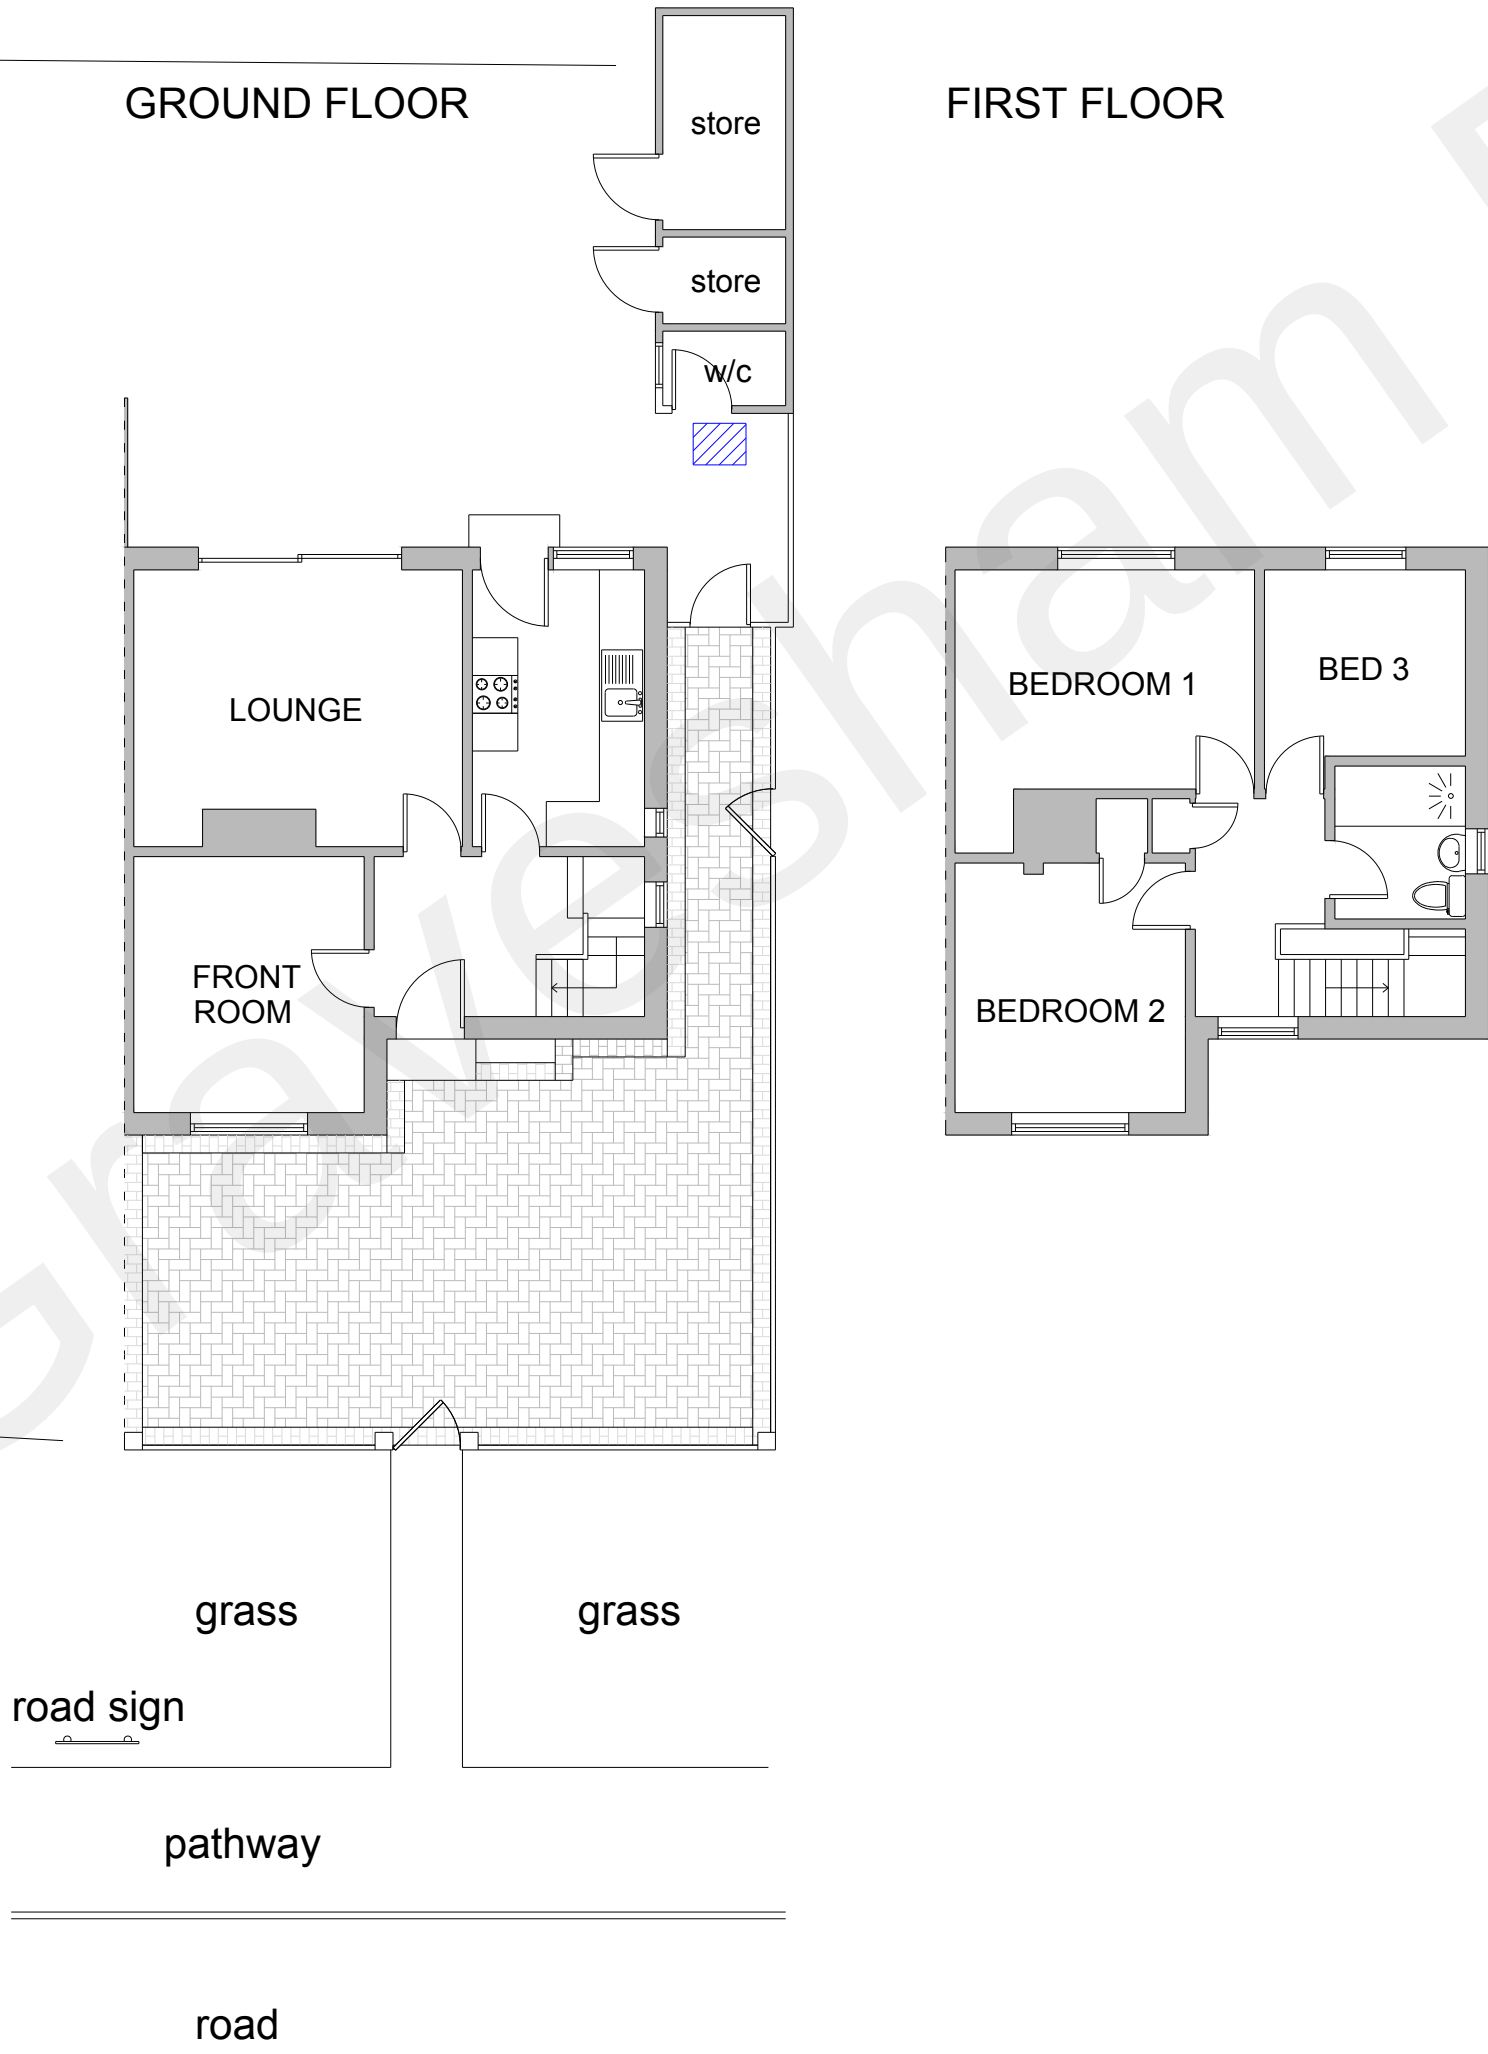
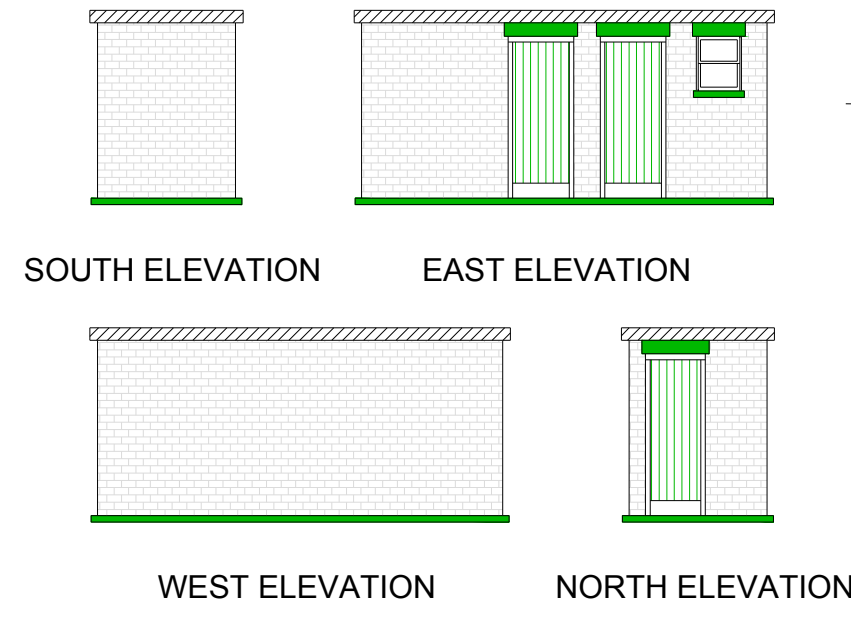


EXISTING DRAWINGS

PROPOSED DRAWINGS

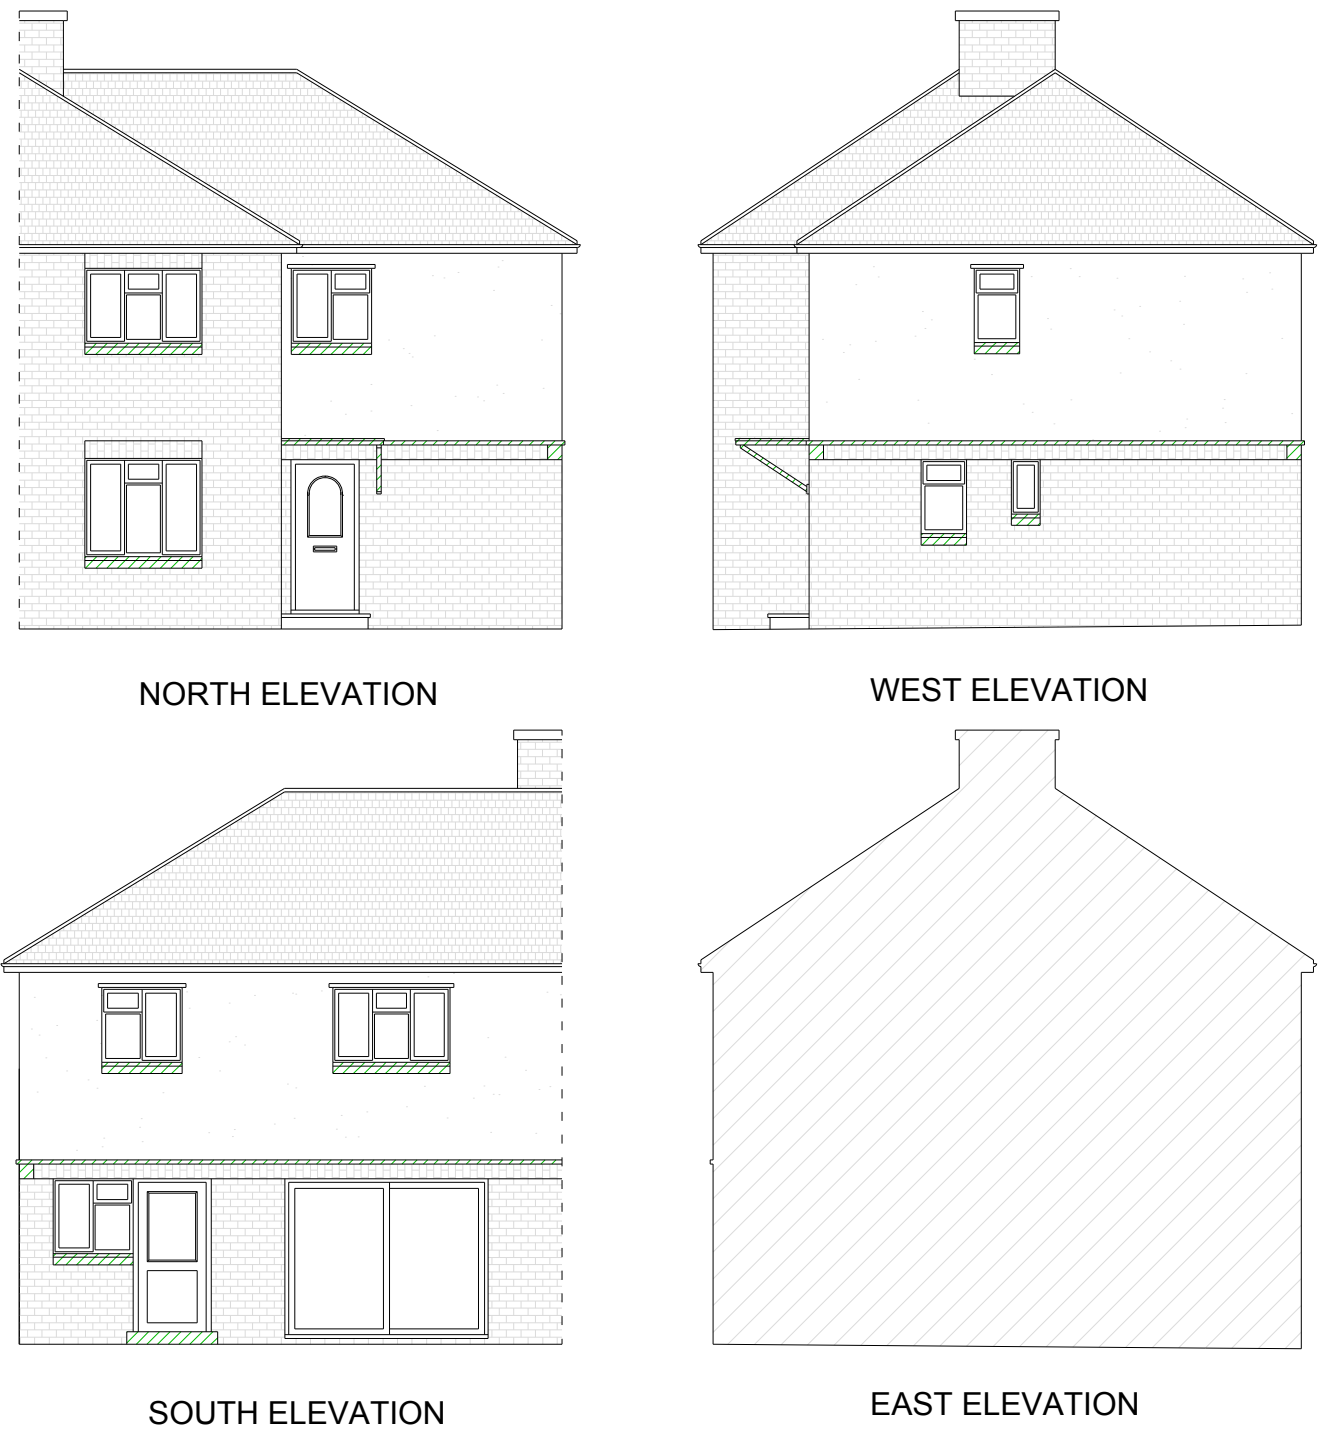

-		For planning purposes only. Not to be scaled. Measurements to be taken on site.	
NAME OF ORGANISATION		AJW-CS	
JOB ARCHITECT			
JOB TITLE		63 Harden Road Northfleet Gravesend Kent DA11 7DL	
DRAWING TITLE		EXISTING & PROPOSED ELEVATIONS AND FLOOR PLANS	
JOB NO.		DRAWING NO. PL 001	
SCALE		1:100 A1	
DATE		08/06/22	
DRAWN BY		L MURR	
CHECKED BY			