

171.6m


A227 South Street

Wentover

Marycroft

Willow Walk

Corner

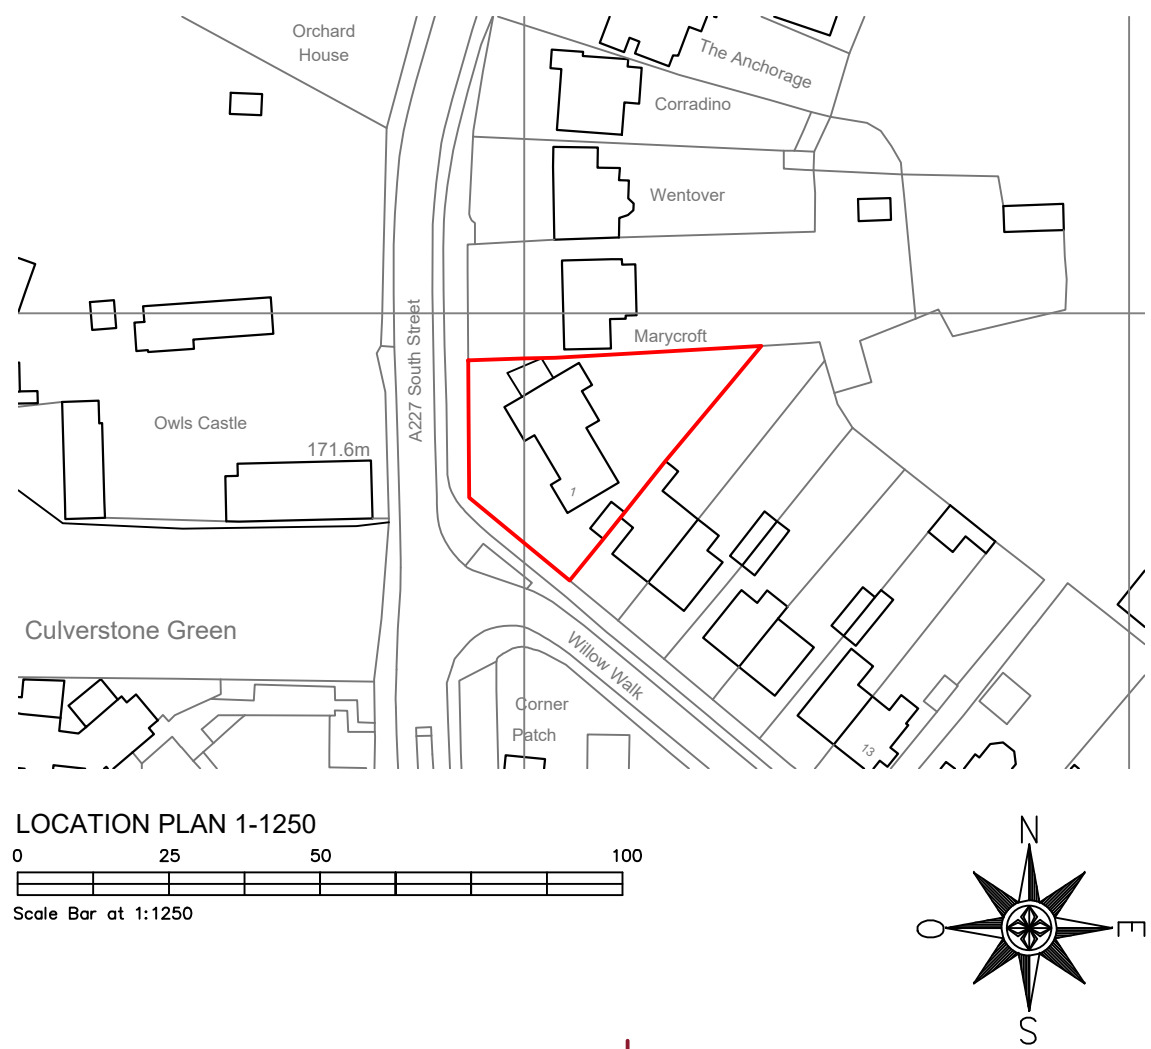

Revision		Date	Description
Status PLANNING			
Mark Carter ASSOCIATES		Architectural Design	
design studio priesfield stadium gillingham kent ME7 4DD tel 01634 304700 fax 01634 850986 e mail: markcarter.design@virgin.net			
Client HAYER INVESTMENTS KENT LTD			
Drawing Title SITE PLAN			
Project Title ALTERATIONS AT No1 WILLOW WALK			
Scale 1:200	Date OCT 22		Drawn MC
Drawing No 3429 - 003			Rev B