




Revision	Date	Description

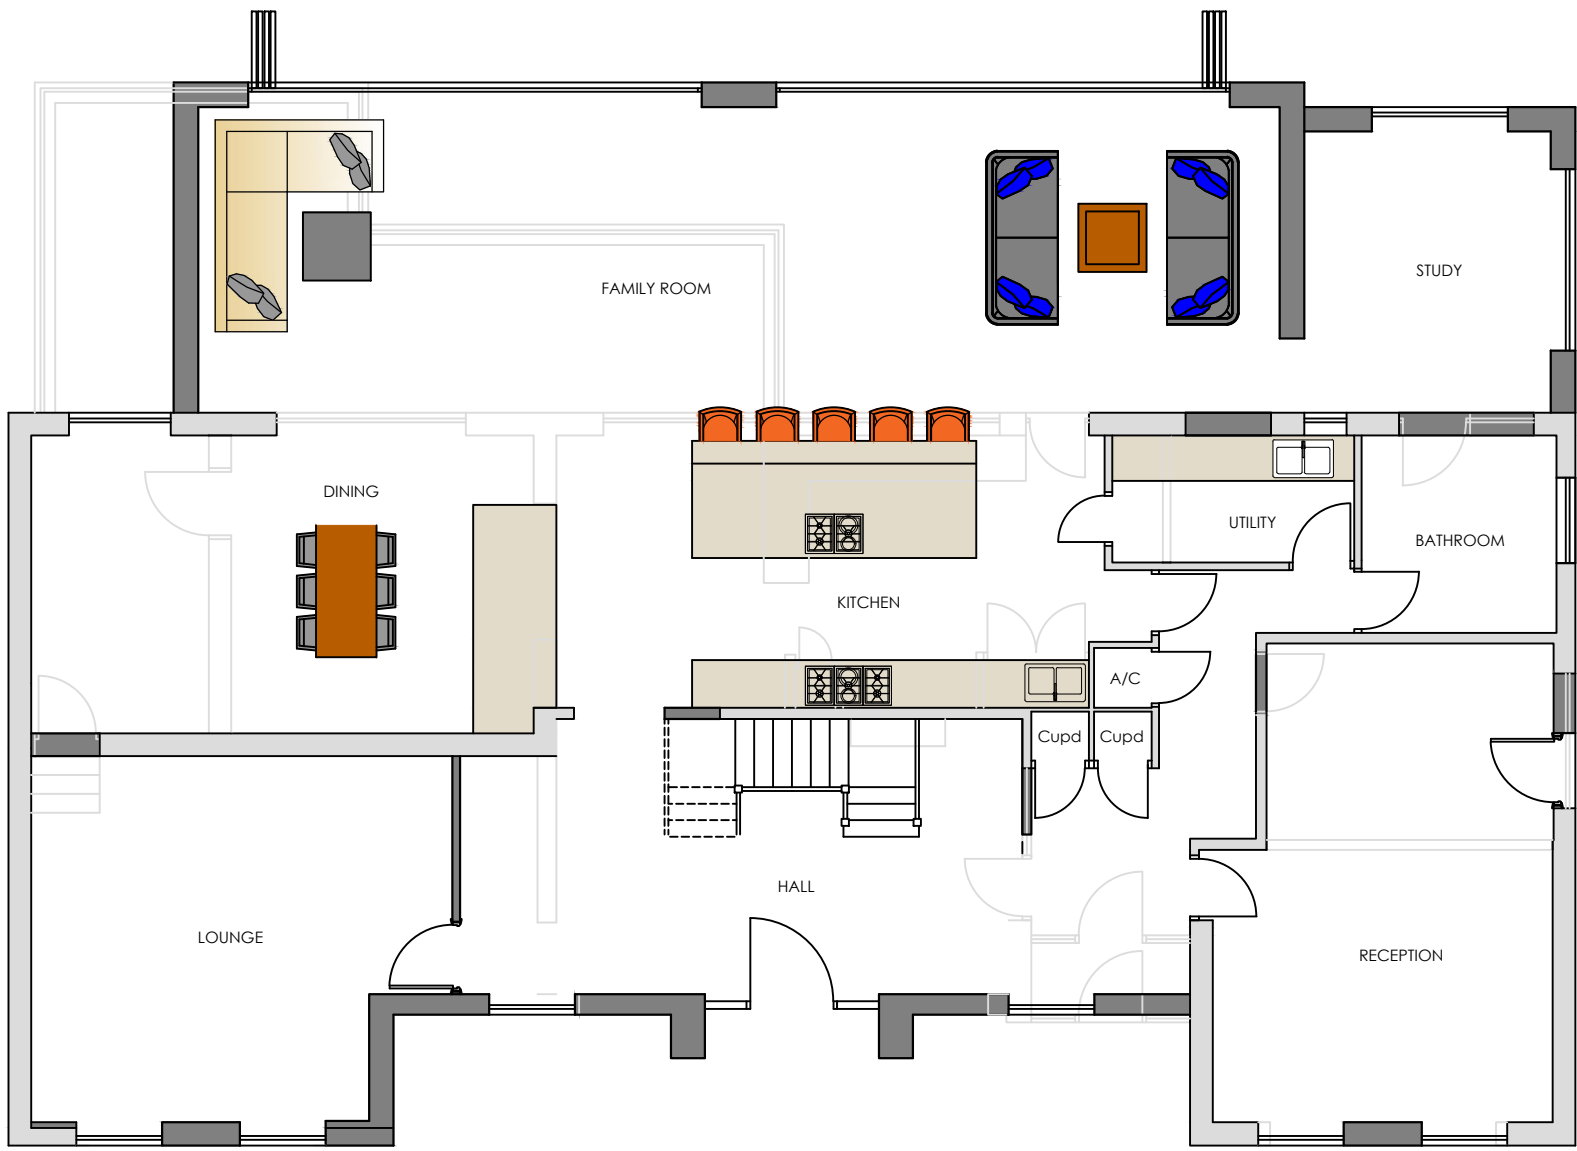


Proposed Ground Floor Plan 244m2
Total area 399m2

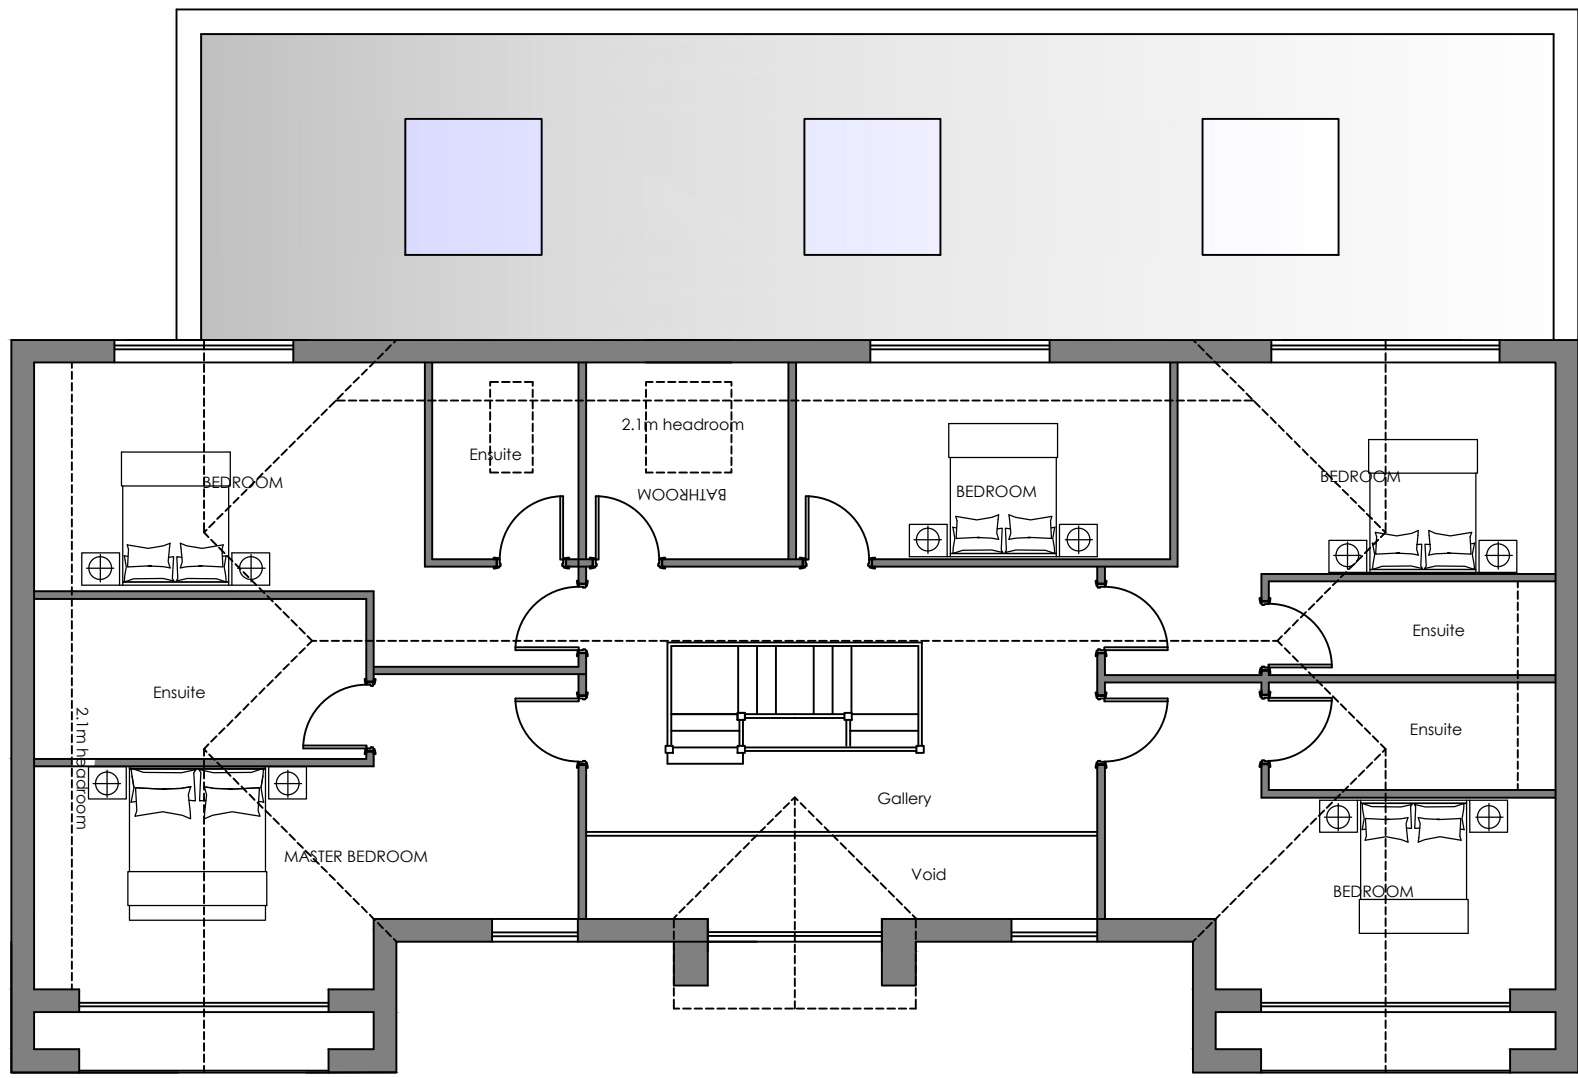

Proposed First Floor Plan 155m2

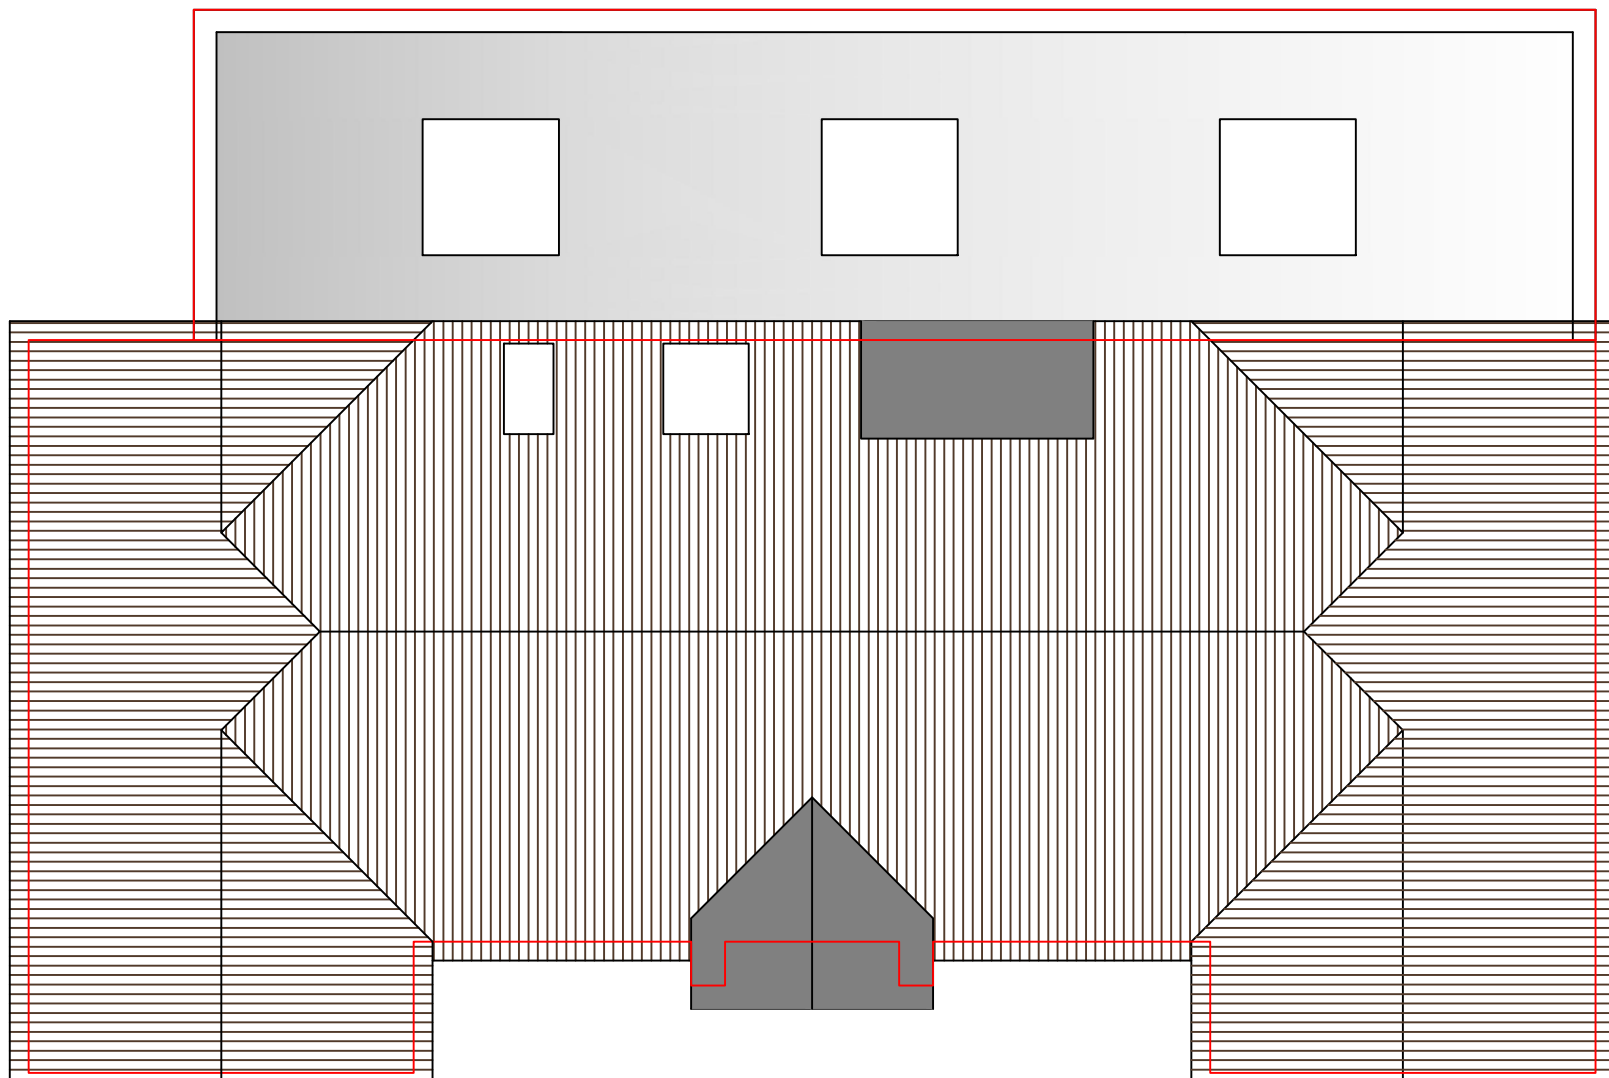


Proposed Roof Plan

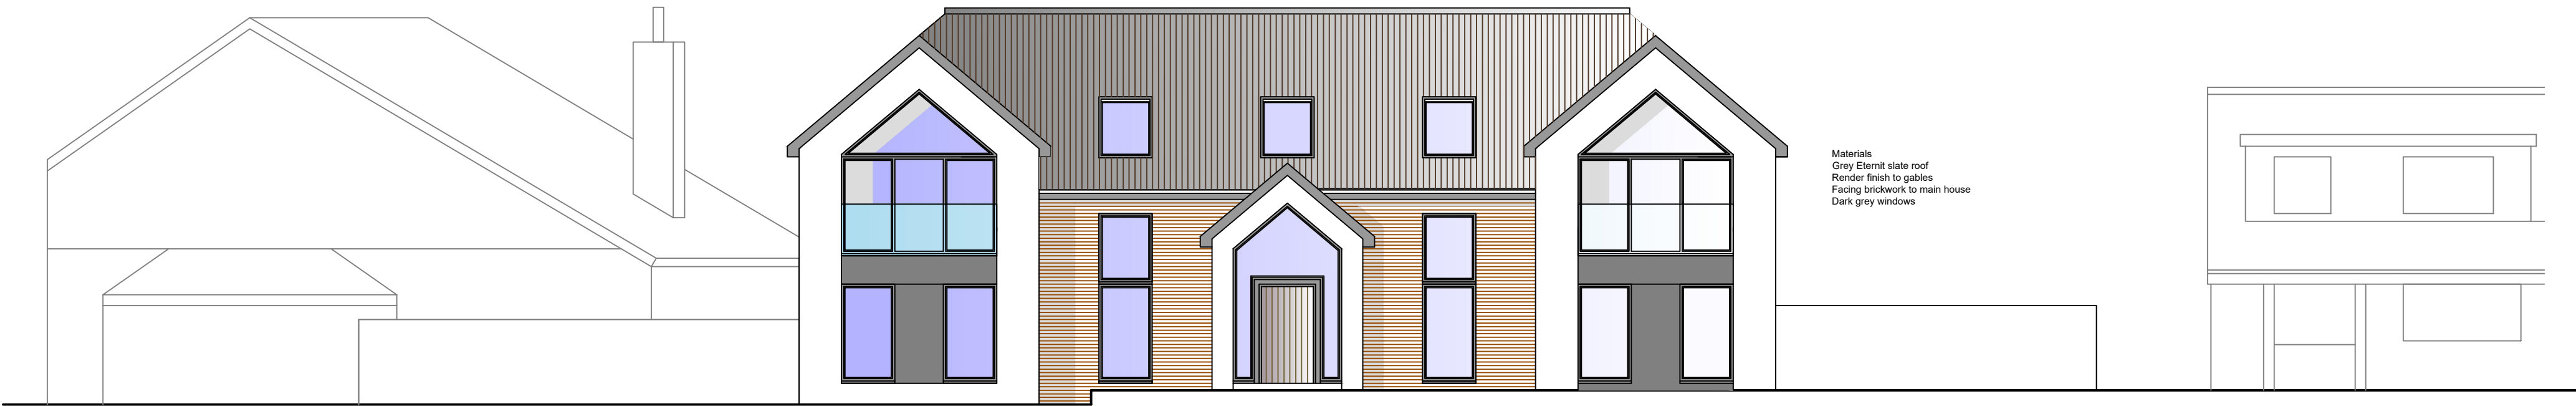


Marycroft - (True elevation taken at angle)


Collina

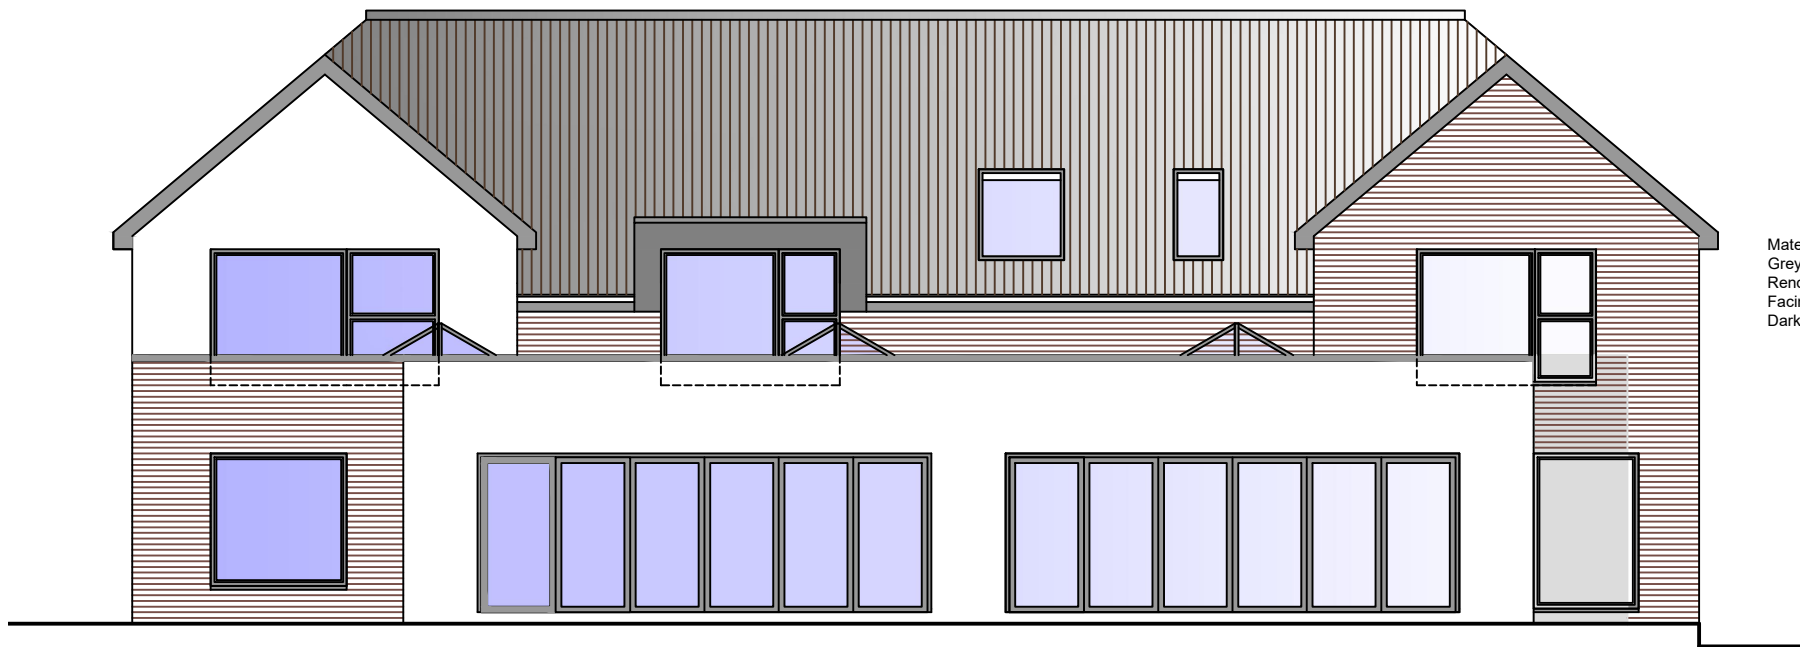


Proposed Rear Elevation

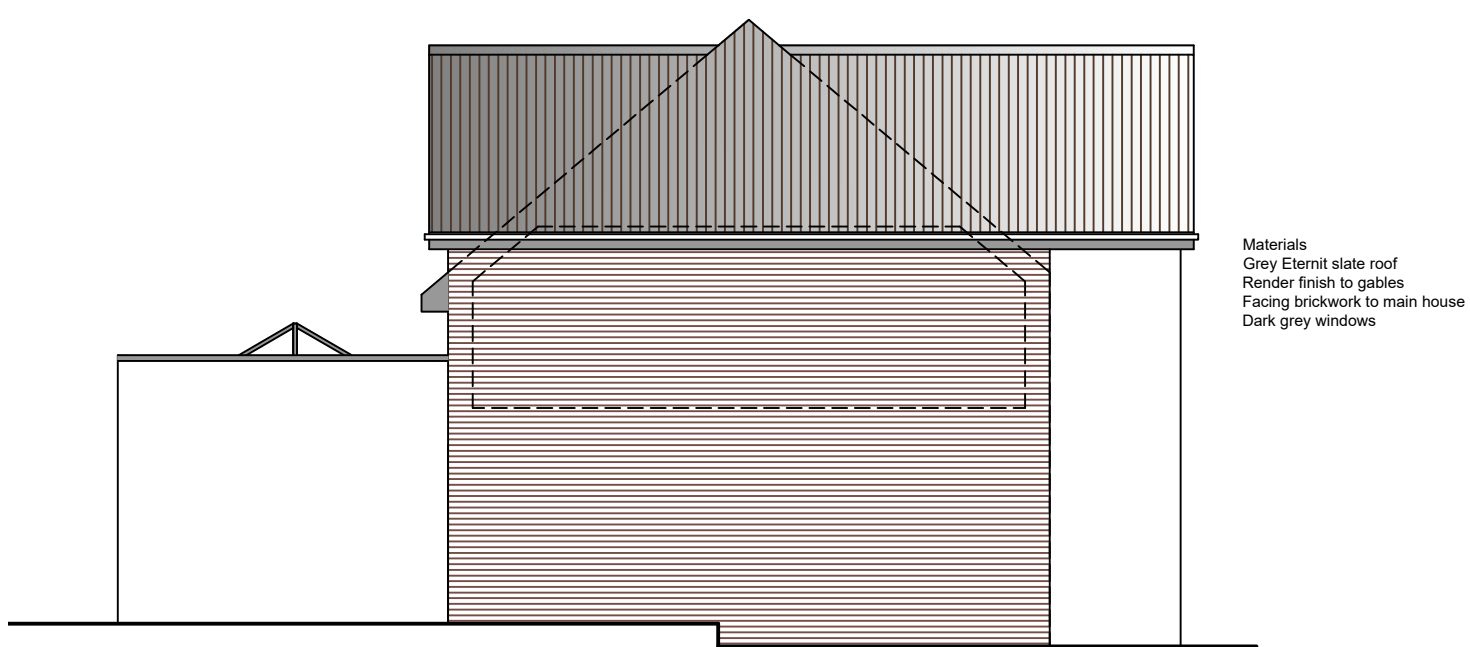

Proposed Side Elevation

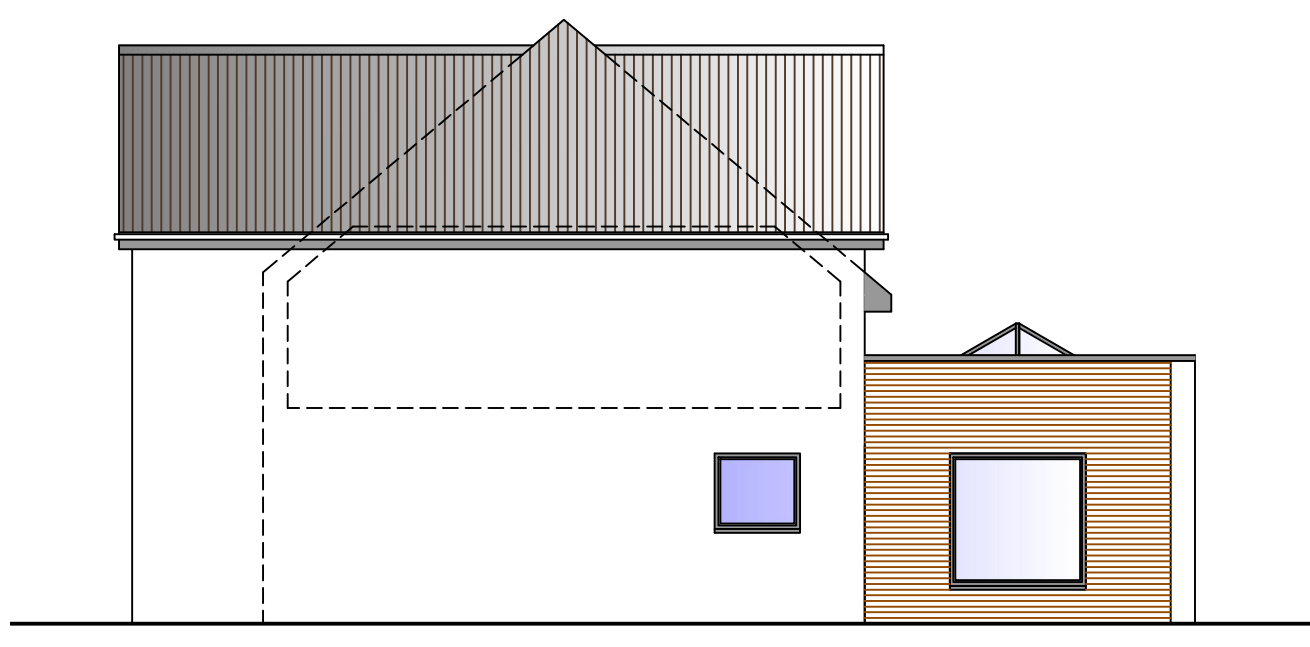

Proposed Side Elevation

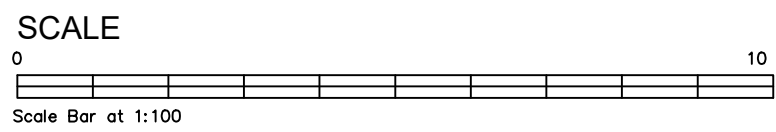

Revision	Date	Description

Status	PLANNING
--------	----------

Mark Carter ASSOCIATES	Architectural Design
--	--

design studio priestfield stadium gillingham kent ME7 4DD tel 01634 304700 fax 01634 850986 e mail: markcarter.design@virgin.net

Client	HAYER INVESTMENTS KENT LTD
--------	----------------------------

Drawing Title	PROPOSED PLANS AND ELEVATIONS
---------------	----------------------------------

Project Title	ALTERATIONS AT No1 WILLOW WALK
---------------	-----------------------------------

Scale	1:100	Date	MAY 23	Drawn	MC
Drawing No	3429 - 007	Rev	-		