


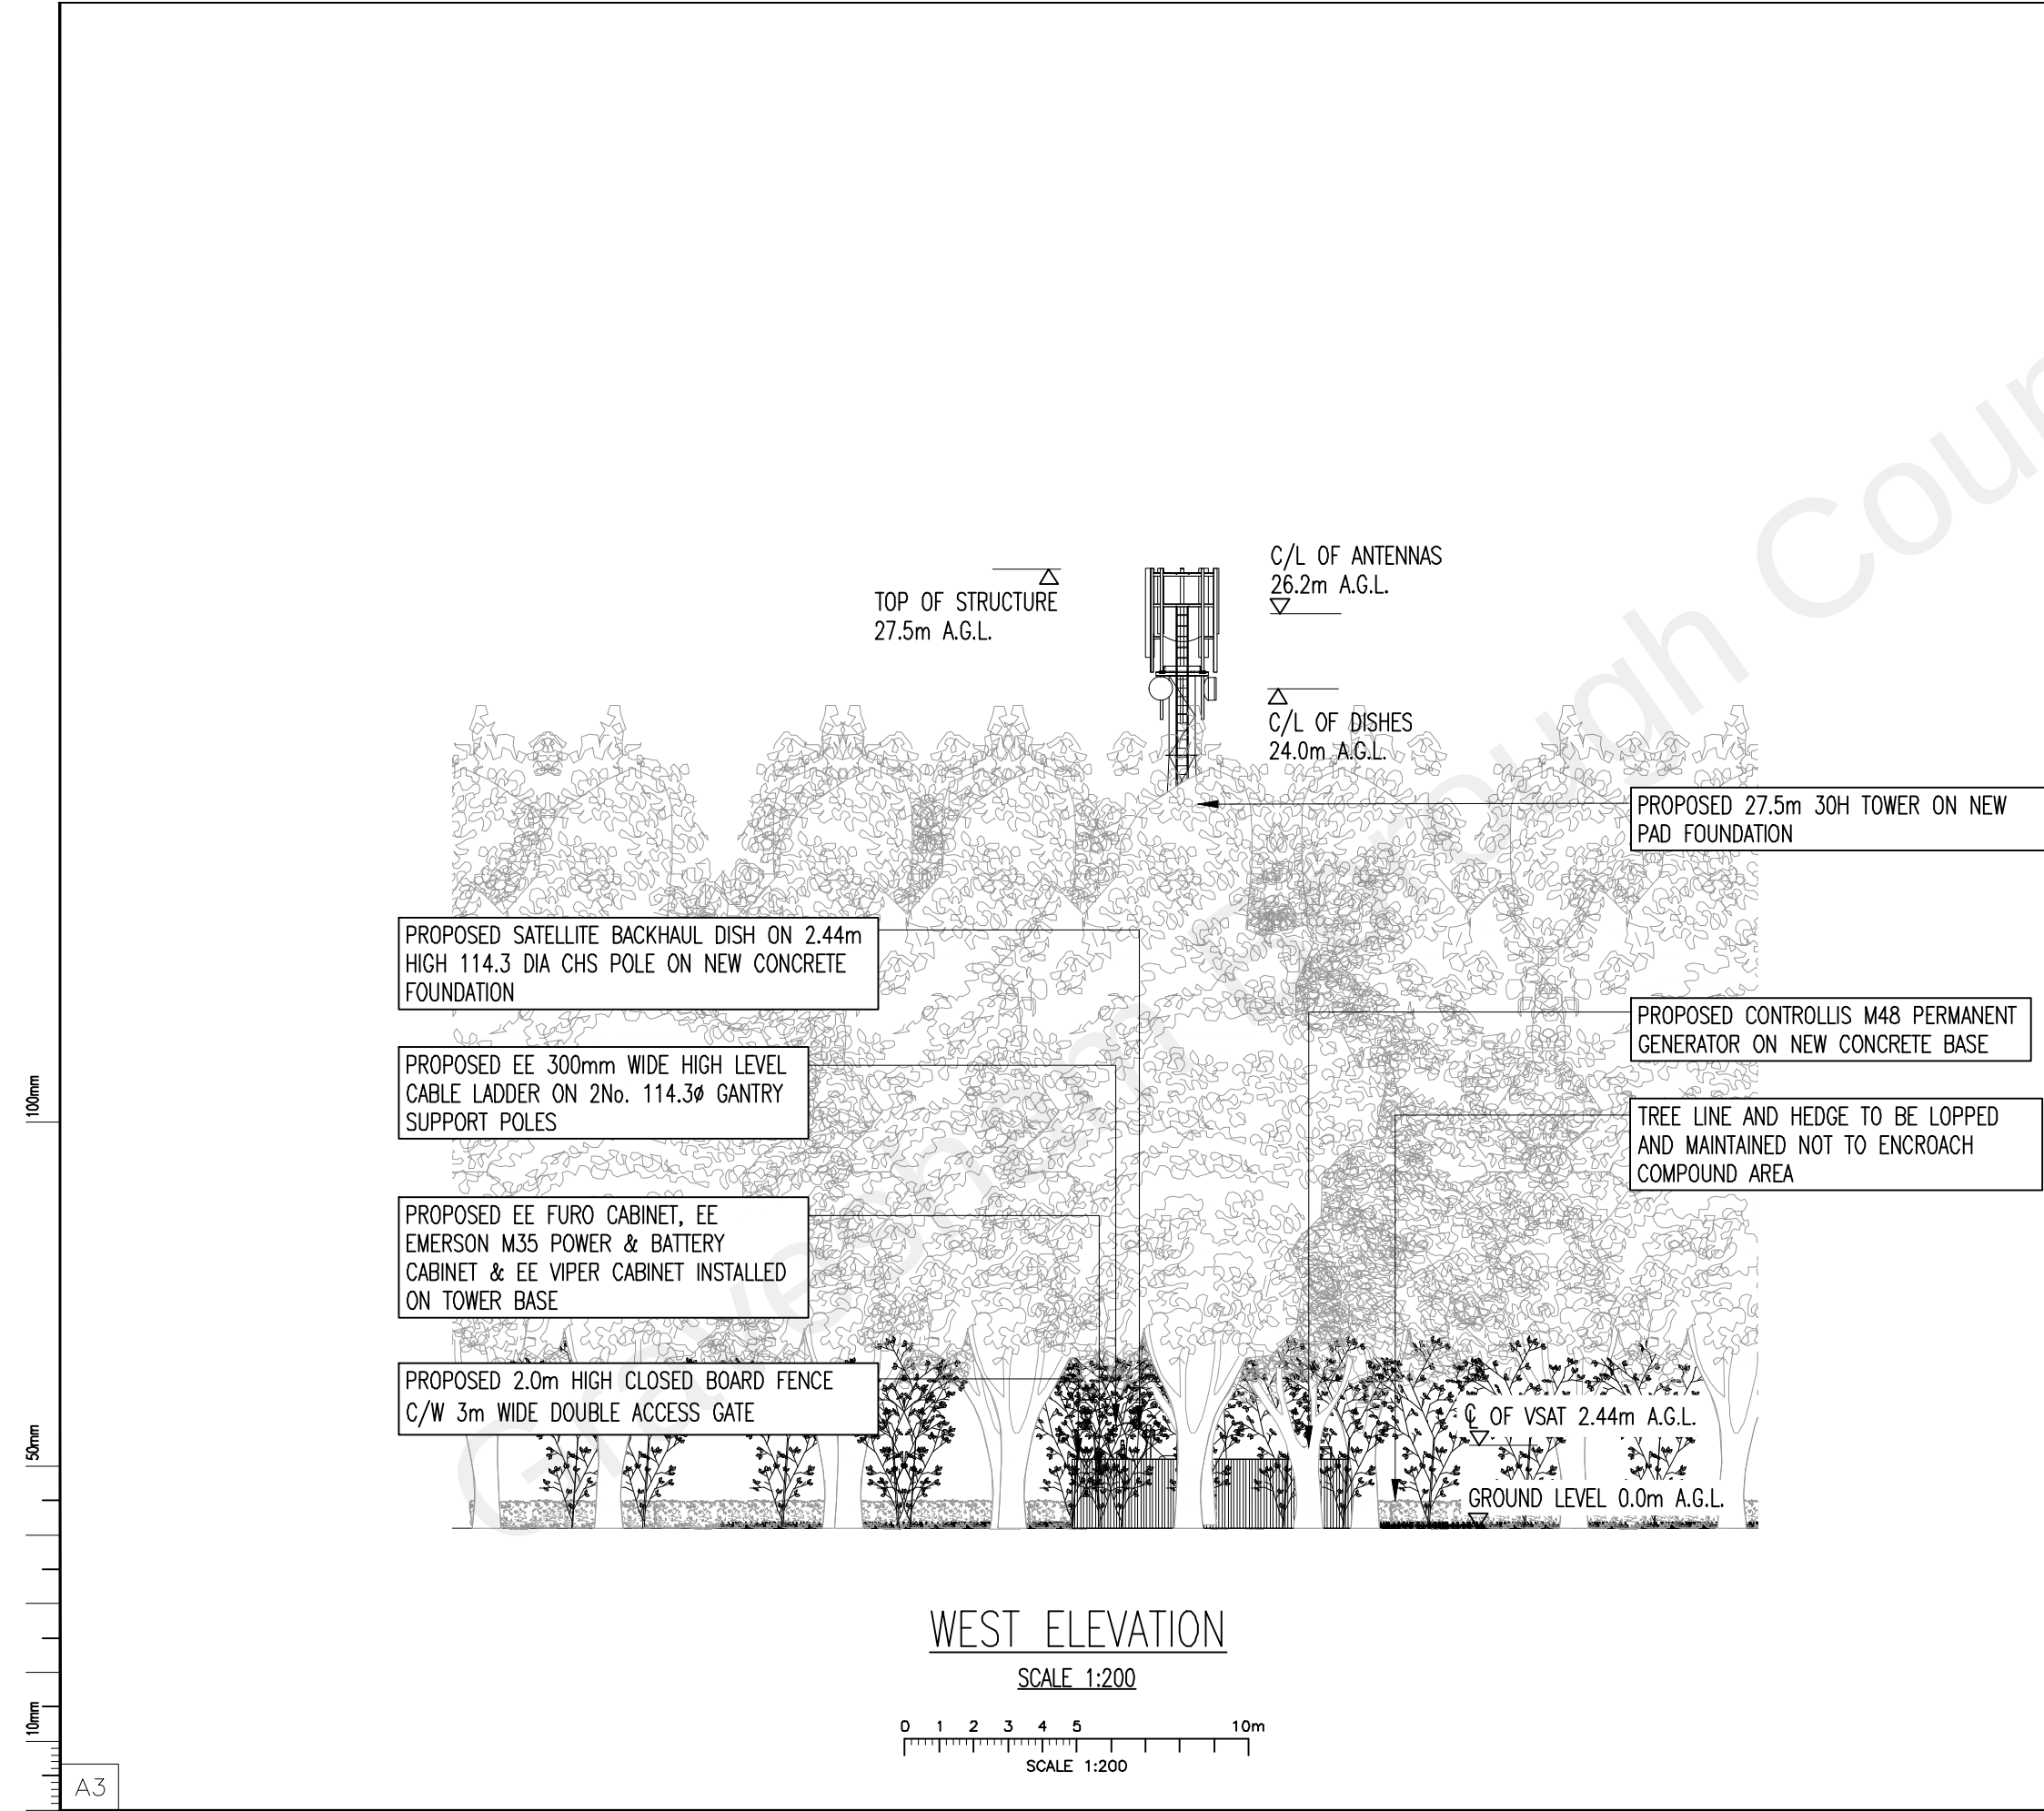

NOTE:
BOXED TEXT INDICATES PROPOSED WORKS

NOTE:
SITE TO BE STRIPPED & BATTERED TO
FORM LEVEL AREA FOR NEW COMPOUND

NOTE:
EXISTING OVERGROWN HEDGE TO BE CUT
BACK TO ALLOW COMPOUND TO BE BUILT

NOTE:
EXISTING TREES CLOSE TO COMPOUND TO
BE LOPPED & MAINTAINED NOT TO
ENCROACH COMPOUND AREA

NOTE:
BUILD SURVEY REQUIRED TO DETERMINE
HOW MANY TREES TO BE REMOVED

B	TOWER HEIGHT AMENDED	02.08.21	DH	SB
A	ISSUED FOR APPROVAL	30.06.21	DH	SB
No.	Revision	Date	By	ckd



Hatfield Business Park
Hatfield
Hertfordshire

AL10 9BW

Tel: 01707 315000
Fax: 01707 319001



WHP Telecoms LTD
401 Faraday Street, Birchwood,
Warrington, WA3 6GA

Tel: 01925 424100 Fax: 01925 424101
e-mail: info@whptelecoms.com

Site Name & Address:
BATTS ROAD
BATTS ROAD, COBHAM, GRAVESEND,
KENT, DA13 0XE

Title:
PROPOSED TELECOMMUNICATIONS
ESN40094
WEST ELEVATION

Purpose of Issue:
PLANNING

Drawing No:
ESN40094TT/70485TT 04C

Cell No:	70485TT	Site No:	ESN40094TT
----------	---------	----------	------------

Issue:	Scale:	AS STATED	Ch'd:	SB	Date:	27.04.21
B	Drn:	DH	Date:	27.04.21	App:	PB
					Date:	27.04.21