




REV.	DATE	DRN.	CKD.	NOTES
A	21/11/2025	MHY	DJ	CONSTRUCTION UPDATED
B	28/11/2025	MHY	DJ	WC'S SHOWN
C	28/11/2025	MHY	DJ	CLADDING COLOUR REVISED
P01	22/05/2025	MHY	DJ	PLANNING ISSUE

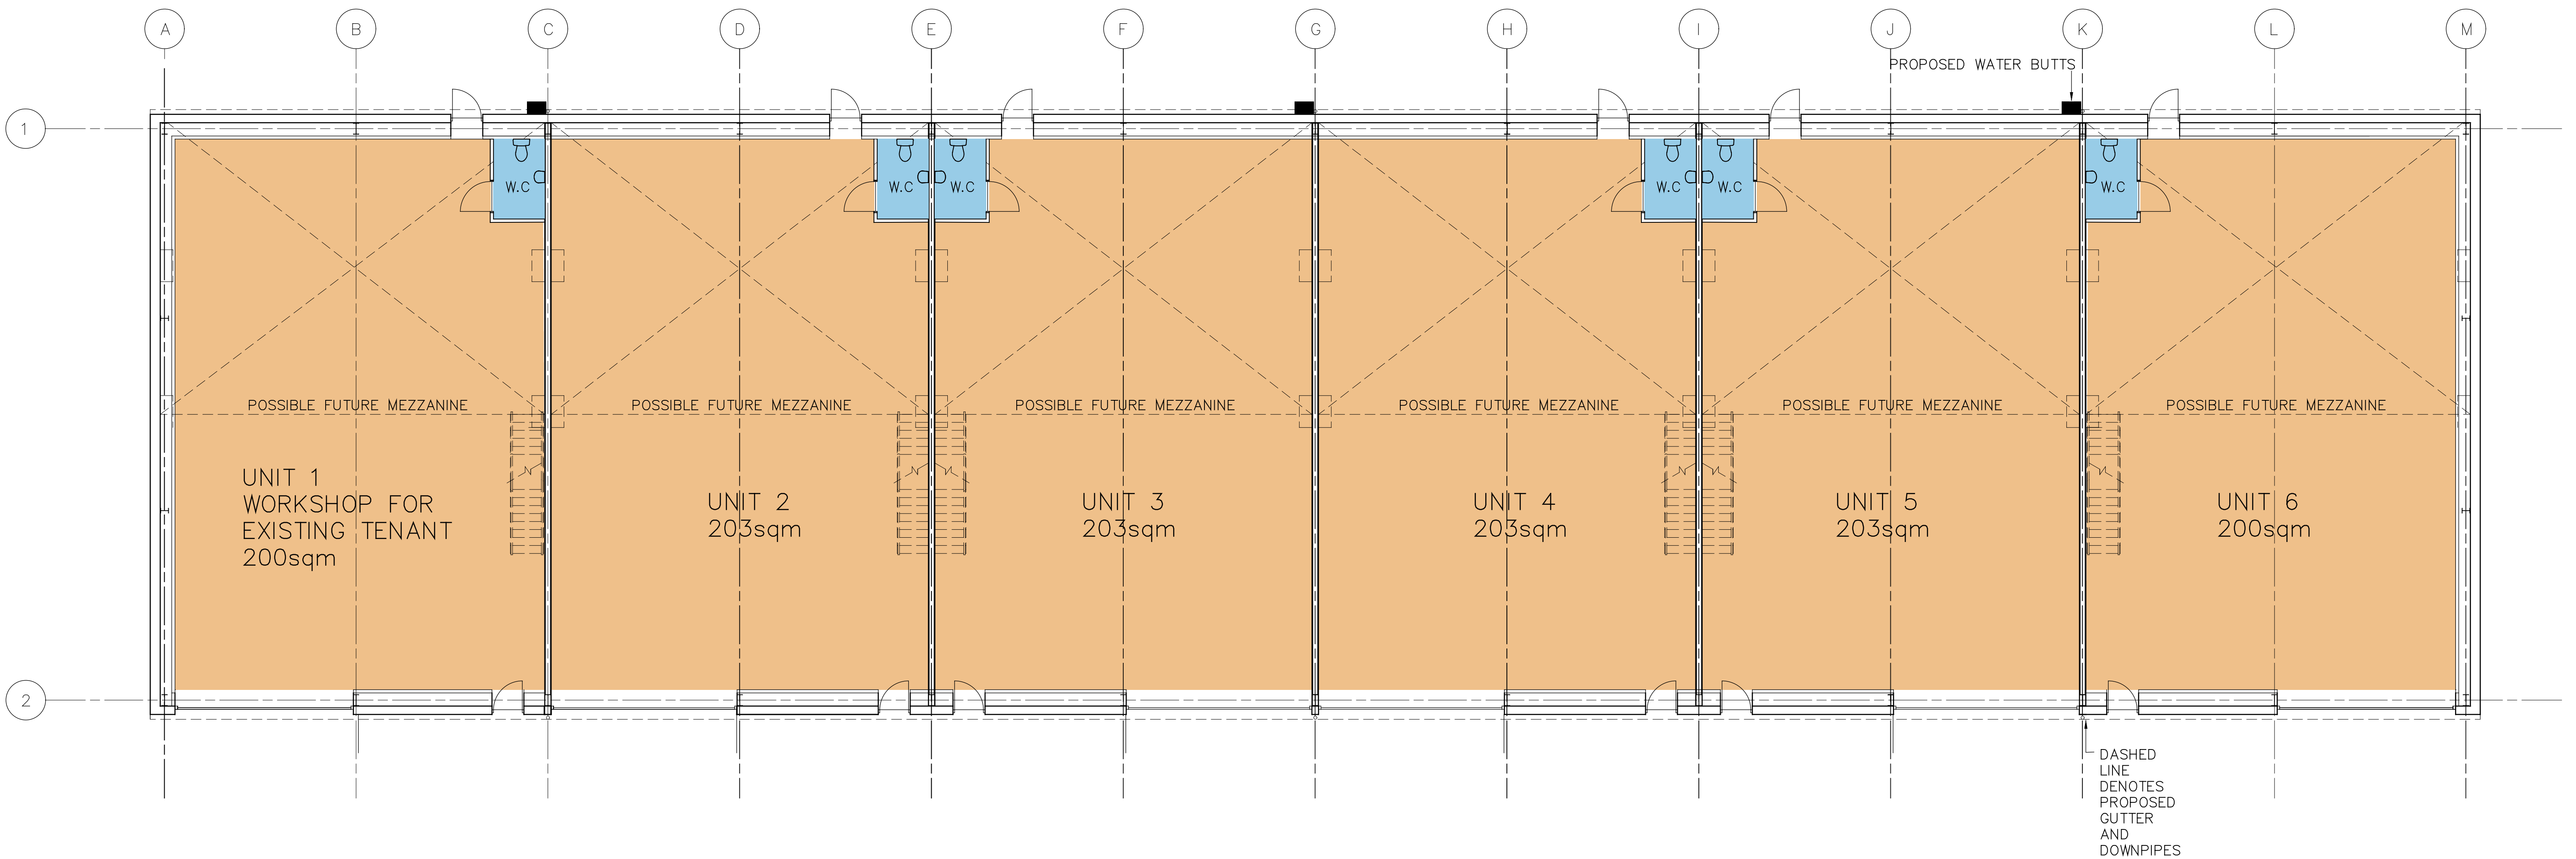

PROPOSED GROUND FLOOR PLAN

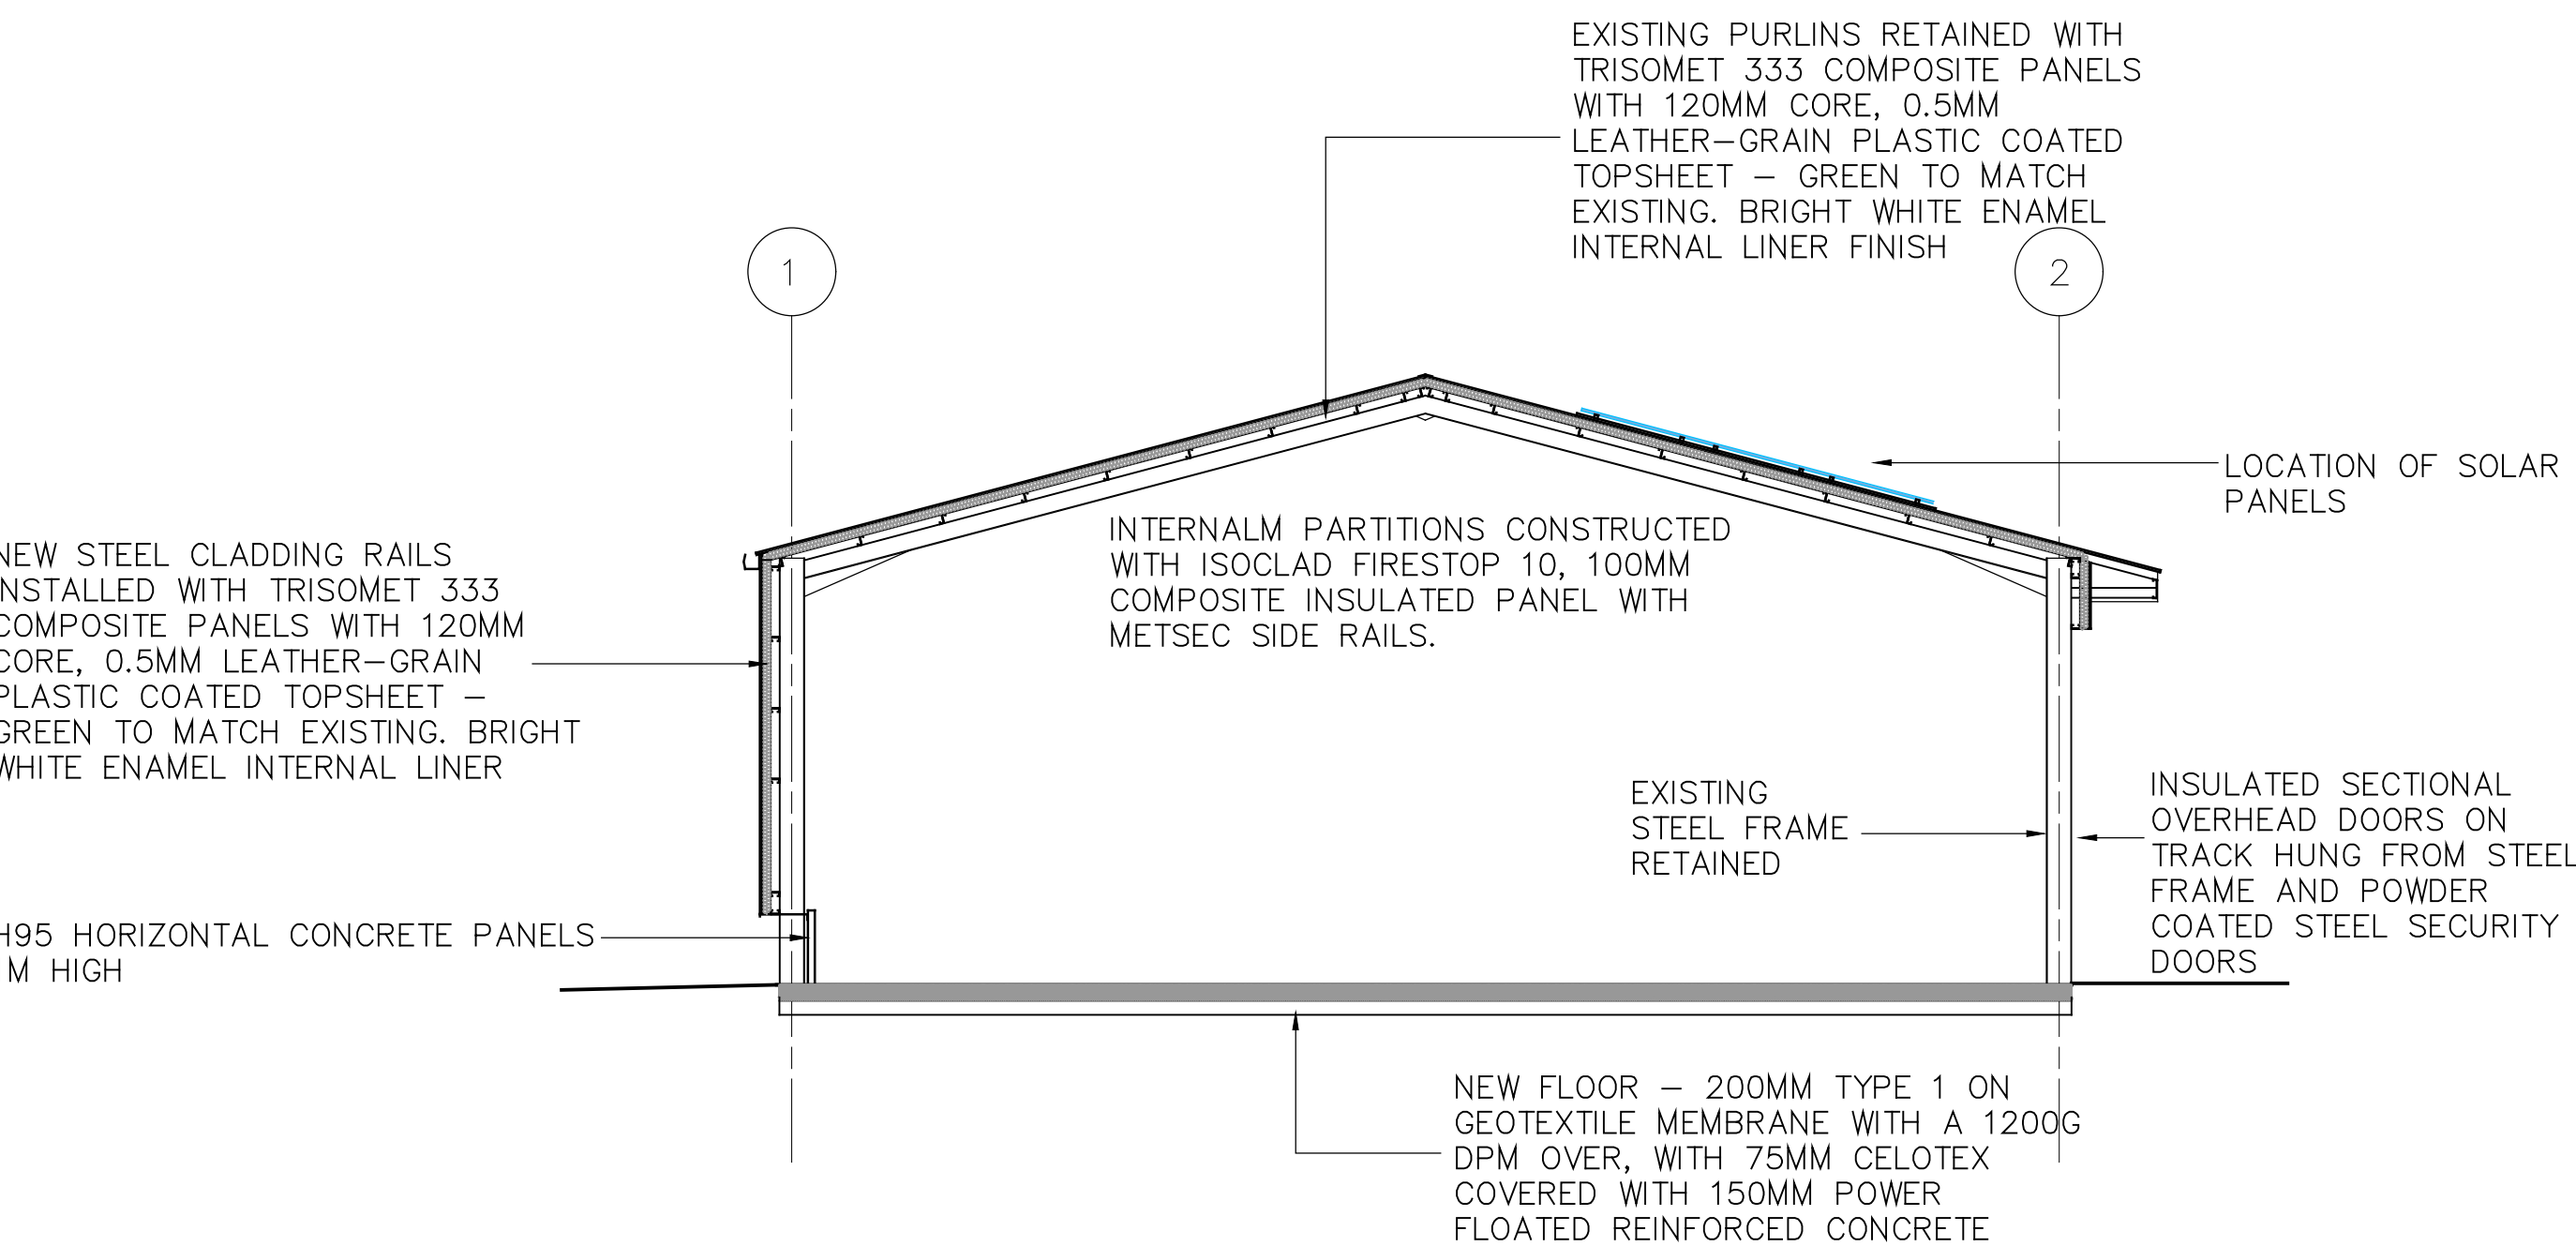

PROPOSED CROSS SECTION

 

www.lee-evans.co.uk | office@lee-evans.co.uk | 01227 784444

PROJECT
New Industrial Units, Shorne, Gavesend

CLIENT
Hobbs Parker
DATE
28/08/2026

DRAWING TITLE
Proposed Plans & Section
DRN + CKD
DJ

ISSUE STATUS
PLANNING
SCALE
1:100 @ A1

DRAWING NUMBER
9446-A-L-(03)-0002
REVISION
D