



REV.	DATE	DRN.	CKD.	NOTES
A	21/11/2025	MHY	DJ	CONSTRUCTION UPDATED
B	28/11/2025	MHY	DJ	CLADDING COLOUR REVISED
P01	22/05/2026	MHY	DJ	PLANNING ISSUE

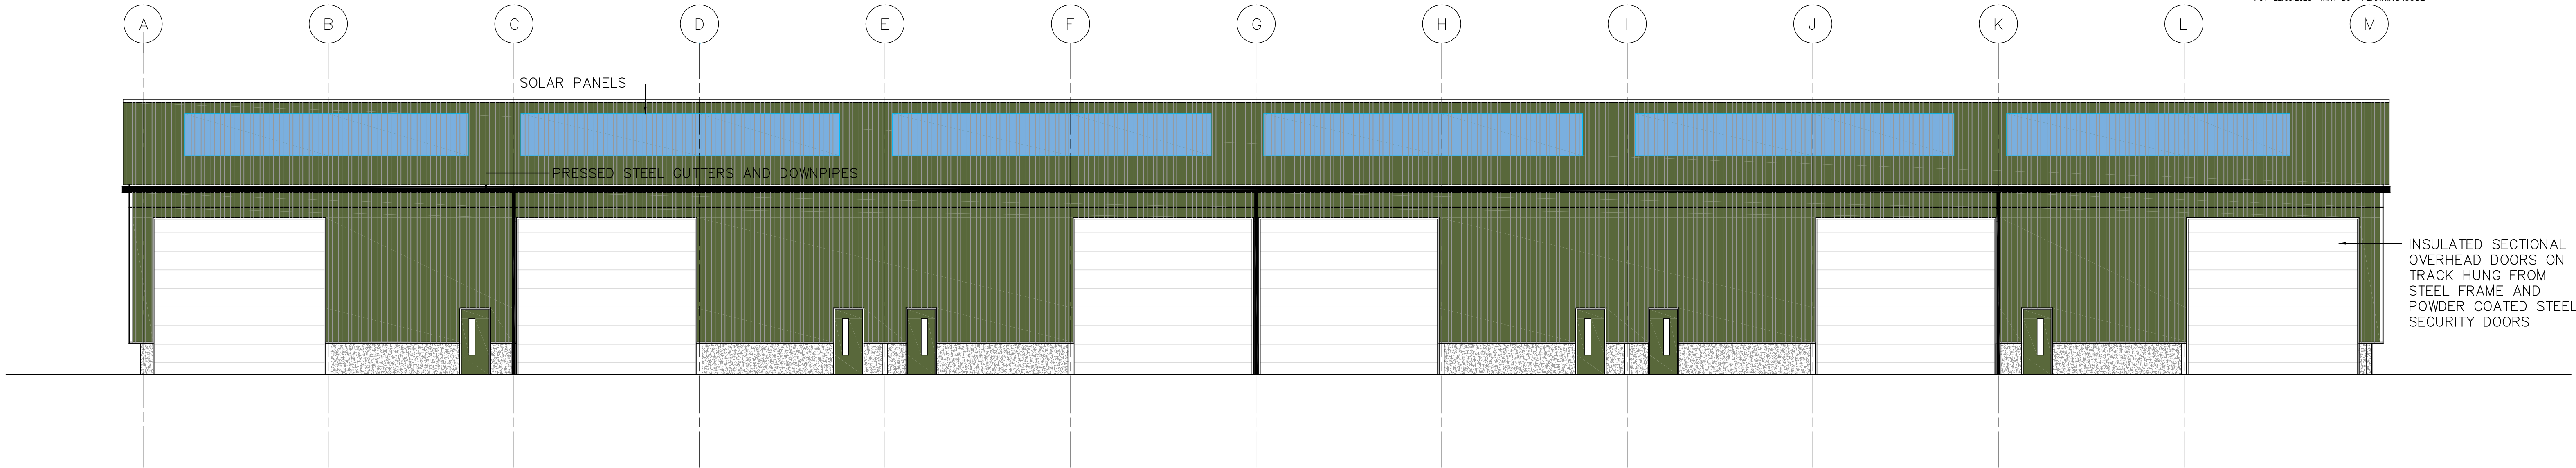


PROPOSED SOUTH ELEVATION



PROPOSED NORTH ELEVATION

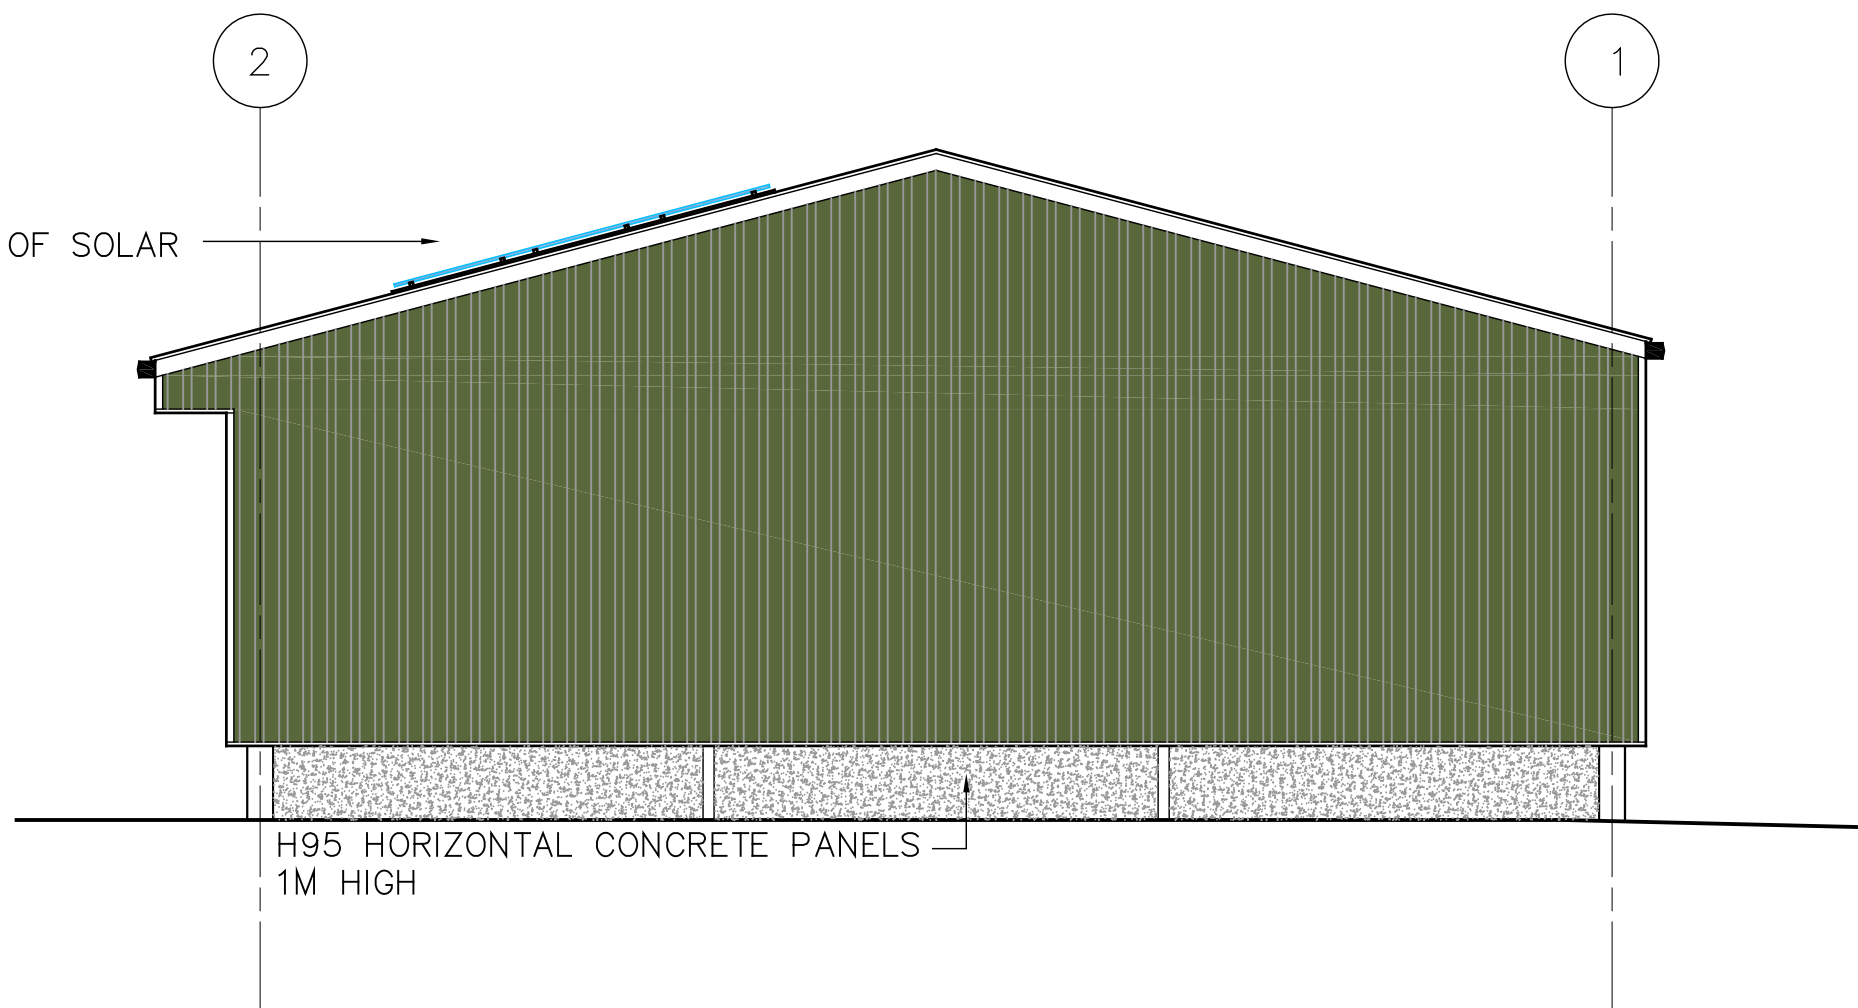

PROPOSED EAST ELEVATION

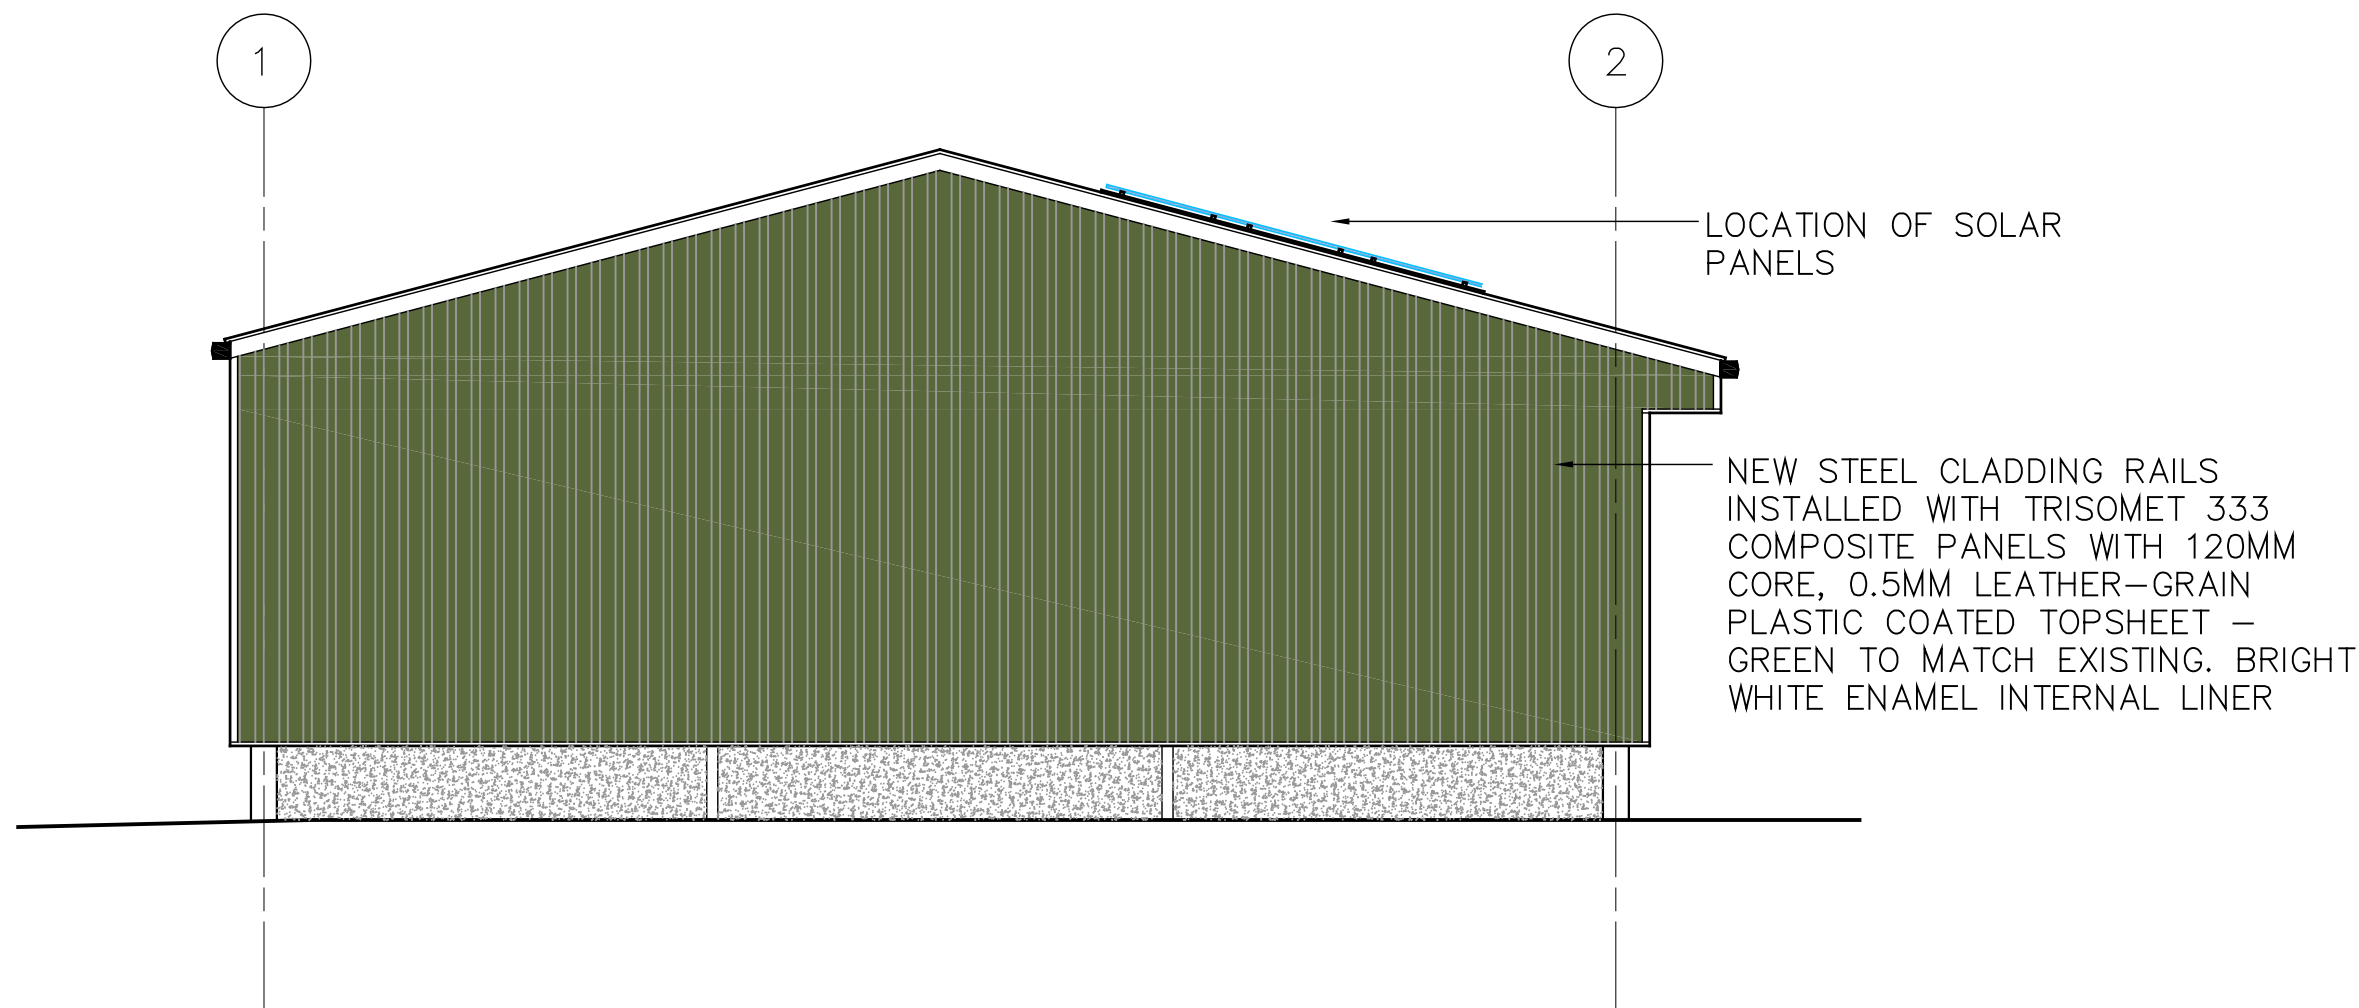

PROPOSED WEST ELEVATION



www.lee-evans.co.uk | office@lee-evans.co.uk | 01227 784444

PROJECT
New Industrial Units, Shorne, Gavesend

CLIENT
Hobbs Parker

DATE
28/08/2026

DRAWING TITLE
Proposed Elevations

DRN + CKD
DJ

ISSUE STATUS
PLANNING

SCALE
1:100 @ A1

DRAWING NUMBER
9446-A-L-(03)-0003

REVISION
C