




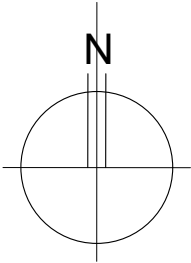


JCD Architectural Consultant
20 Admirals Walk,
Chatham, Kent.
ME5 8NL.
TEL: 07946608141
WED: www.jcd-ac.co.uk
EMAIL: jcd-ac@outlook.com

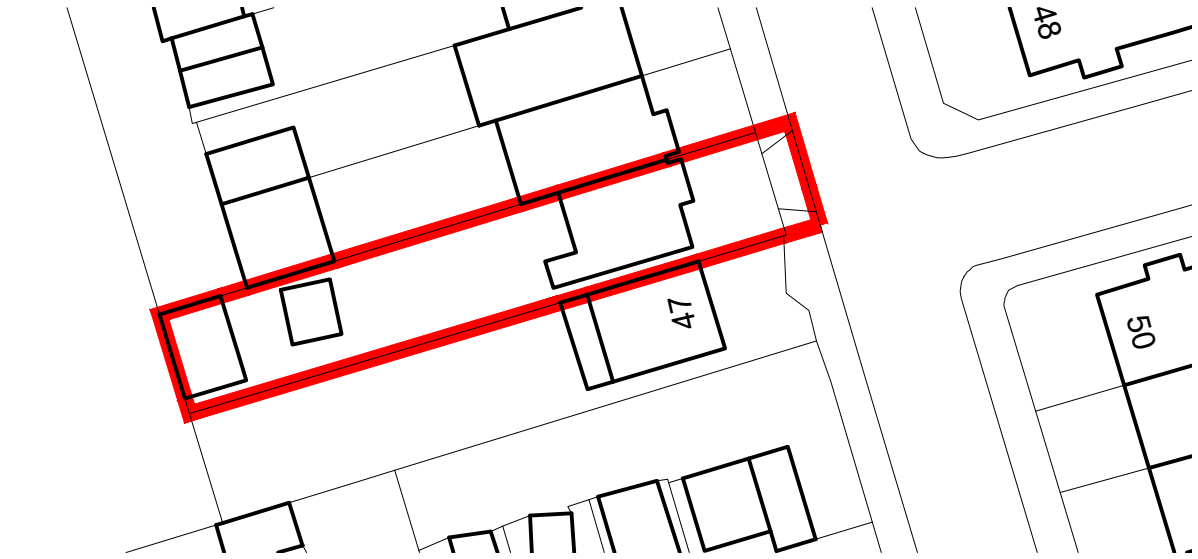


Ordnance Survey, (c) Crown Copyright 2024. All rights reserved. Licence number 10002243

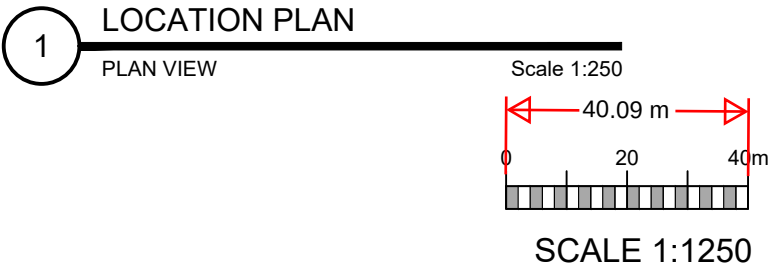

2 PROPOSED SITE PLAN
PLAN VIEW
Scale 1:500

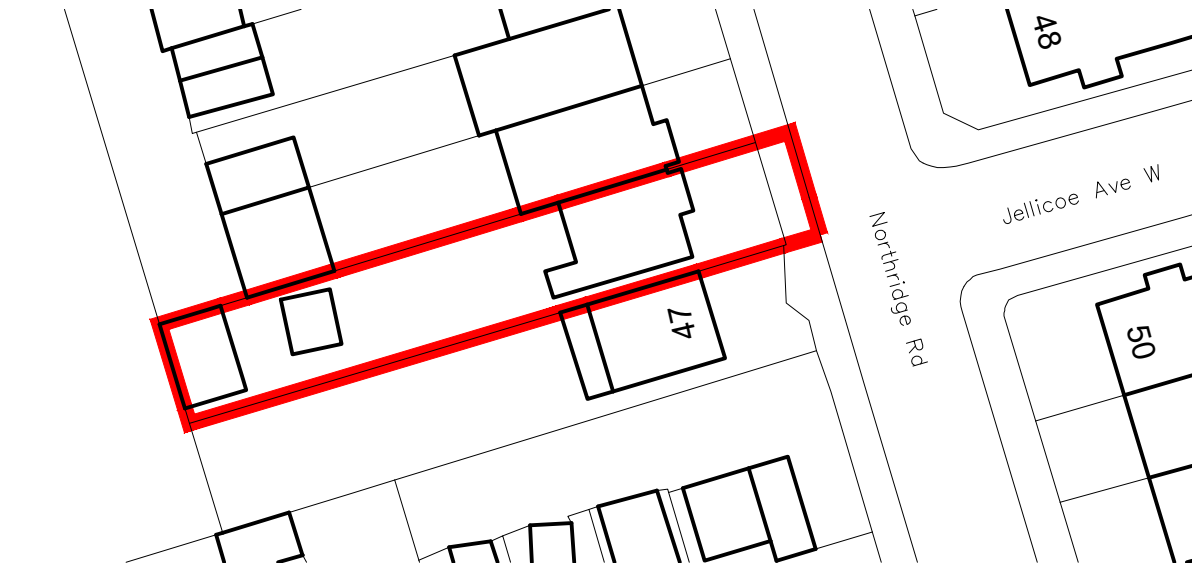

3 EXISTING SITE PLAN
PLAN VIEW
Scale 1:500

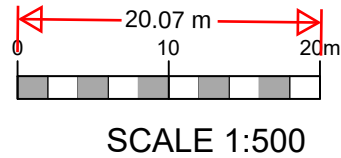

REV.	DATE	REV. BY
------	------	---------

- COPYRIGHT JCD Architectural Consultant
- ALL DIMENSIONS TO BE VERIFIED ON SITE BY THE CONTRACTOR PRIOR TO COMMENCEMENT OF ANY SHOP DRAWINGS OR SITE WORK.
 - ANY DISCREPANCY FOUND BETWEEN THIS DRAWING AND ANY OTHER DOCUMENT MUST BE REPORTED IMMEDIATELY TO THE DESIGNERS.
 - REMOVE THIS DRAWING FROM CURRENCY WHEN A REVISED DRAWING IS ISSUED.
 - THIS DOCUMENT REMAINS OUR EXCLUSIVE PROPERTY IT SHALL NOT BE REPRODUCED NOR COMMUNICATED TO THIRD PARTIES WITHOUT MY WRITTEN CONSENT.
 - THE COPYRIGHT OF THIS DRAWING AND DESIGN IS VESTED IN THE DESIGNERS.

Client: Mojahidul Islam			
Project: 45 Northridge Road Gravesend Kent DA12 5AZ			
Title: Location, Existing & Proposed Site Plans			
AUTHOR JC		DATE 19 03 2024	APPROVED JC
SCALES Various @ A3		READ WITH -	
DRAWING No.			
24046	(01)	001	-
Project No.	Series No.	DWG No.	Rev
DRAWING STATUS			