




Front Elevation

Scale 1:100
0 0.5 1 2 3 4 5 6 7 8 9 10 m

Side Elevation


Rear Elevation

Side Elevation

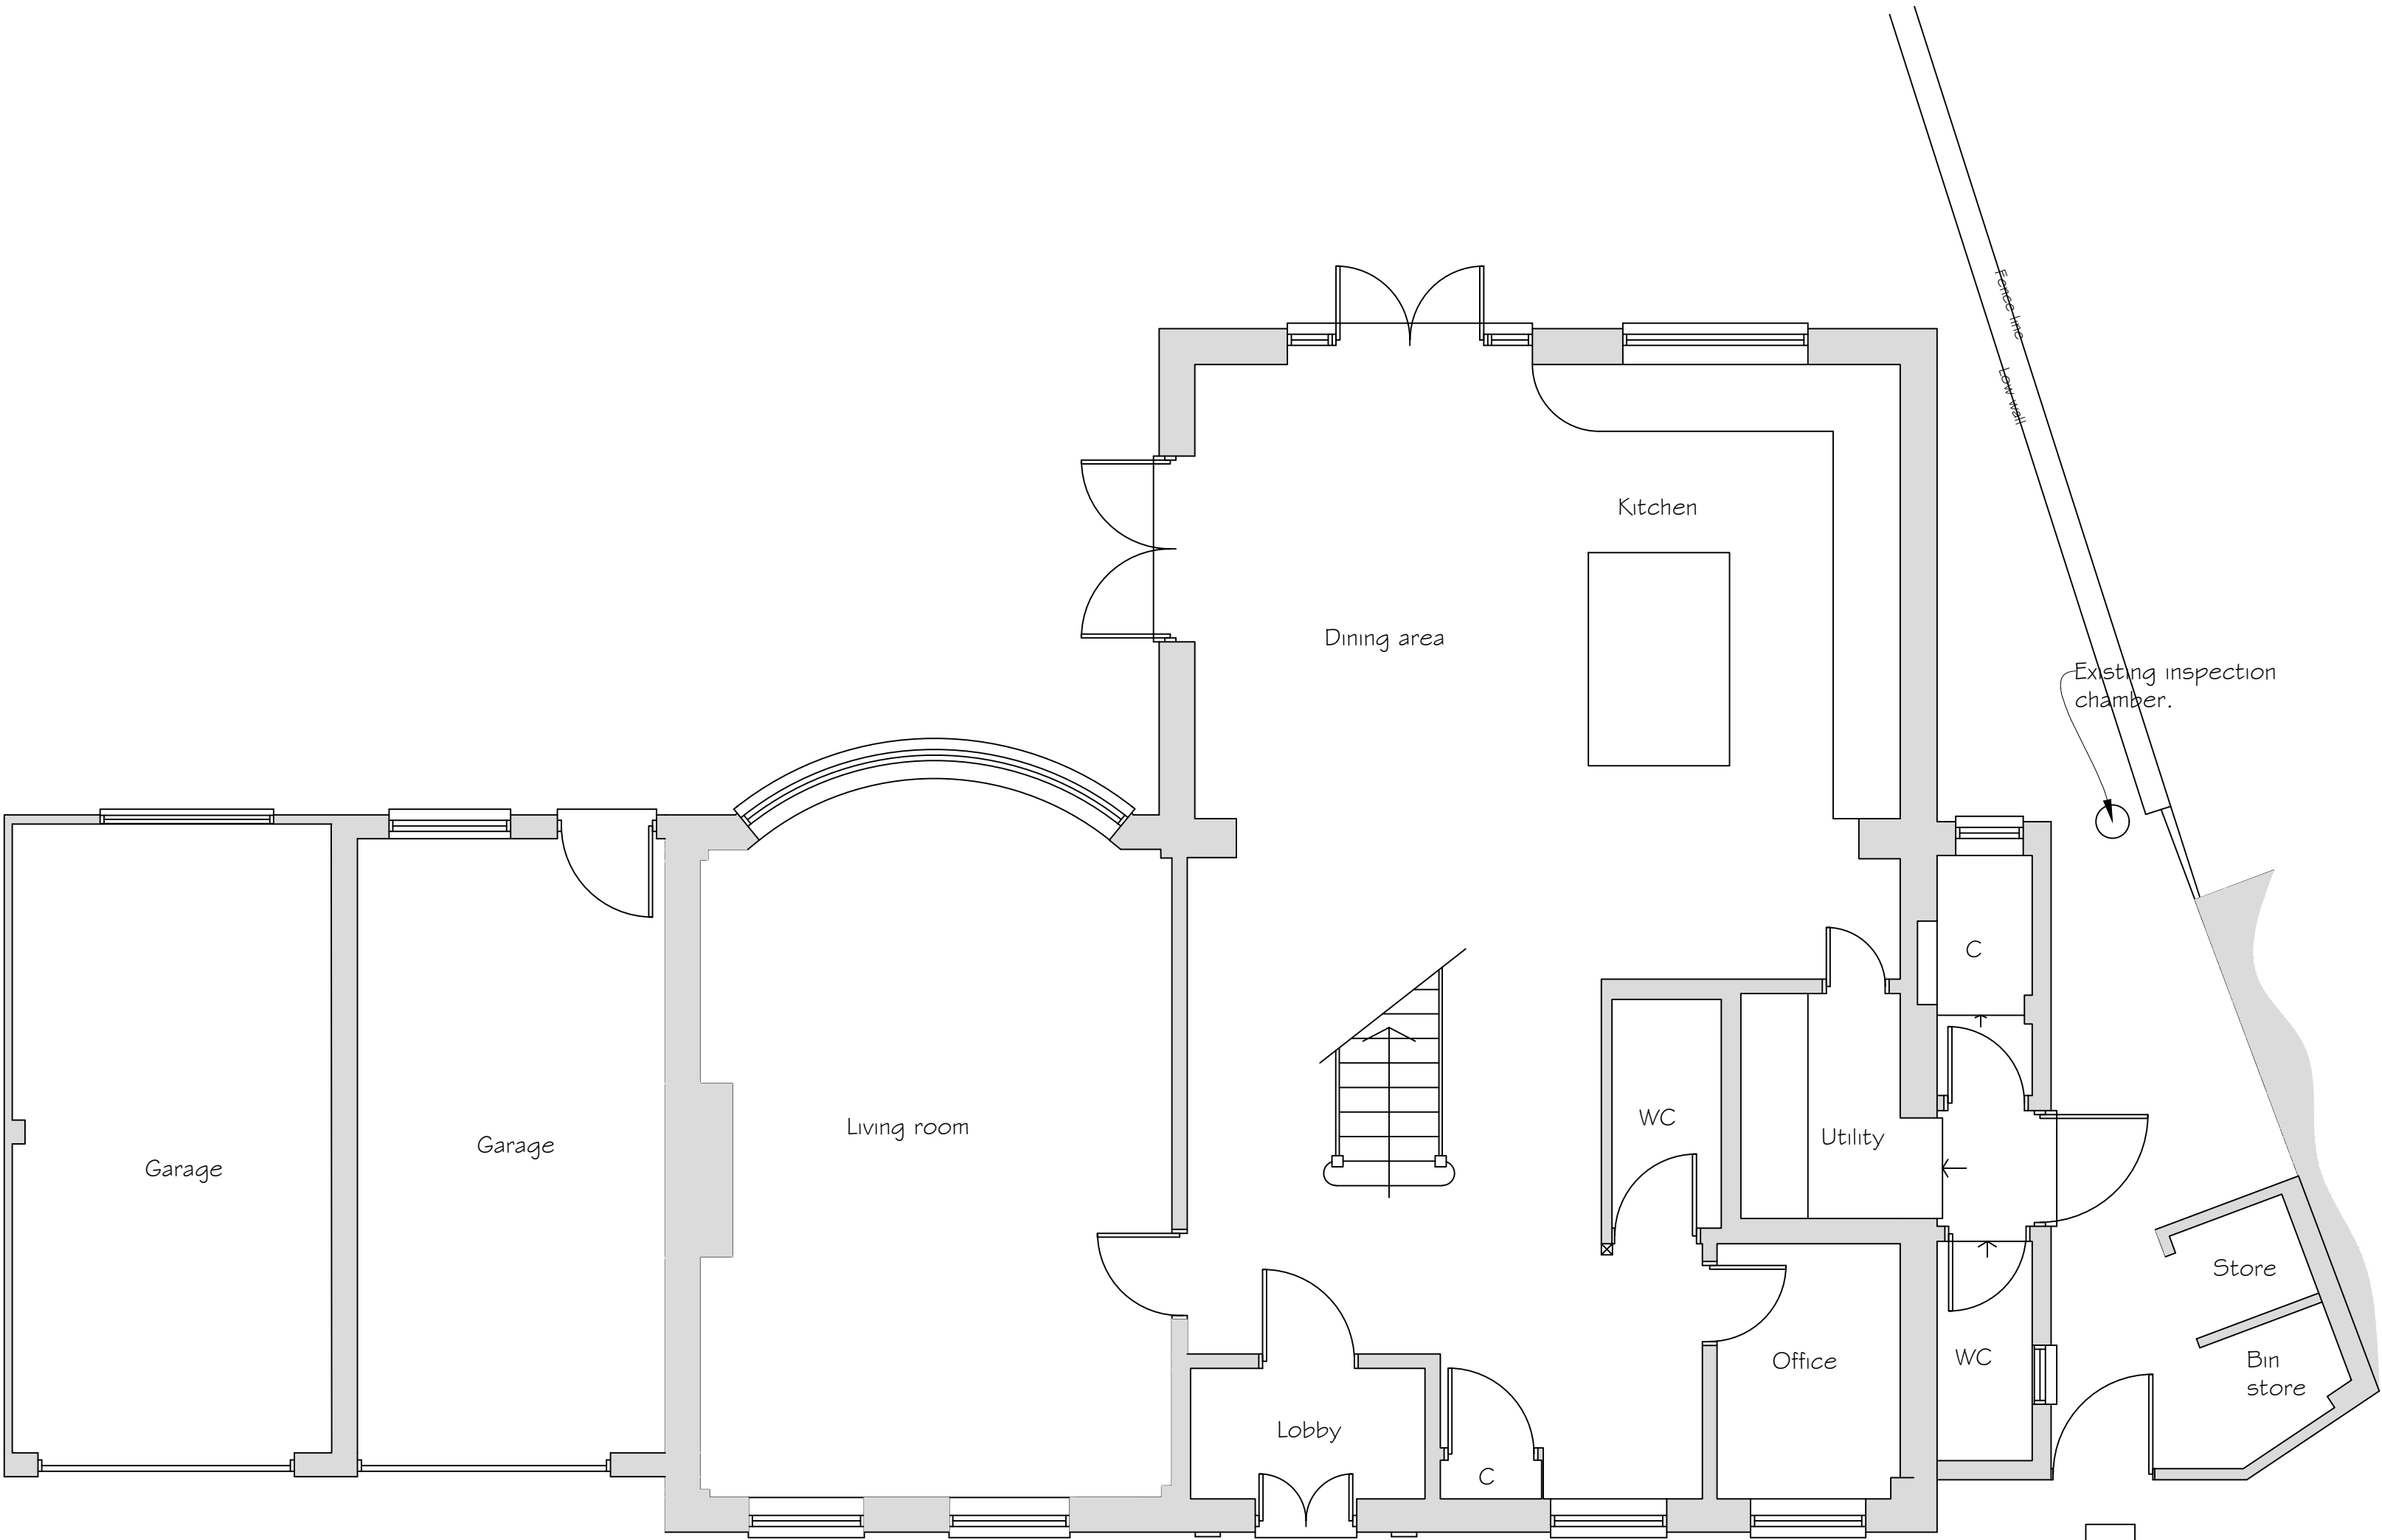


Ground Floor Plan

Scale 1:50
0 0.5 1 2 3 4 5 6 7 8 9 10 m

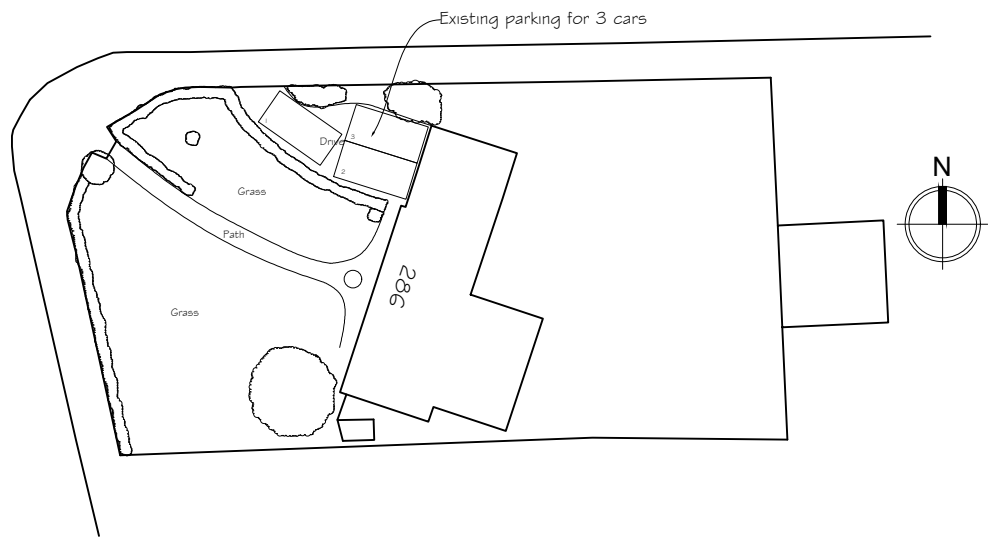

Site Plan

Scale 1:500
0 5 10 20 m

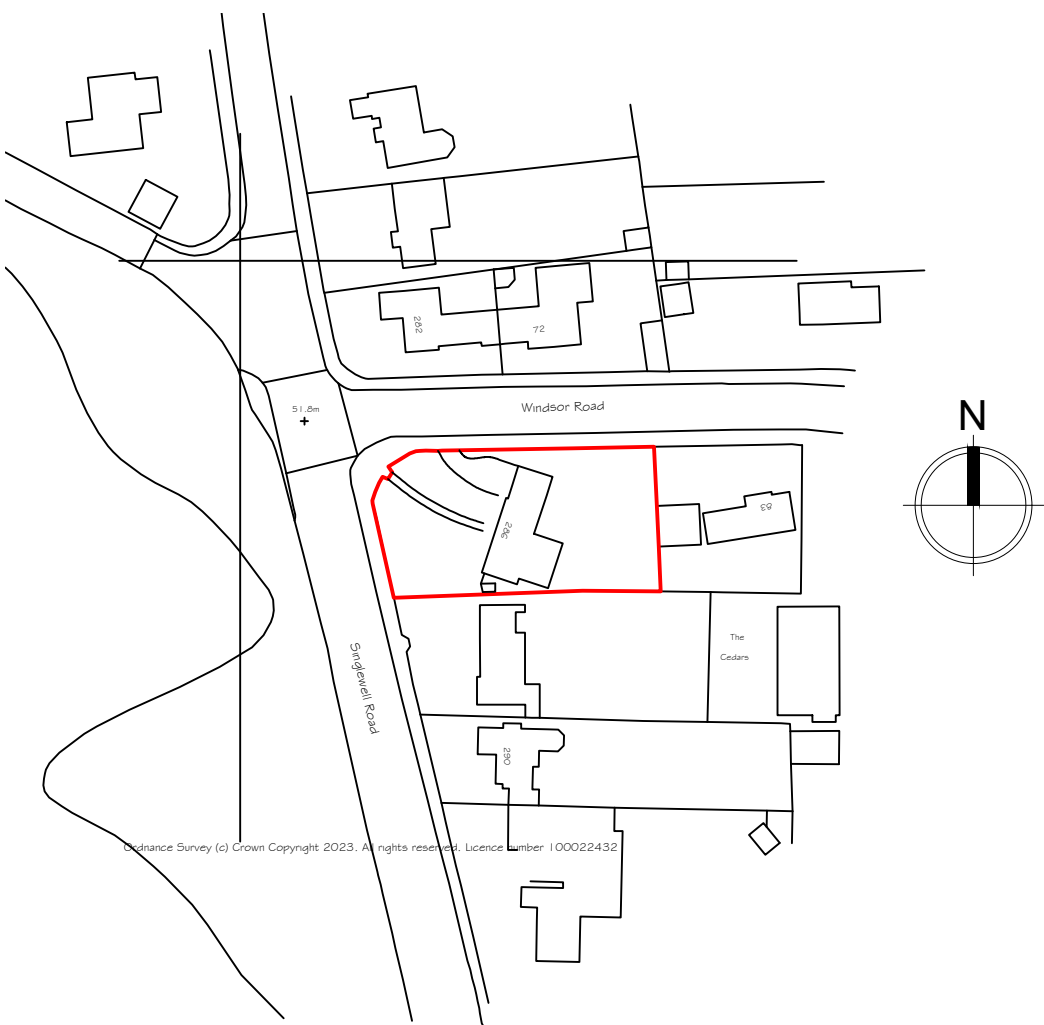

Location Plan

Scale 1:1250
0 100.04 m

Rev A- Parking area shown. 19 December 2023

Synergy Planning & Property Consultants Ltd The Office The Larches Rochester Kent ME3 7NQW		
Client	Mr & Mrs N Smith	
Address	286 Singlewell Road	
Drawing title	Existing plans and elevations	
Scale	1:50/1:100/1:200/1:250	
Date	October 2023	Drawn by
Drawing No	23/421/01	A