
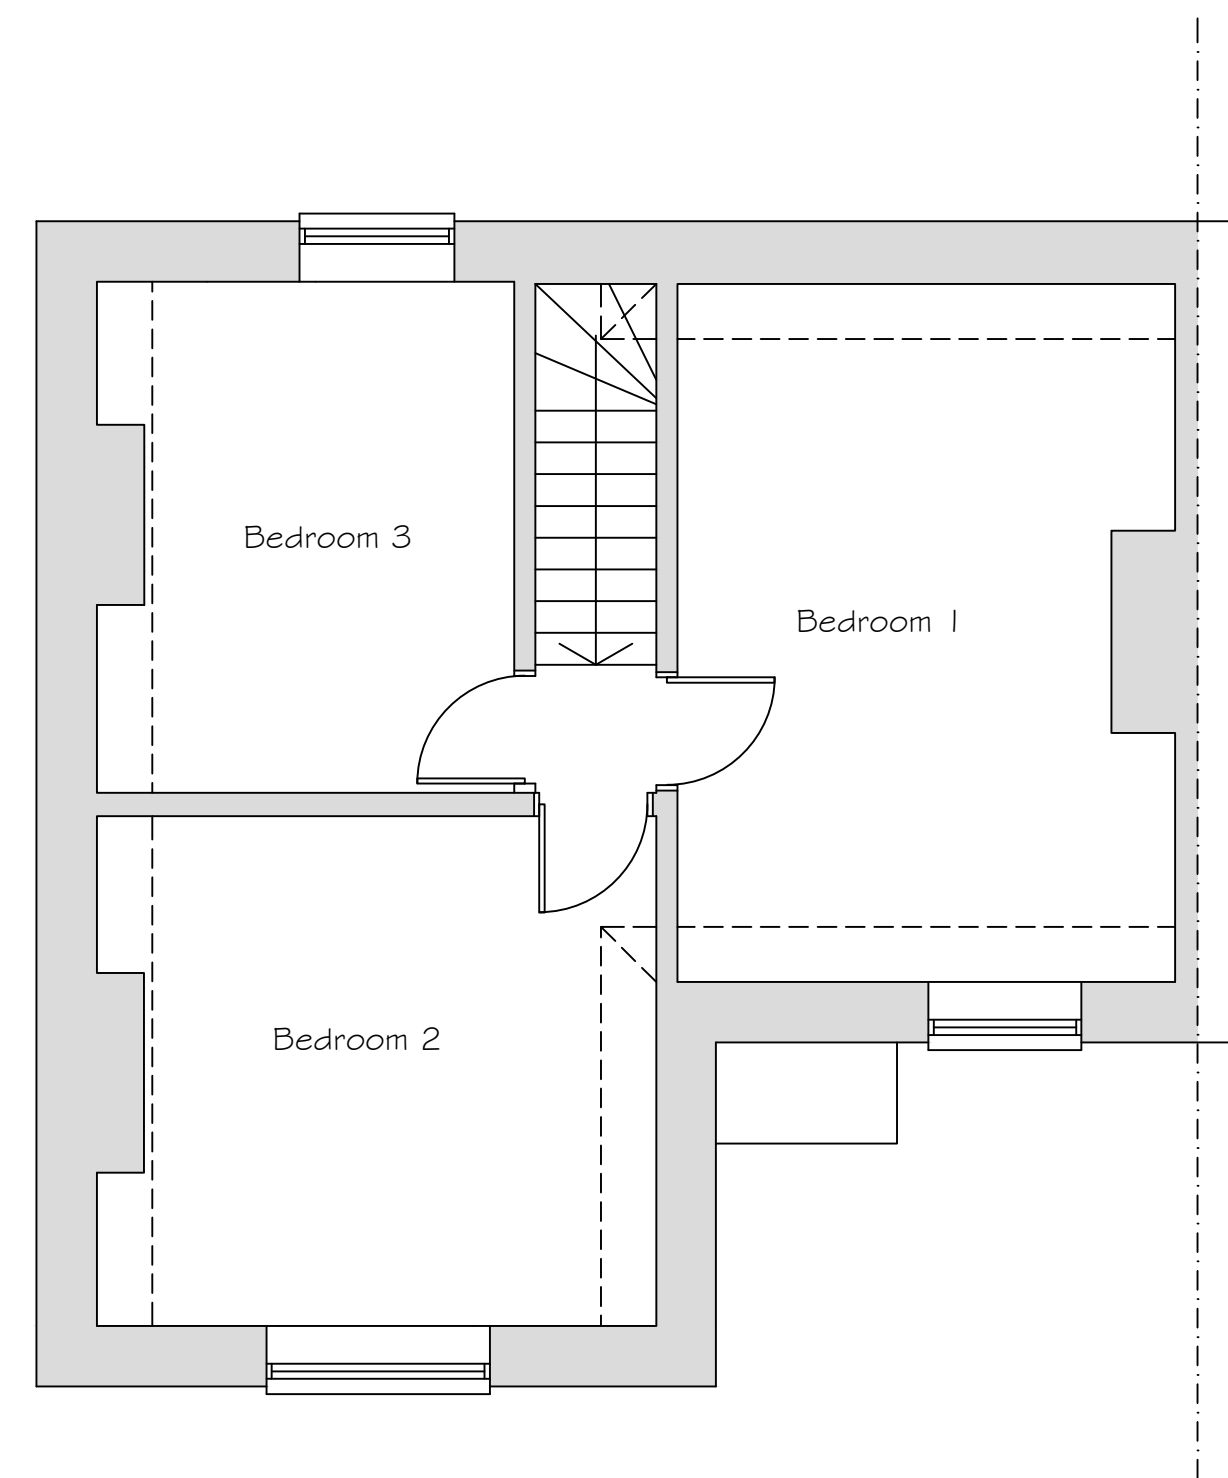
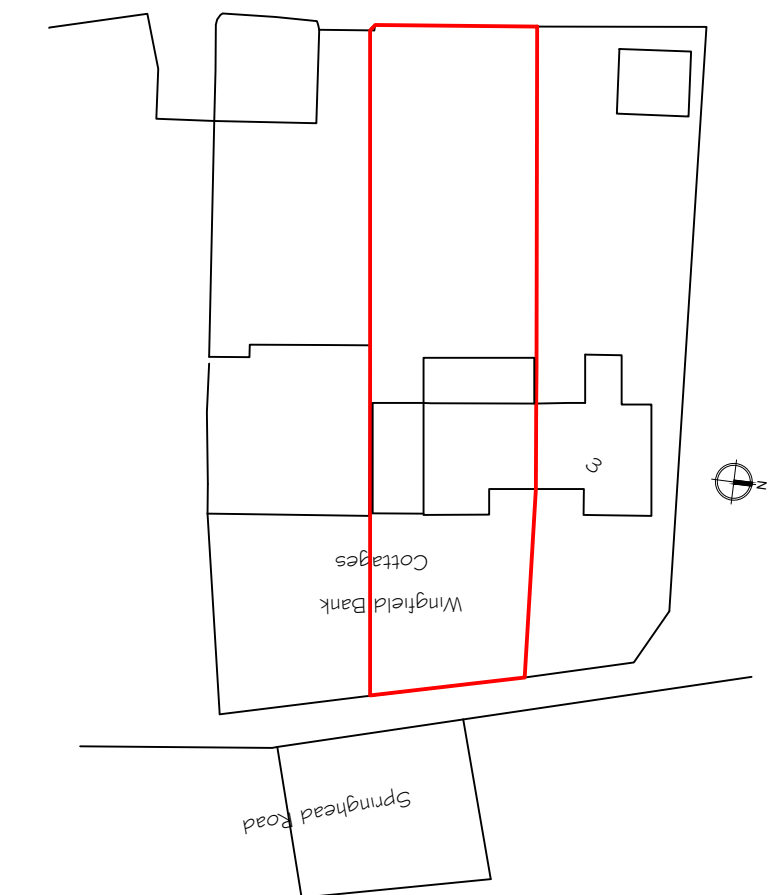


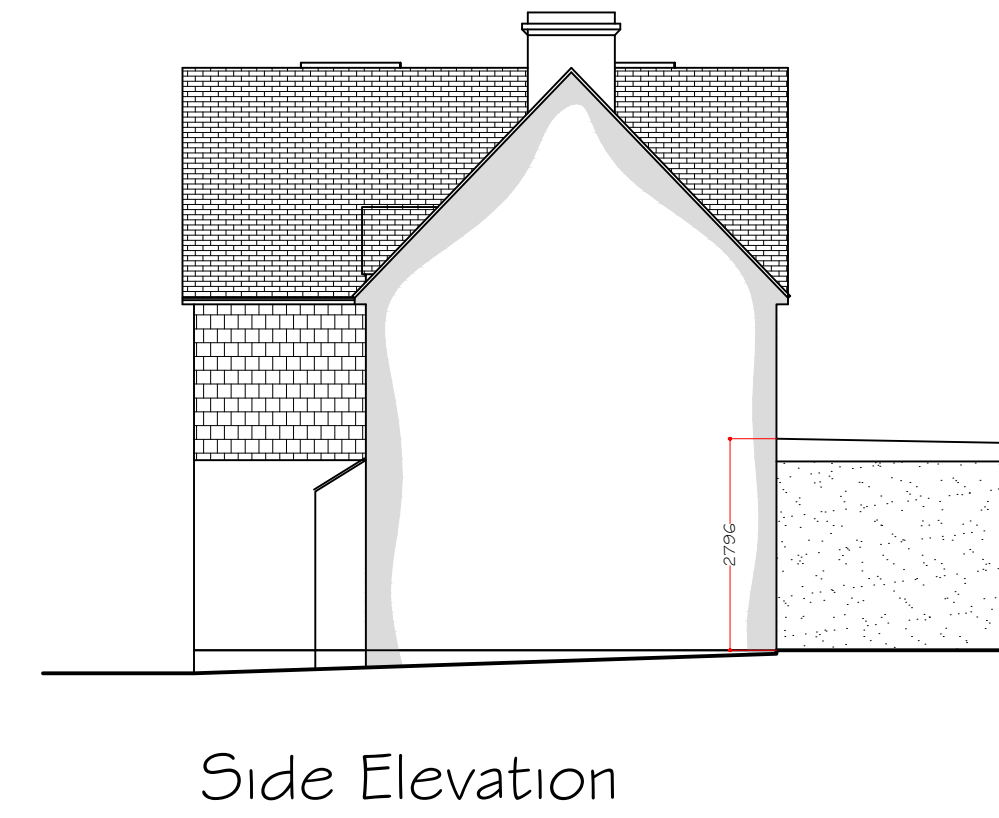

First Floor Plan

Drawing No		
Synergy Planning & Property Consultants Ltd The Office The Larches Rochester Kent ME3 7GQW		
Client		
Mr S Gill		
Address		
4 Wingfield Bank Cottages		
Drawing title		
Proposed drawing		
Scale		
1:50/1:100/1:200		
Date	Drawn by	
November 2024		
Drawing No		
24/458/02		