


NOTES



© SK Design consultants - THIS DRAWING AND DESIGN REMAINS THE COPYRIGHT AND INTELLECTUAL PROPERTY OF SK CONSULTANTS AND SHALL NOT BE COPIED IN ANY FORMAT WITHOUT APPROVAL.

THIS DRAWING IS TO BE READ IN CONJUNCTION WITH ALL OTHER DRAWINGS AND DOCUMENTS PROVIDED. THE CONTRACTOR MUST CHECK ALL DIMENSIONS ON SITE BEFORE PLACING ORDERS FOR MATERIALS OR SHOP FABRICATIONS OR COMMENCING WORKS ON SITE. ANY DISCREPANCIES SHOULD BE NOTIFIED BEFORE PROCEEDING.

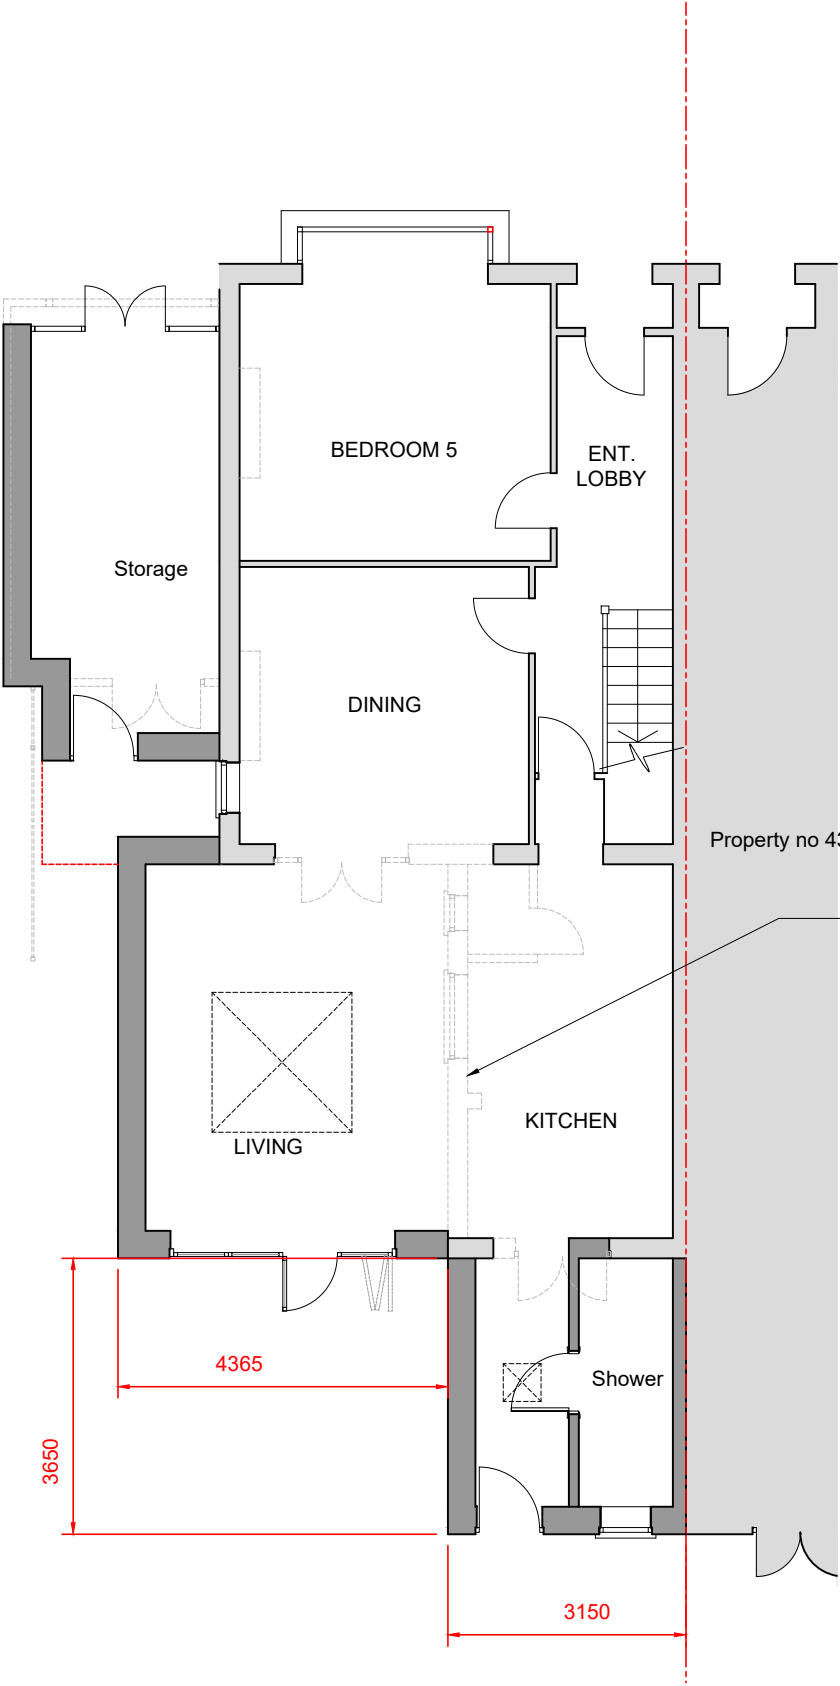

PROPOSED GROUND FLOOR PLAN

SCALE 1 : 100

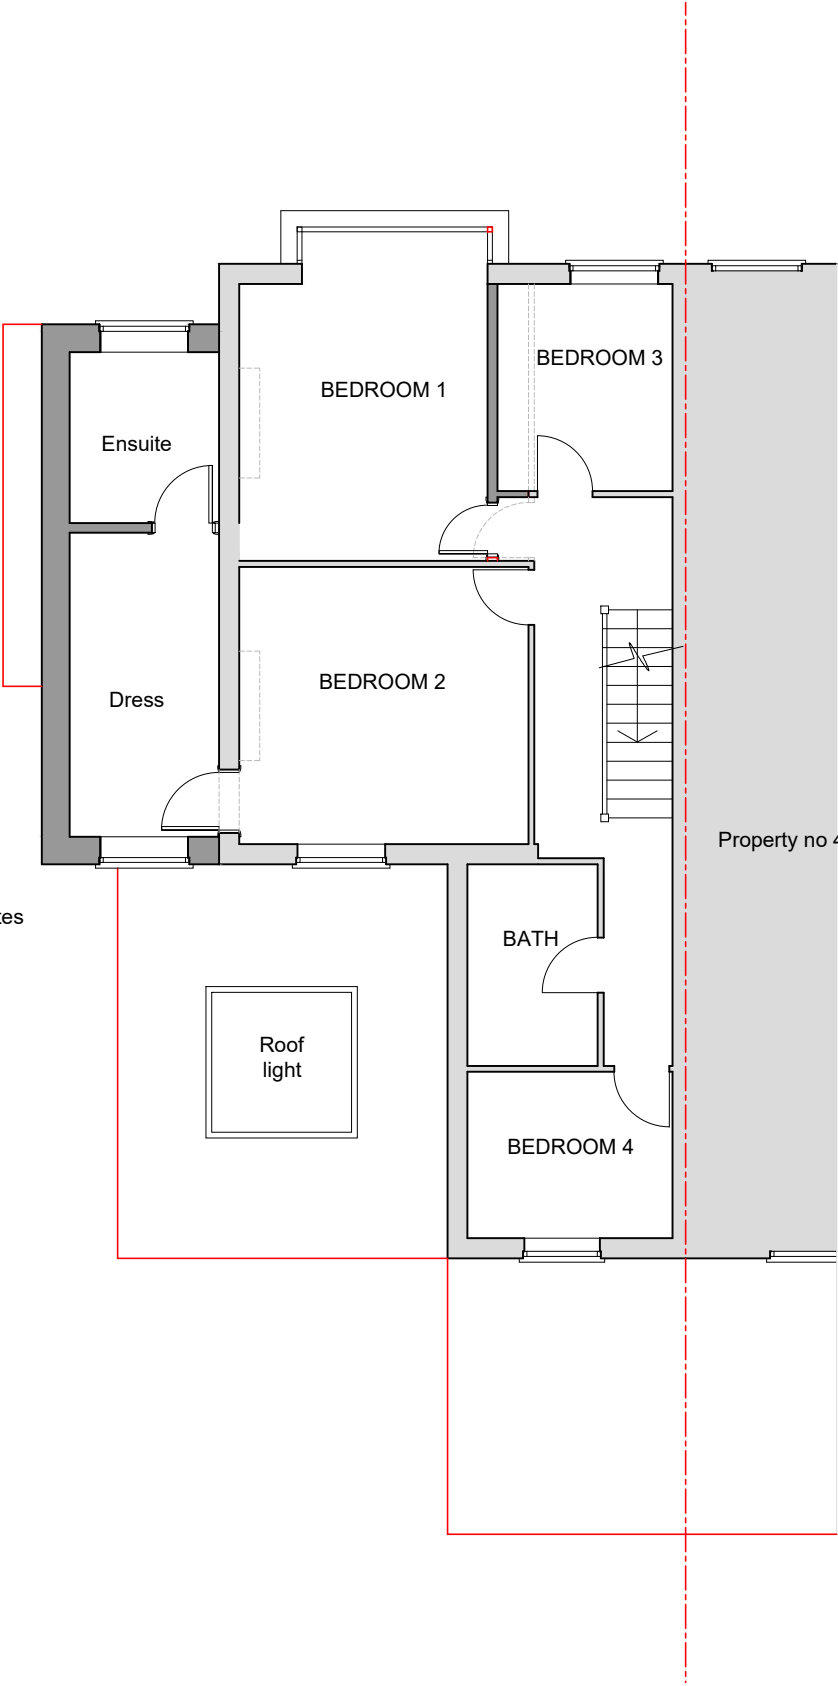 

PROPOSED FIRST FLOOR PLAN

SCALE 1 : 100

SK Design Consultants  
22 Netley close  
Caversham  
Reading RG4 6SR  
Tel : 07821111602

Client:  
Mr Nithinarasu Veeraarasu

Project:  
2 storey part side and single storey side / rear extension  
and a Garage conversion.

Location:  
41 Whitehill Road, GRAVESEND, Kent, DA12 5PE

Drawing Title:  
PROPOSED PLANS

Date:  
NOV 2025

Sheet Size:  
A3

Drawn:  
SK

Drawing No:

P1669-05

Revision:

.