




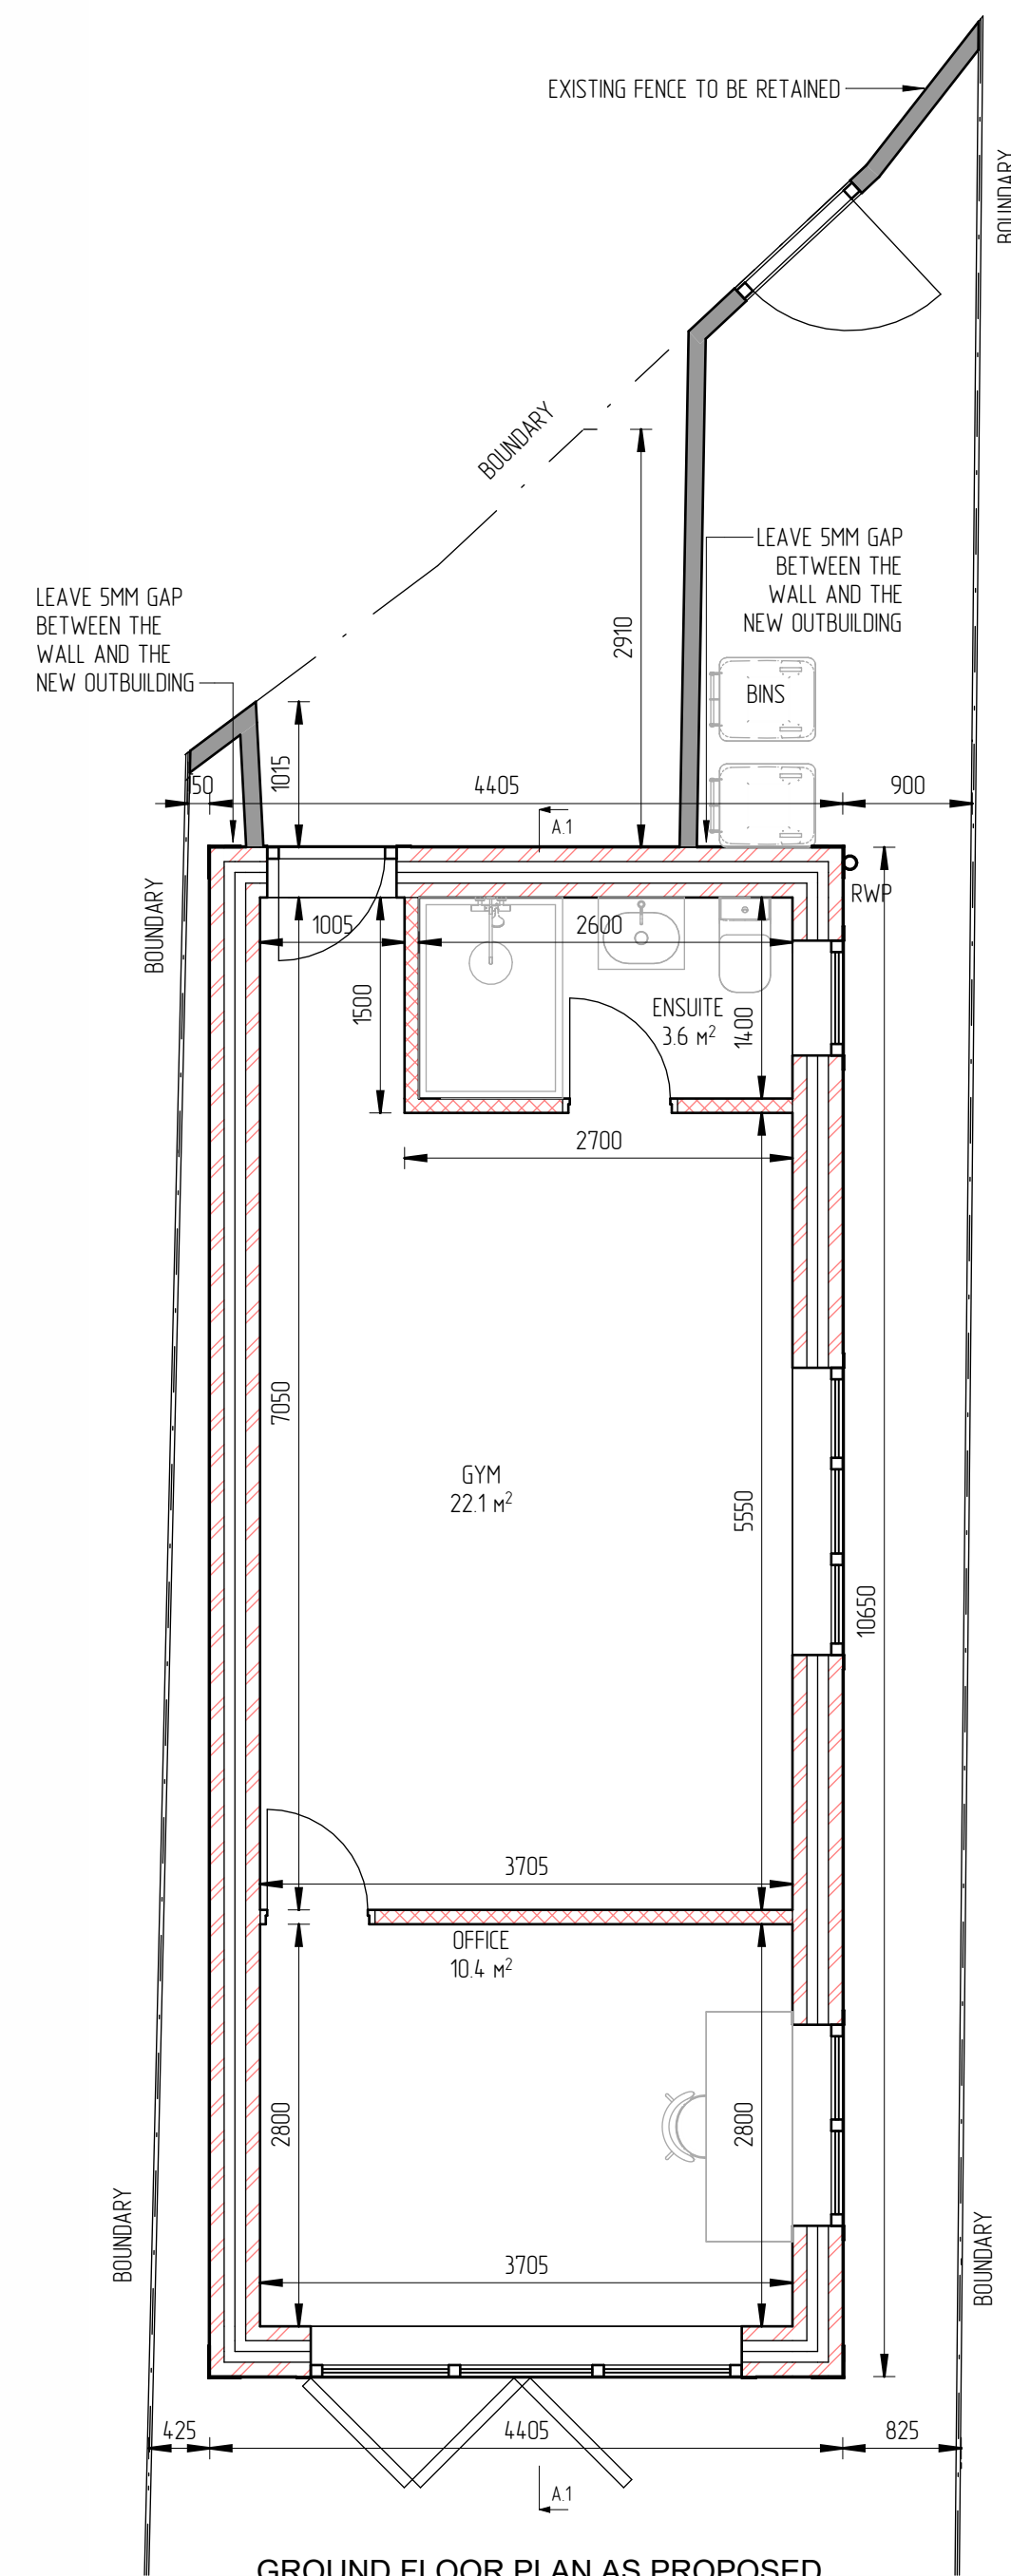


GROUND FLOOR PLAN AS PROPOSED
(SCALE 1:50@A1)

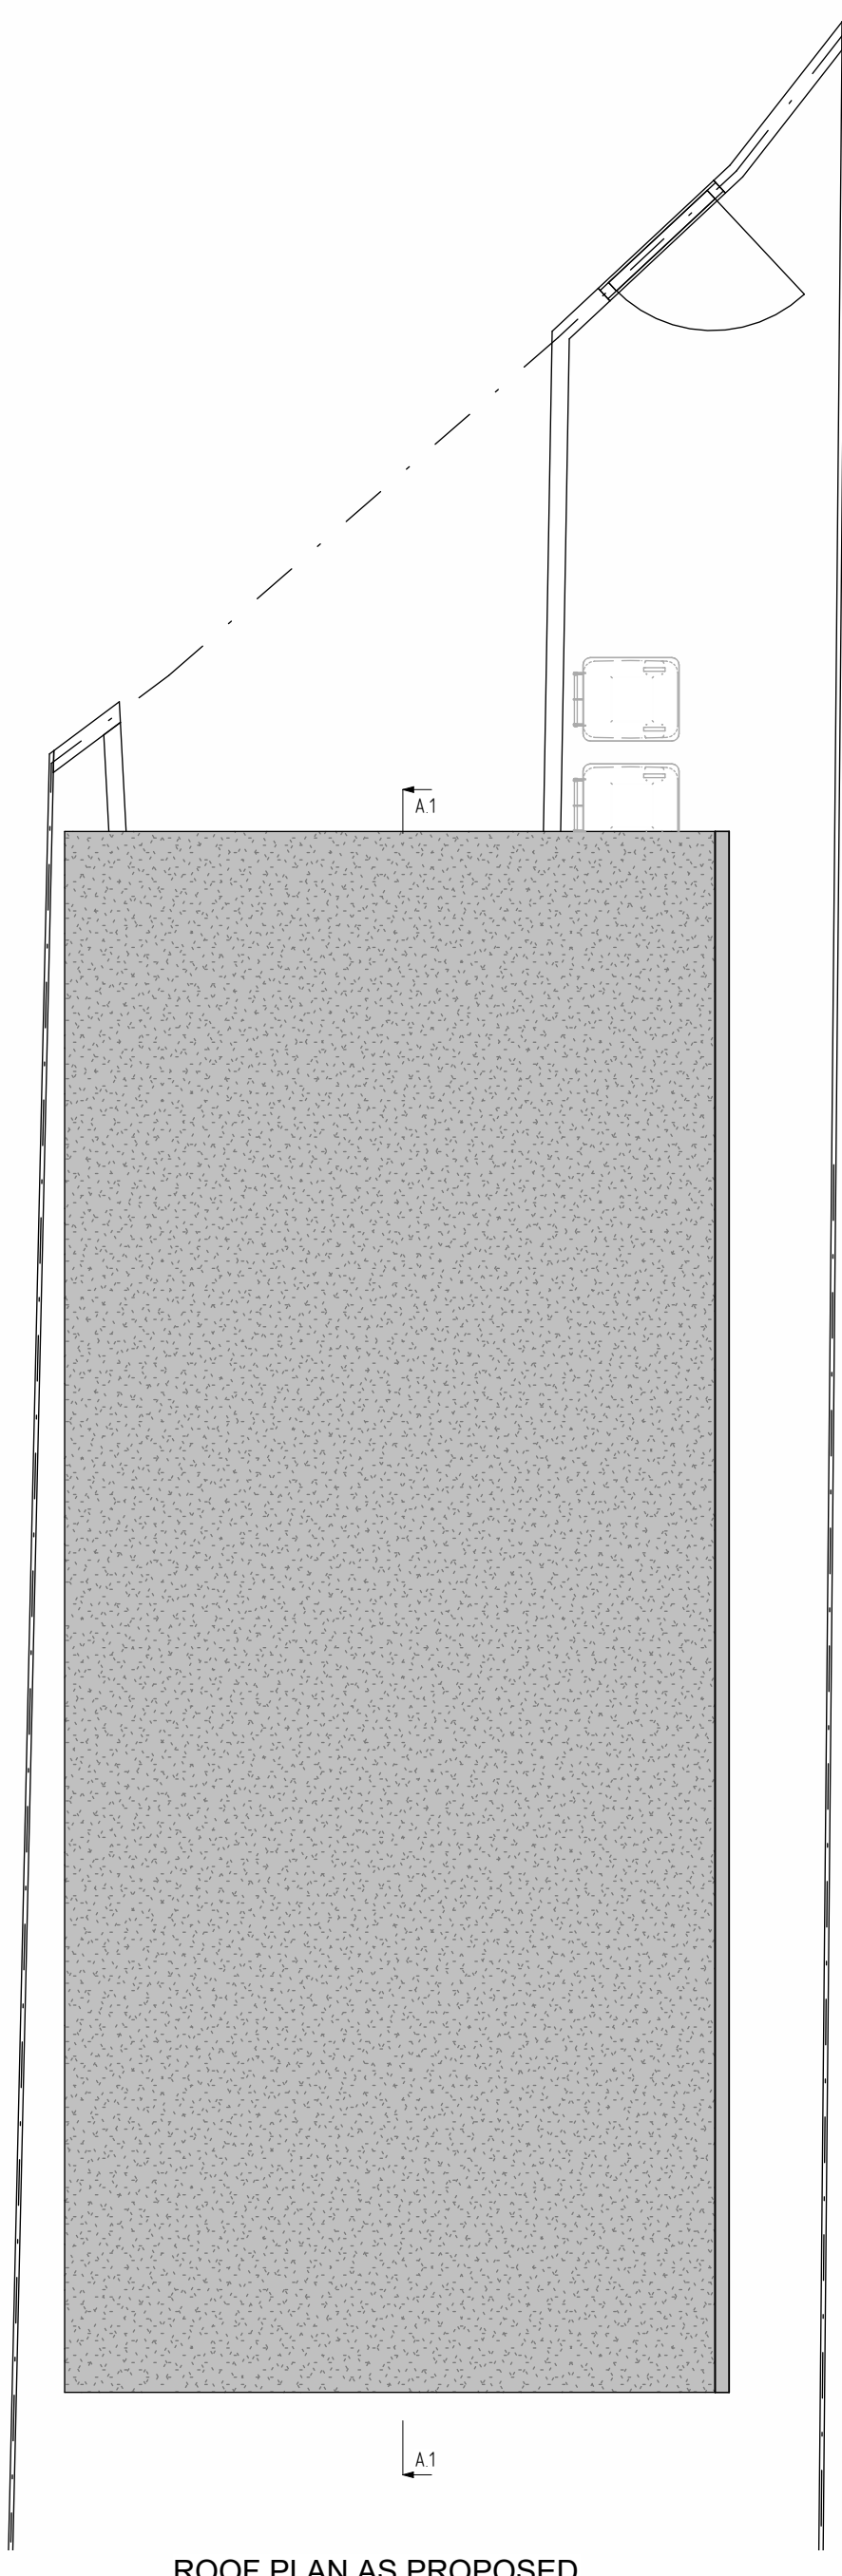


ROOF PLAN AS PROPOSED
(SCALE 1:50@A1)

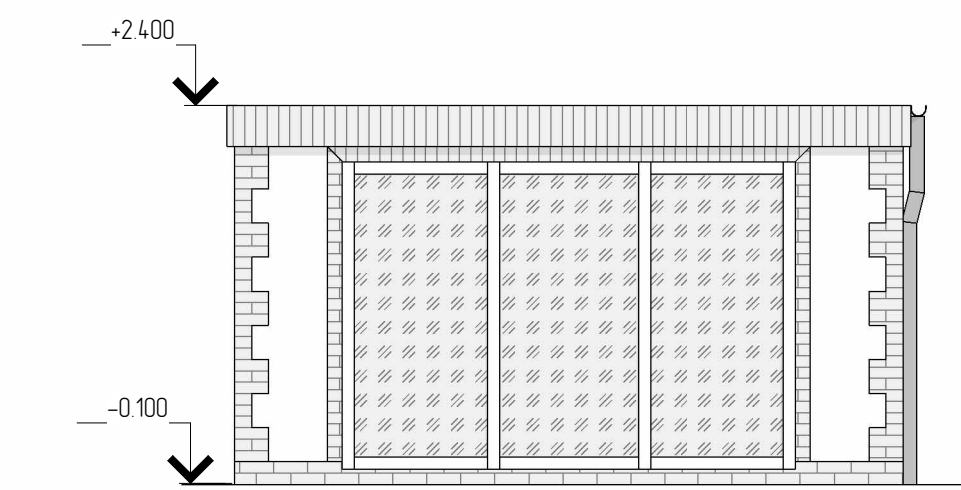


FRONT ELEVATION AS PROPOSED
(SCALE 1:50@A1)

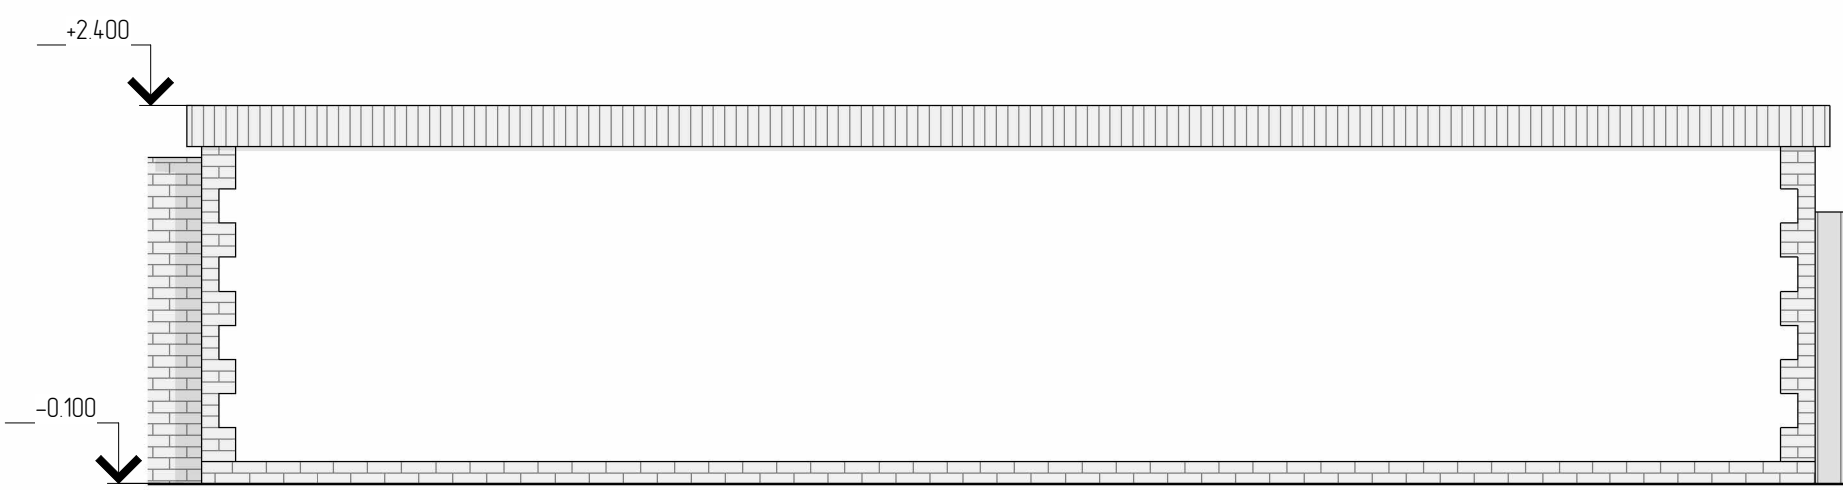


SIDE ELEVATION AS PROPOSED
(SCALE 1:50@A1)

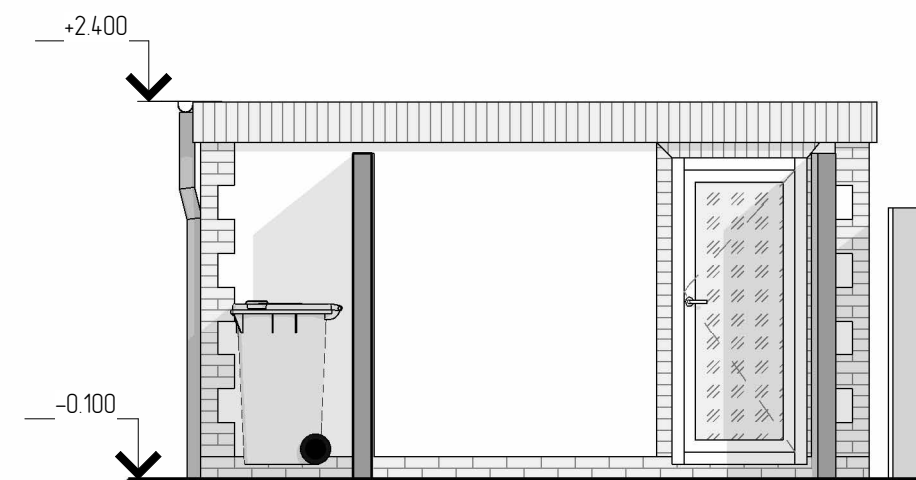


REAR ELEVATION AS PROPOSED
(SCALE 1:50@A1)

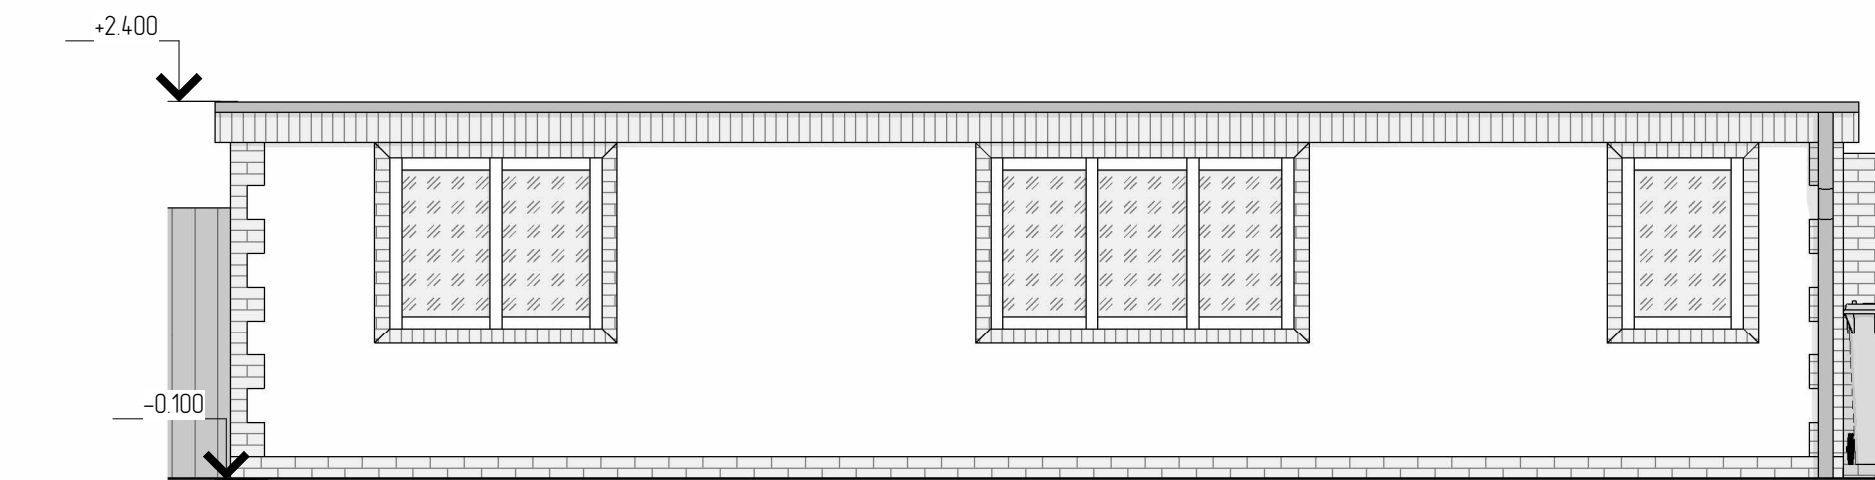

SIDE ELEVATION AS PROPOSED
(SCALE 1:50@A1)

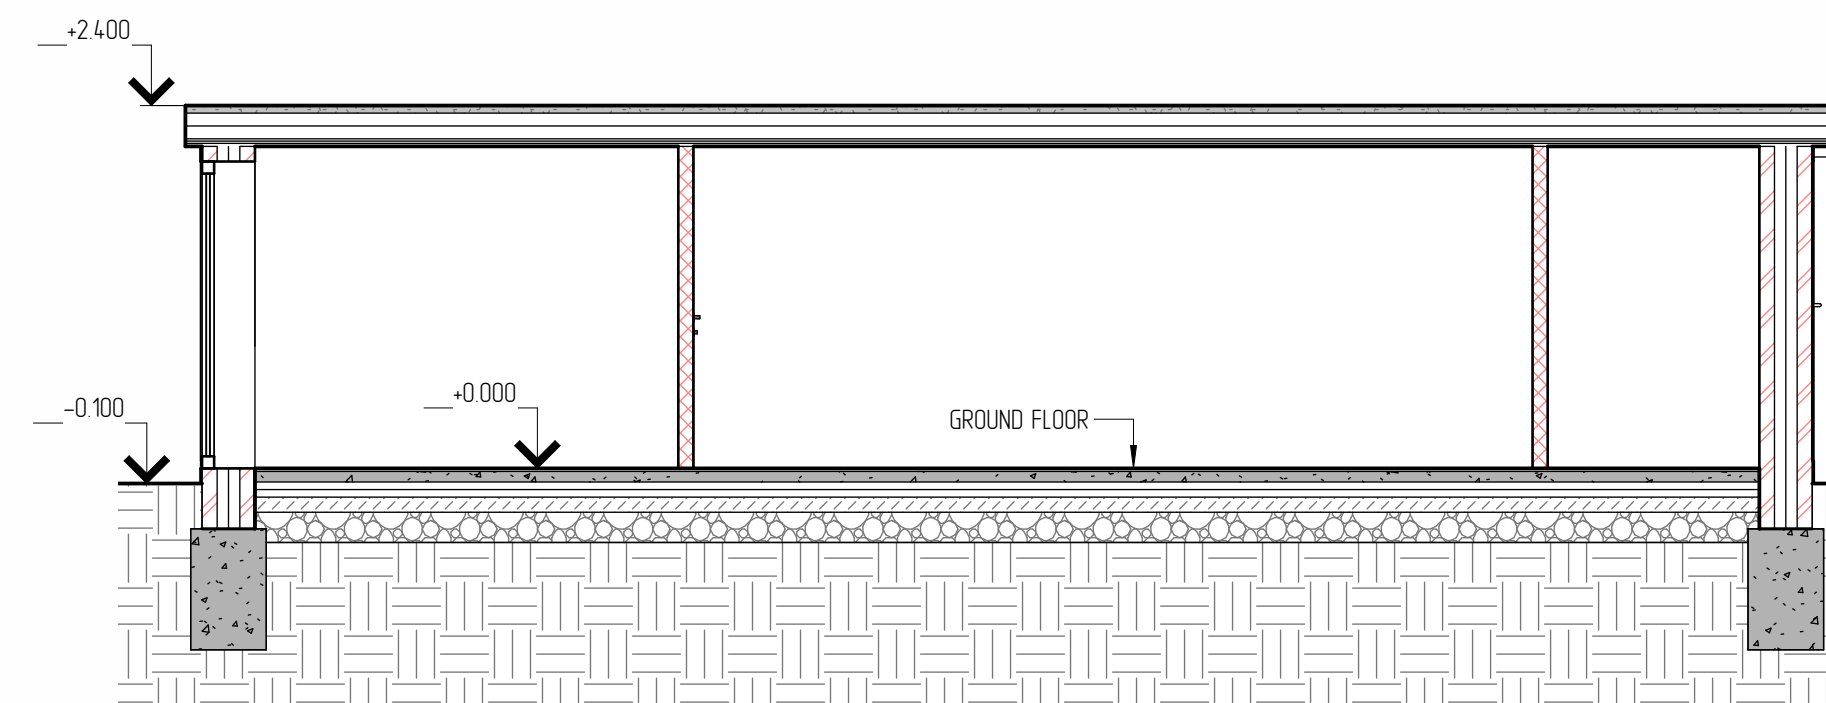

SECTION A1-A1 AS PROPOSED
(SCALE 1:50@A1)

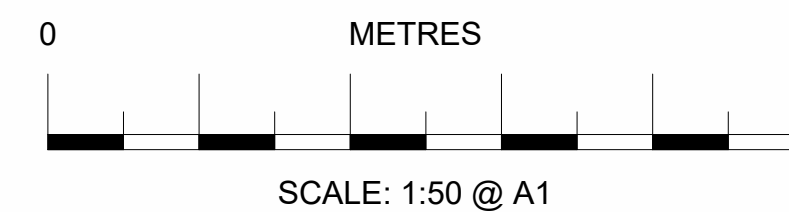

THIS DRAWING IS THE PROPERTY OF
AR. DESIGN
AND MUST NOT BE COPIED OR REPRODUCED
EXCEPT
WITH THEIR EXPRESS PERMISSION, NOR MAY
THE DESIGN
OR ANY INFORMATION SHOWN THEREON
BE DISCLOSED TO ANY THIRD PARTY.
WE WILL NOT BE RESPONSIBLE FOR OTHER
CONTRACTUAL
DIMENSIONS.
© THIS DRAWING IS COPYRIGHT

REV:	AMENDMENT:	BY:	DATE:
------	------------	-----	-------

TITLE:

OUTBUILDING AS PROPOSED

SITE ADDRESS:

37 Lime Avenue Gravesand, DA119PZ

JOB No.0001	CLIENT: Martynas Vitkauskas
-------------	-----------------------------

SCALE: 1:50 @ A1	DWG SHEET: A08
------------------	----------------

	REV: B
--	--------


DRAWN BY: AR	DATE: 01/10/25
--------------	----------------

APPROVED BY: ***	DATE: **/**/****
------------------	------------------


ARCHITECTURE,
PLANNING &
ENGINEERING

EMAIL:
AR.DESIGN@CONSTRUCTION.GMAIL.COM
Tel: 074 2955-9396


AR Design
& Construction LTD

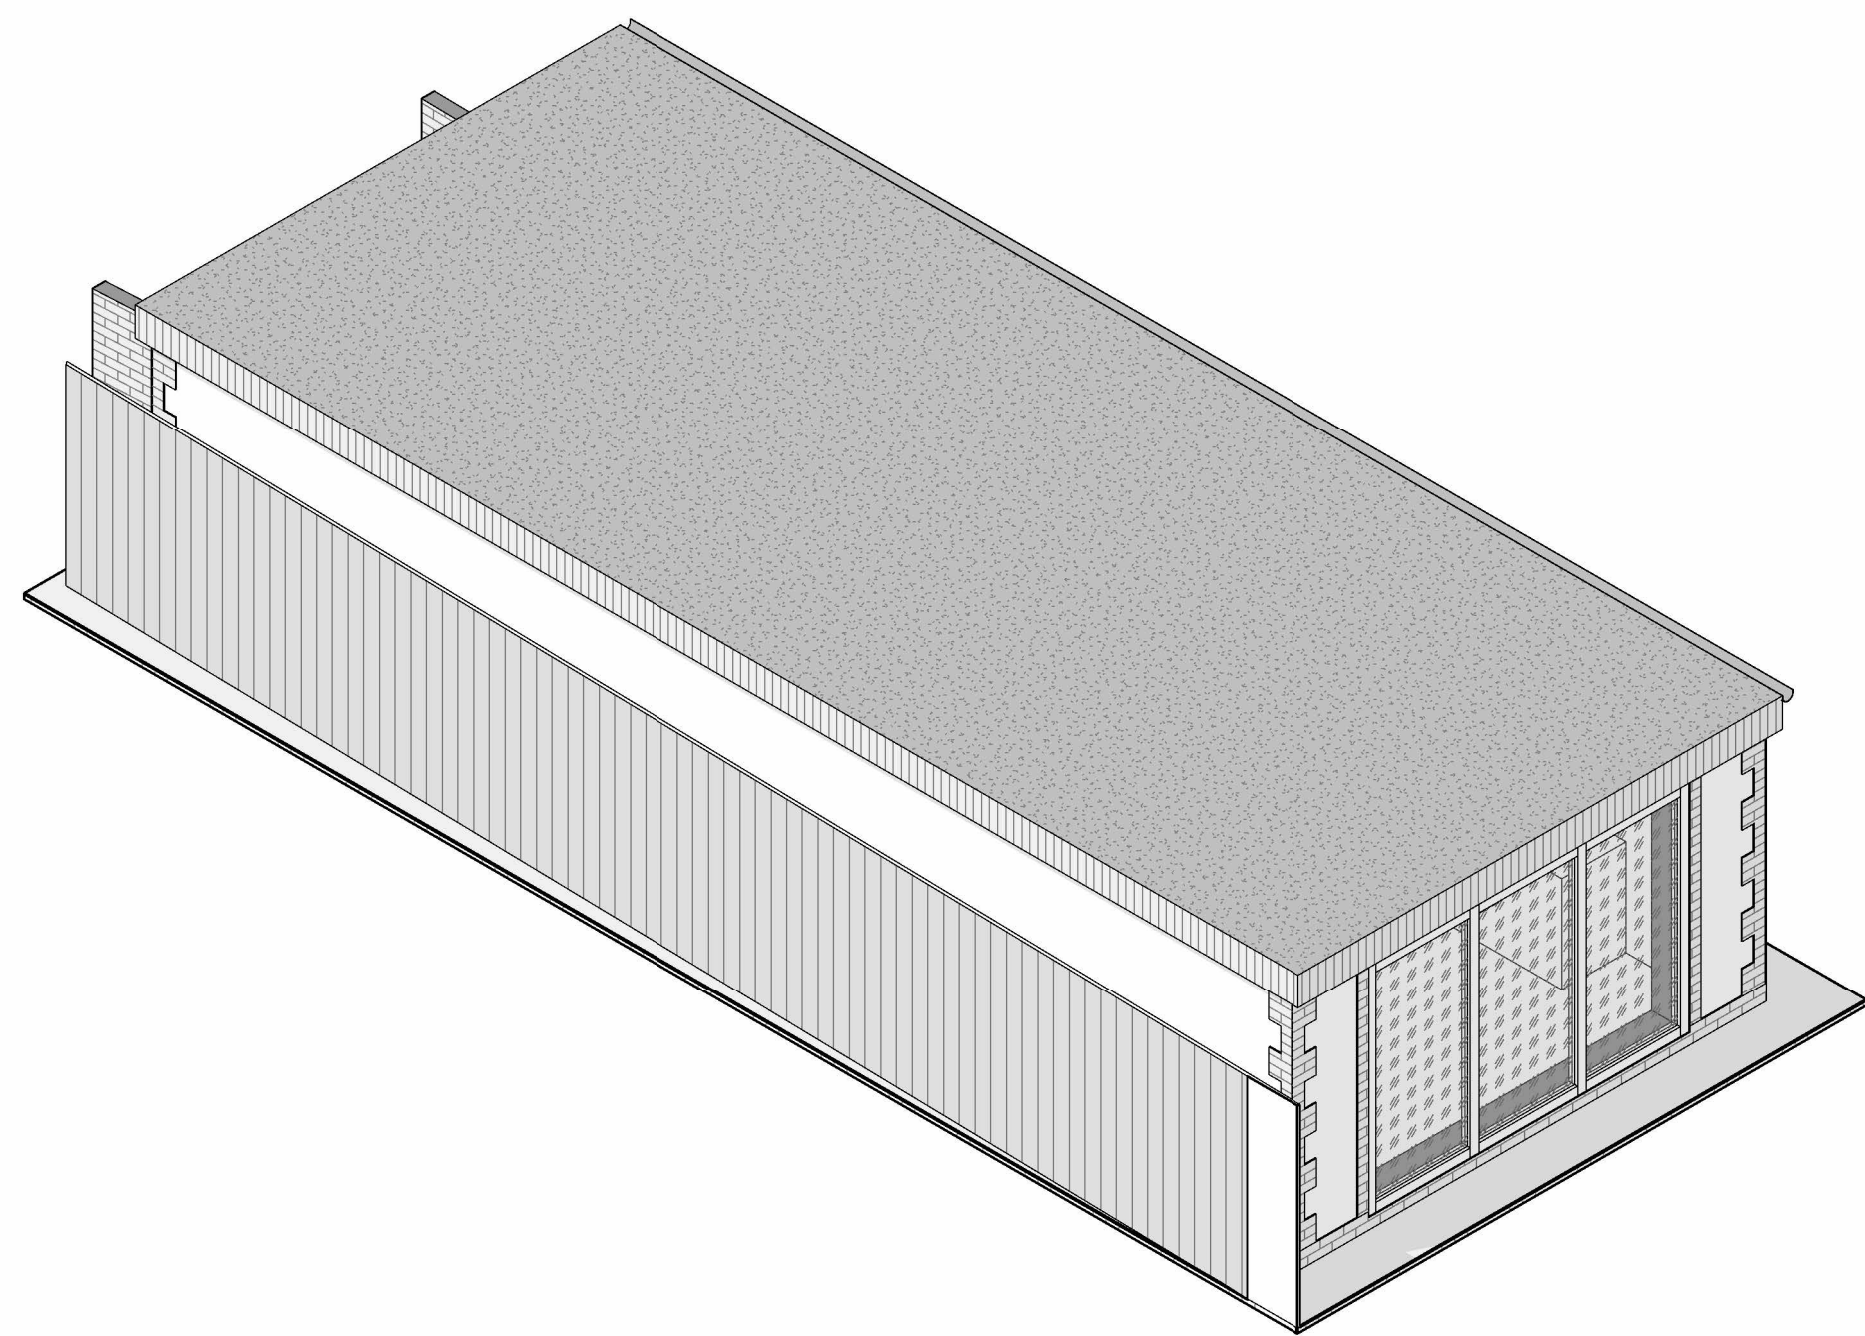

3D VISUAL AS PROPOSED (NOT IN SCALE)

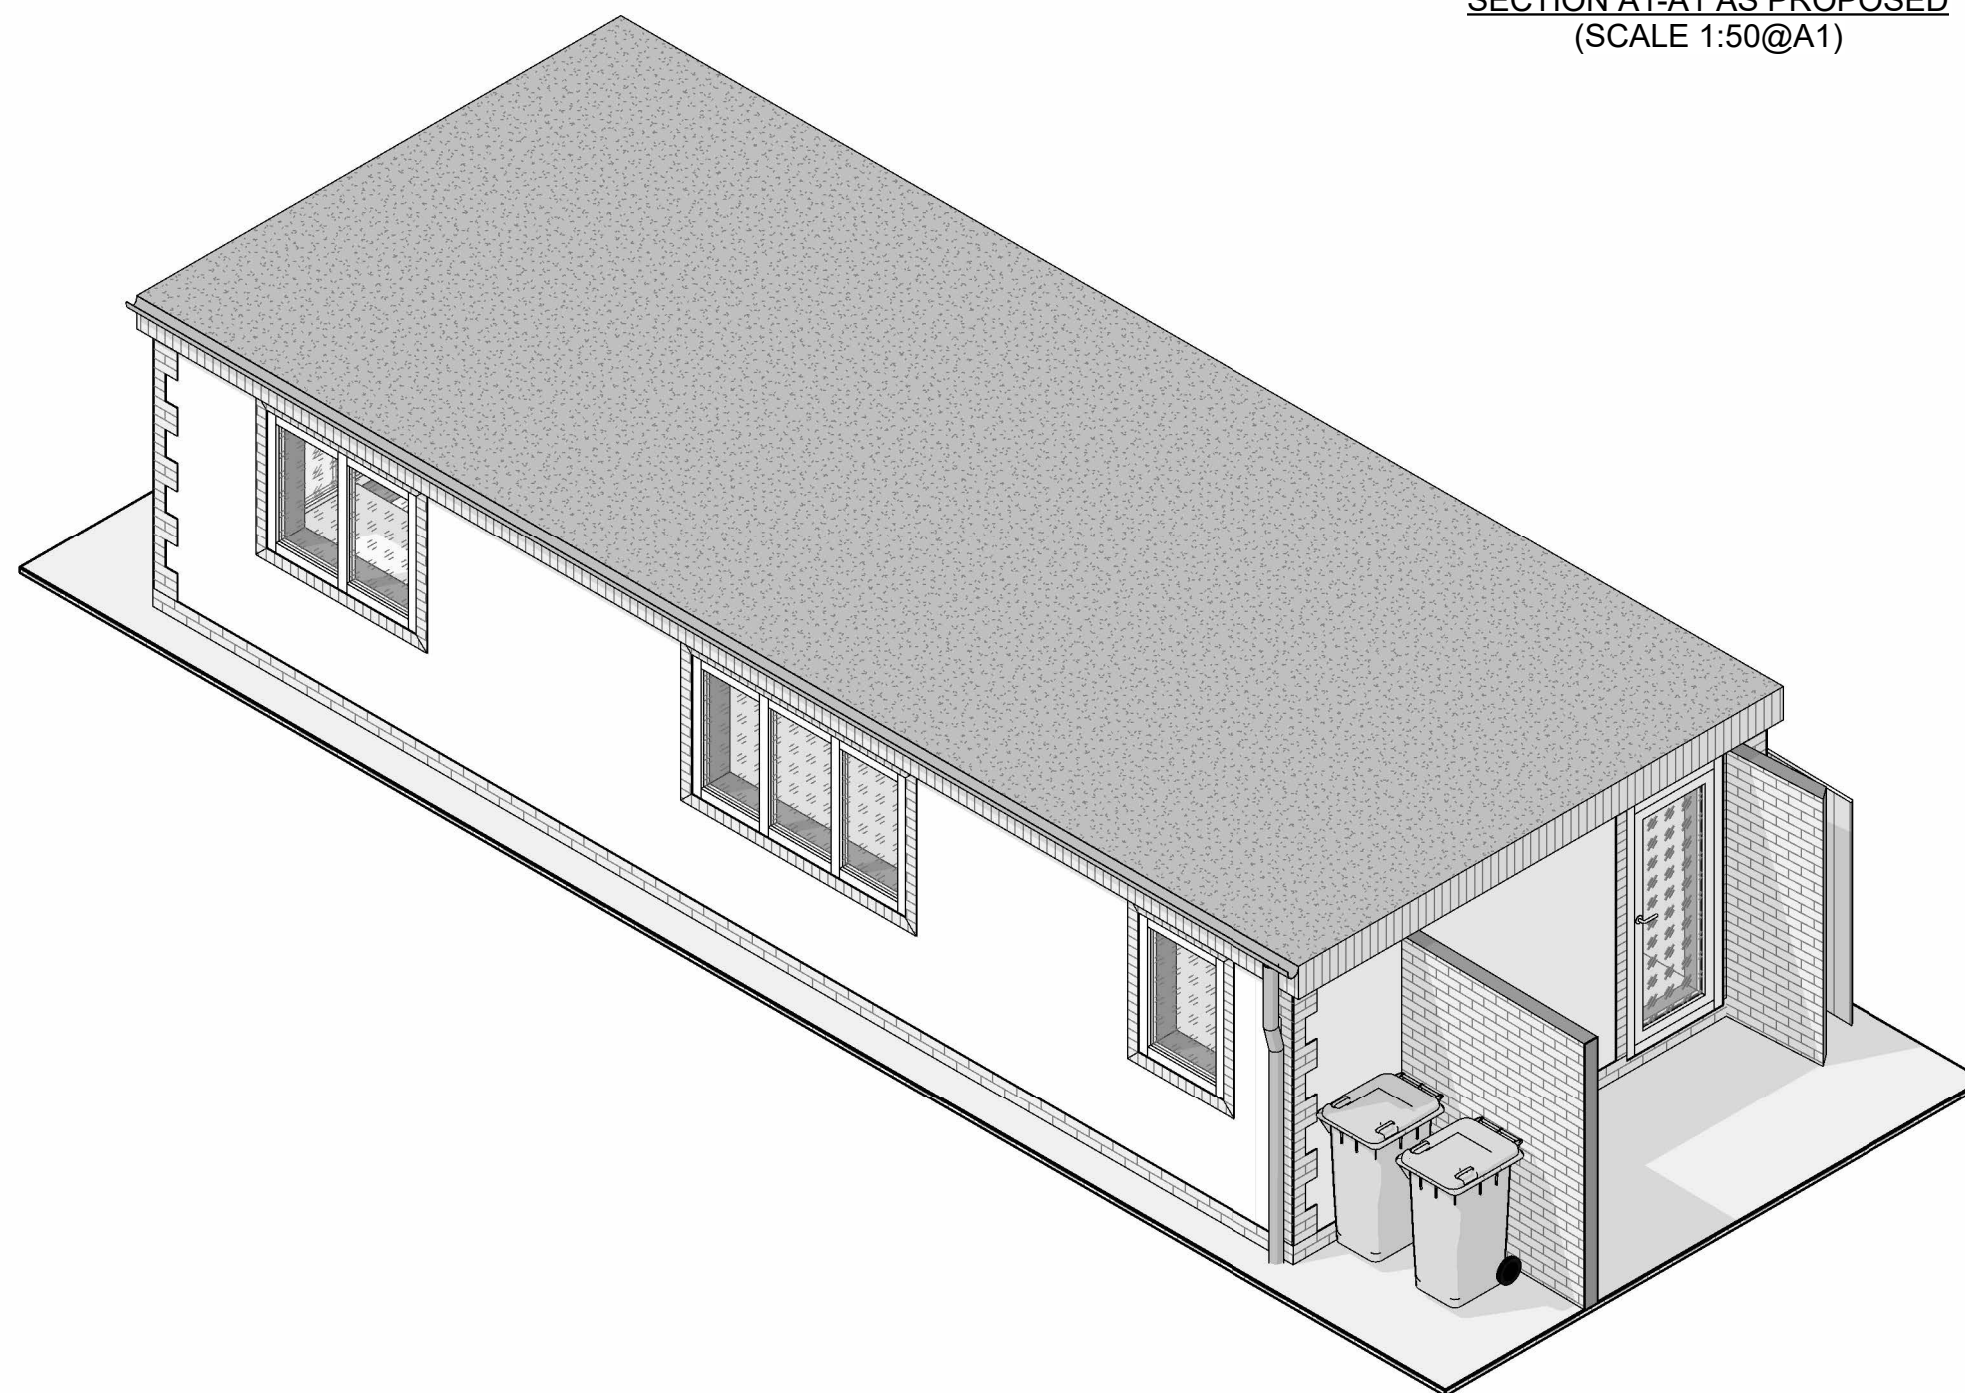

3D VISUAL AS PROPOSED (NOT IN SCALE)

TOTAL AREA 228.5 m²
HOUSE - 51.4 m²
OUTBUILDING - 46.9 m²
TOTAL AREA OF THE BUILDING - 98.3 m²
FREE SPACE REMAINS - 130.2 m²