

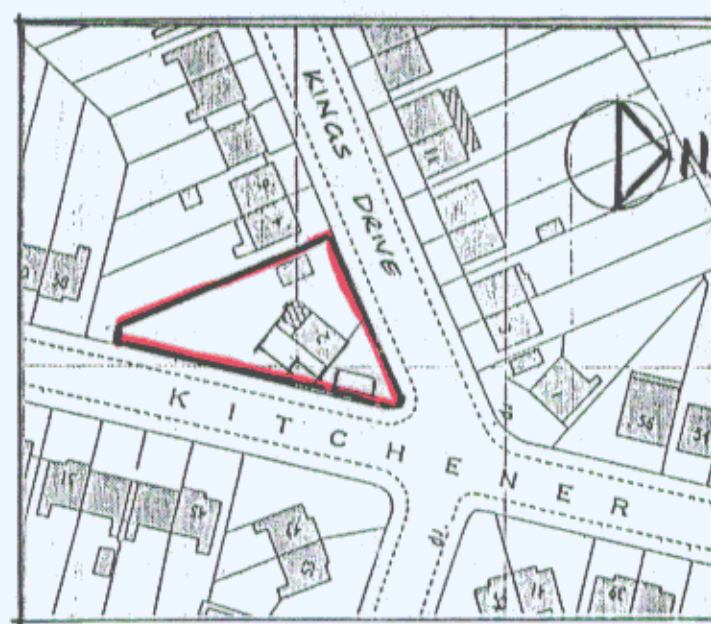
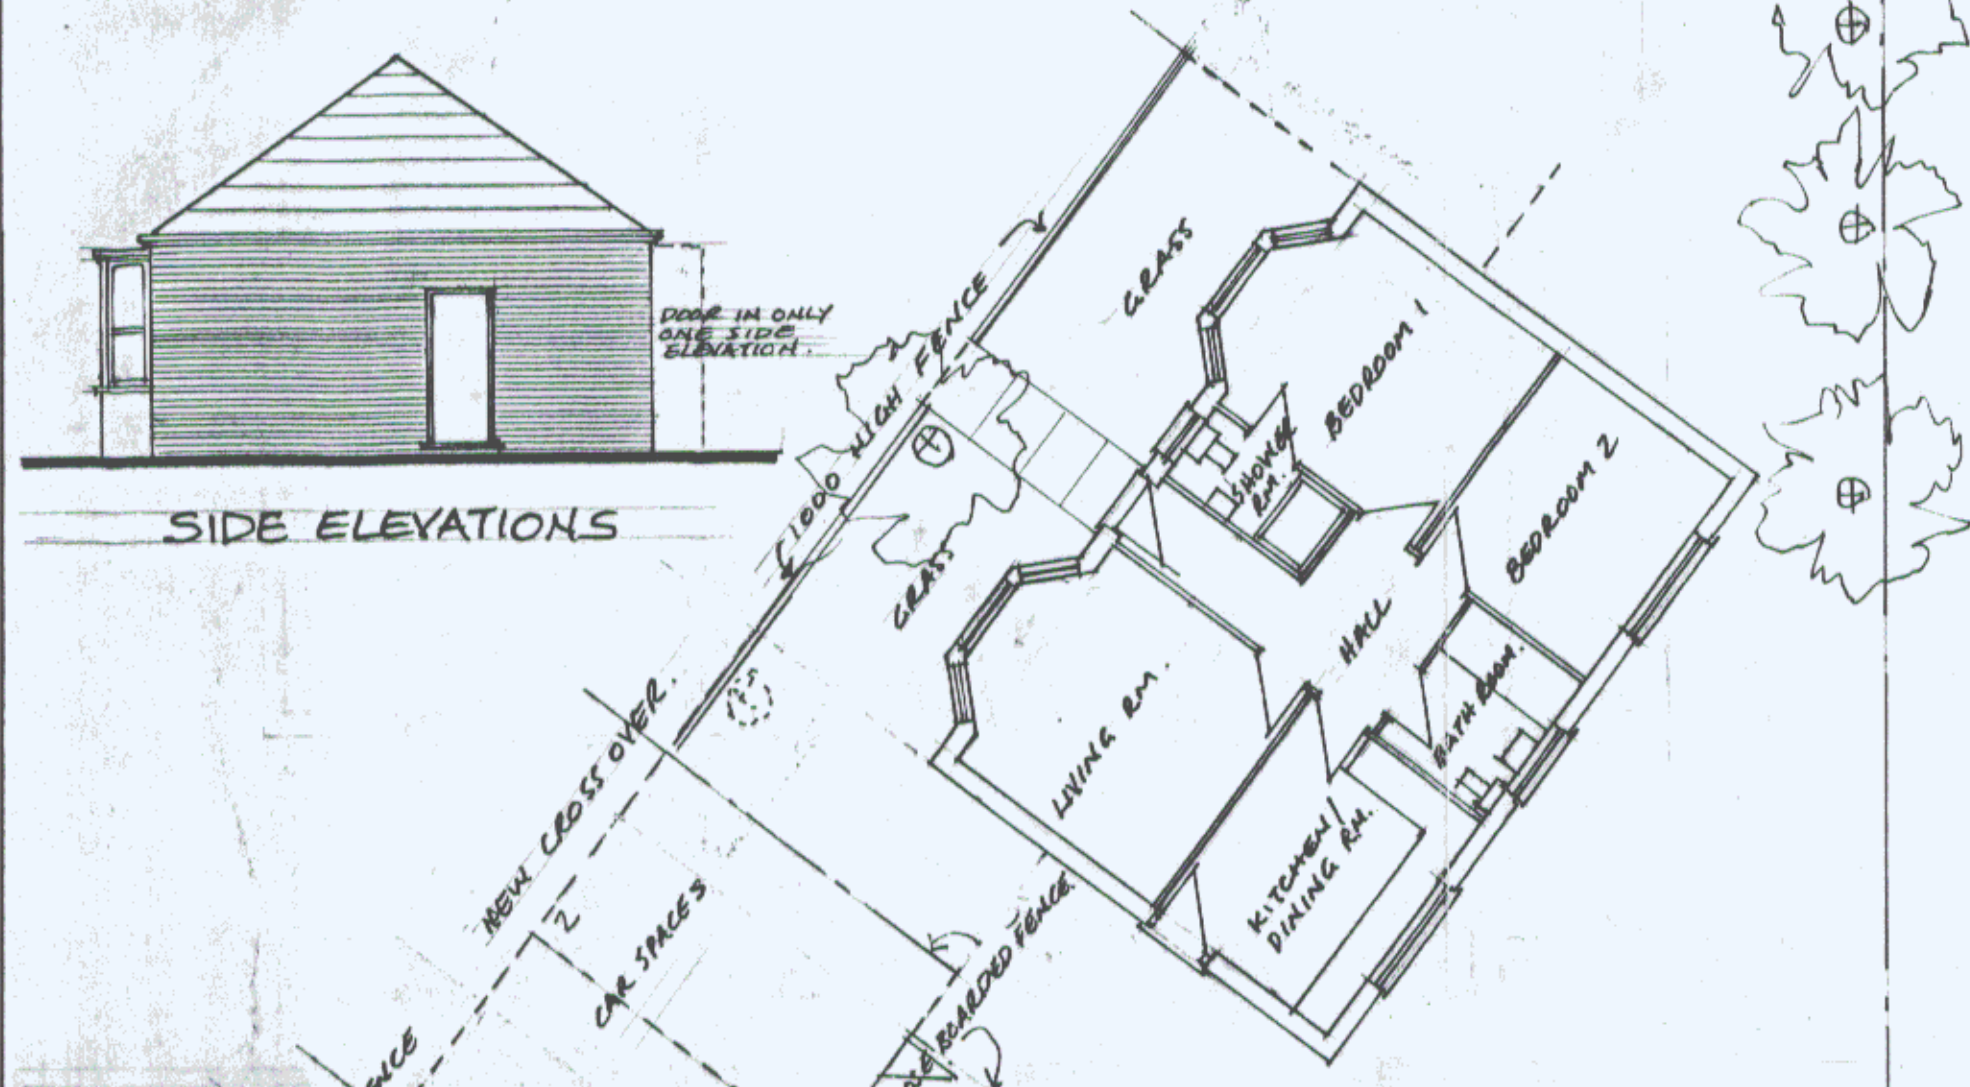


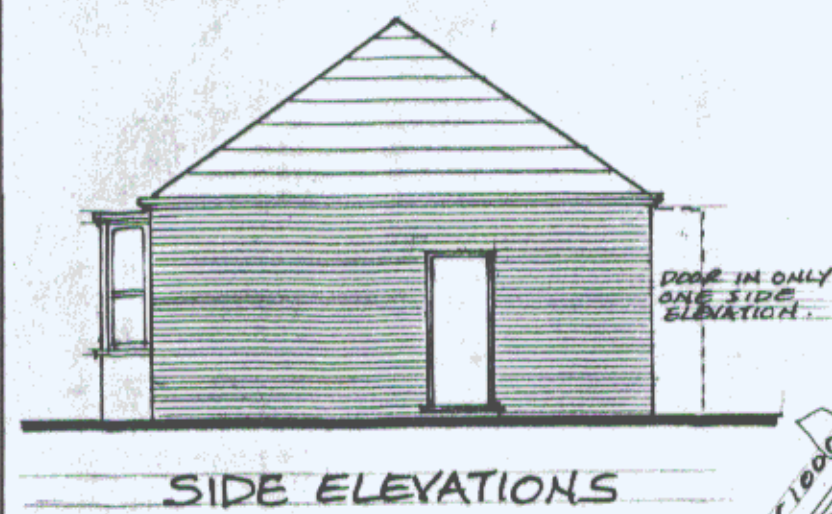


LOCATION PLAN 1:1250

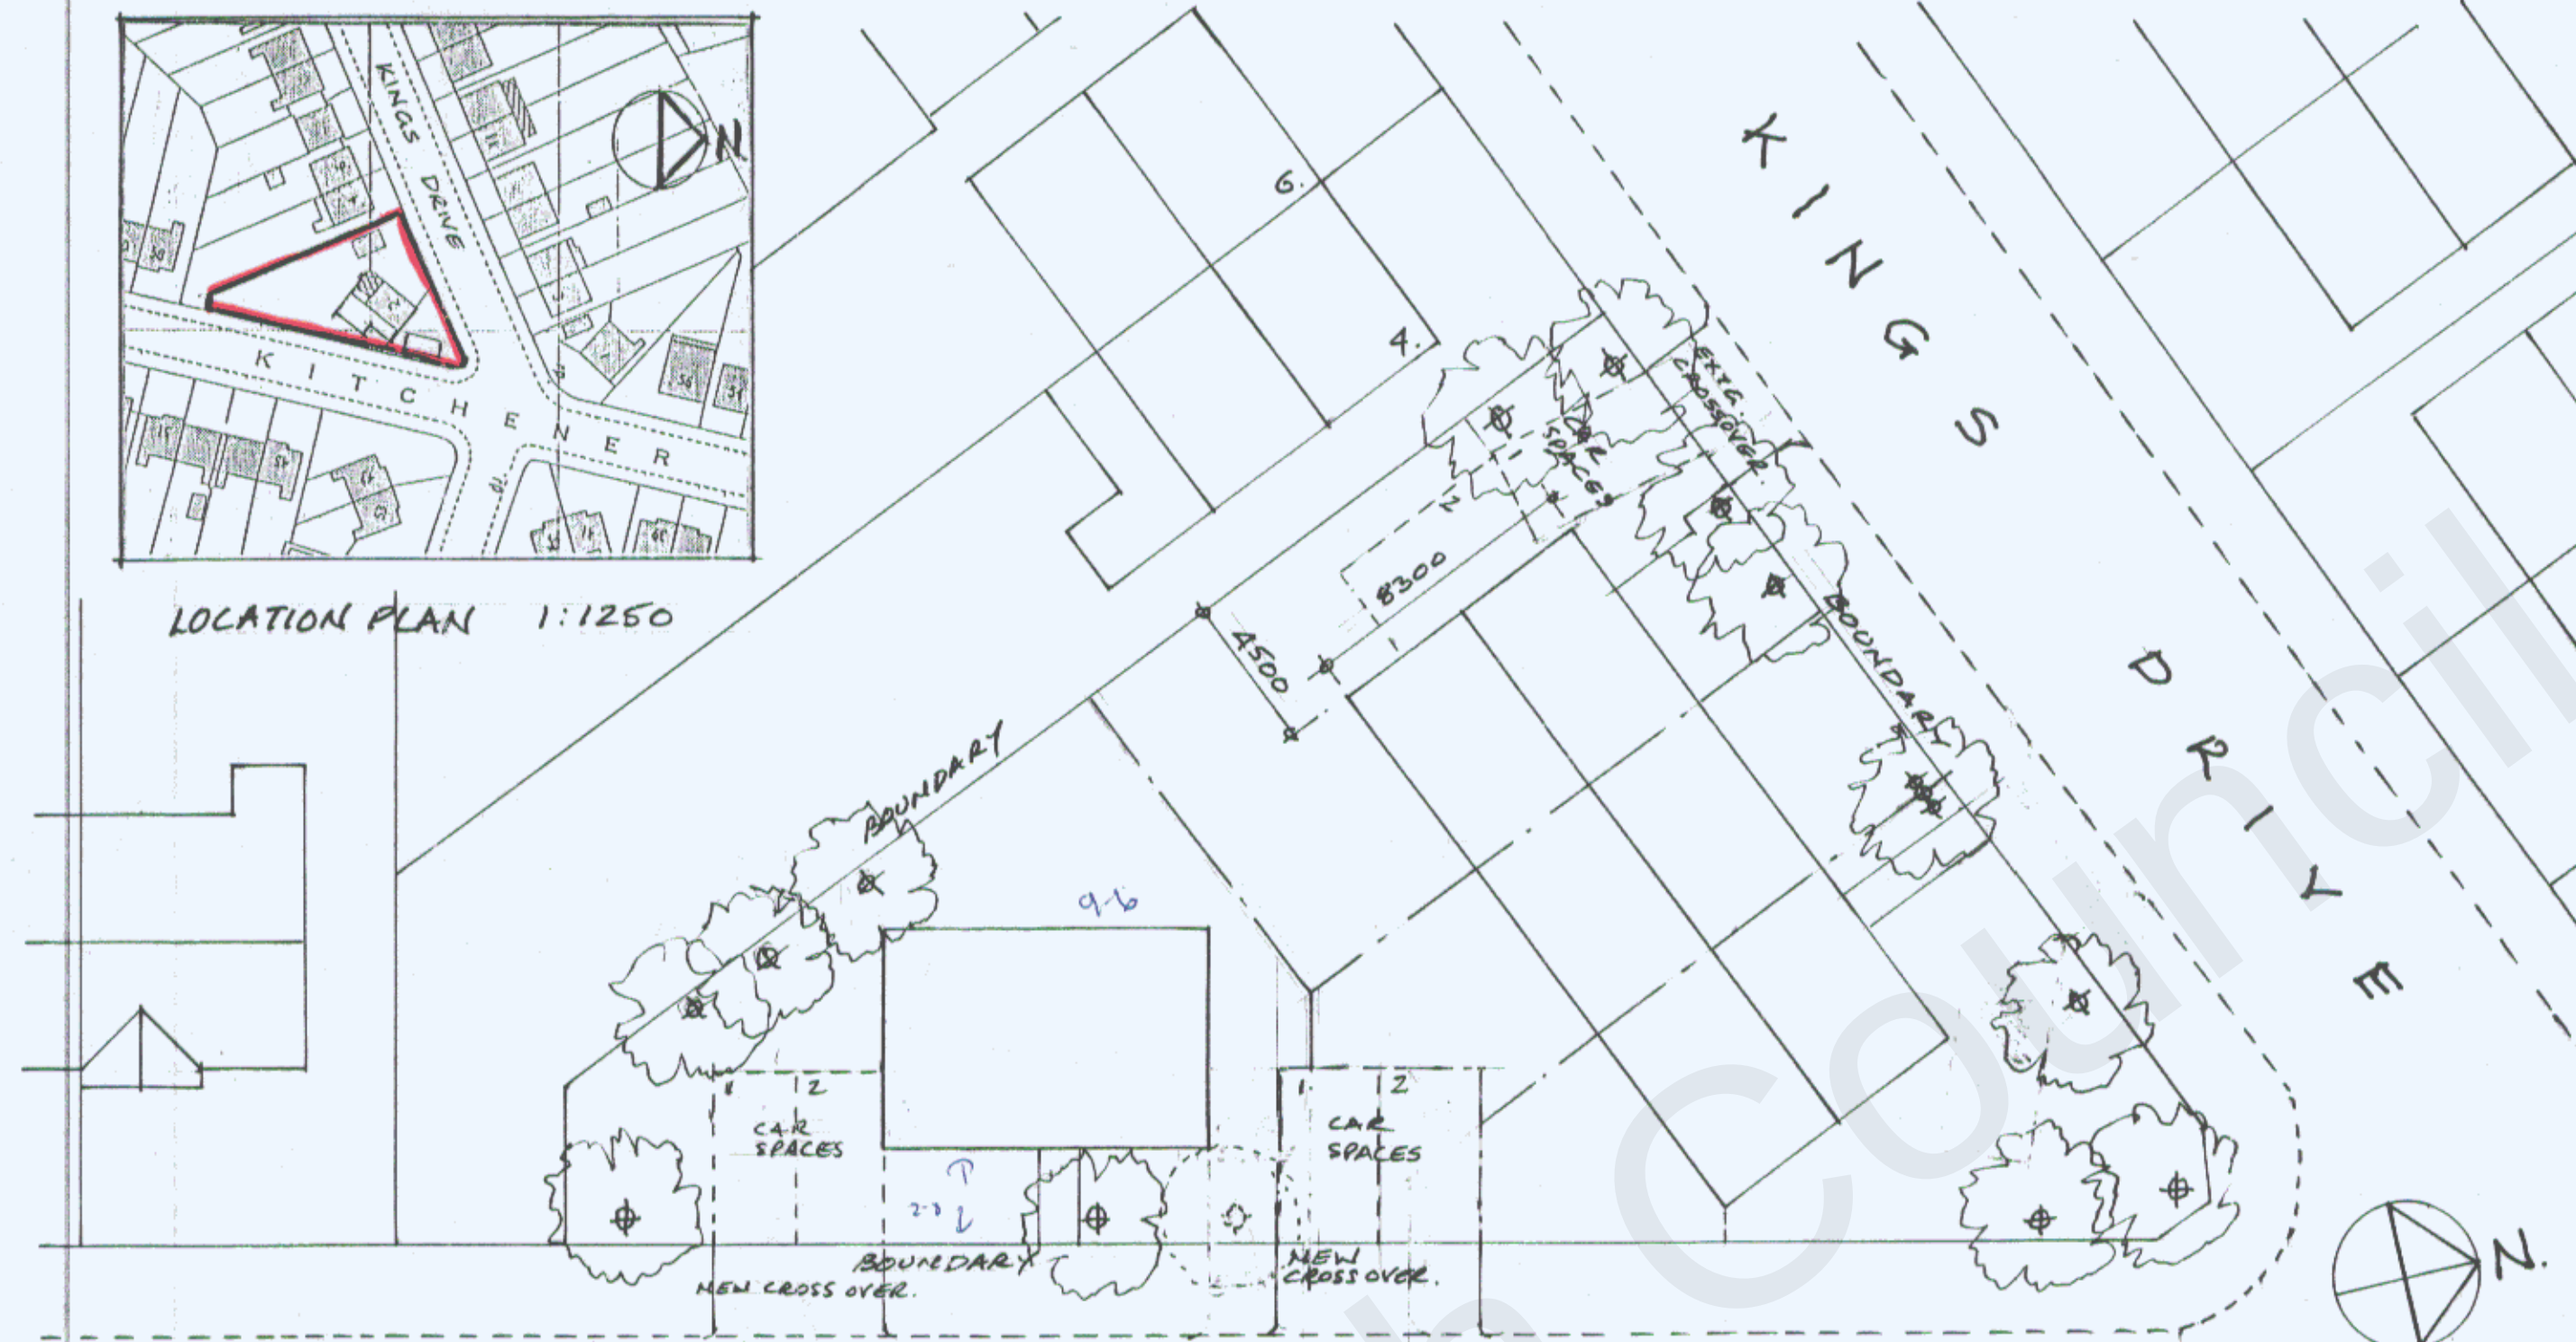


KITCHENER AVENUE


SITE PLAN
SCALE 1:200

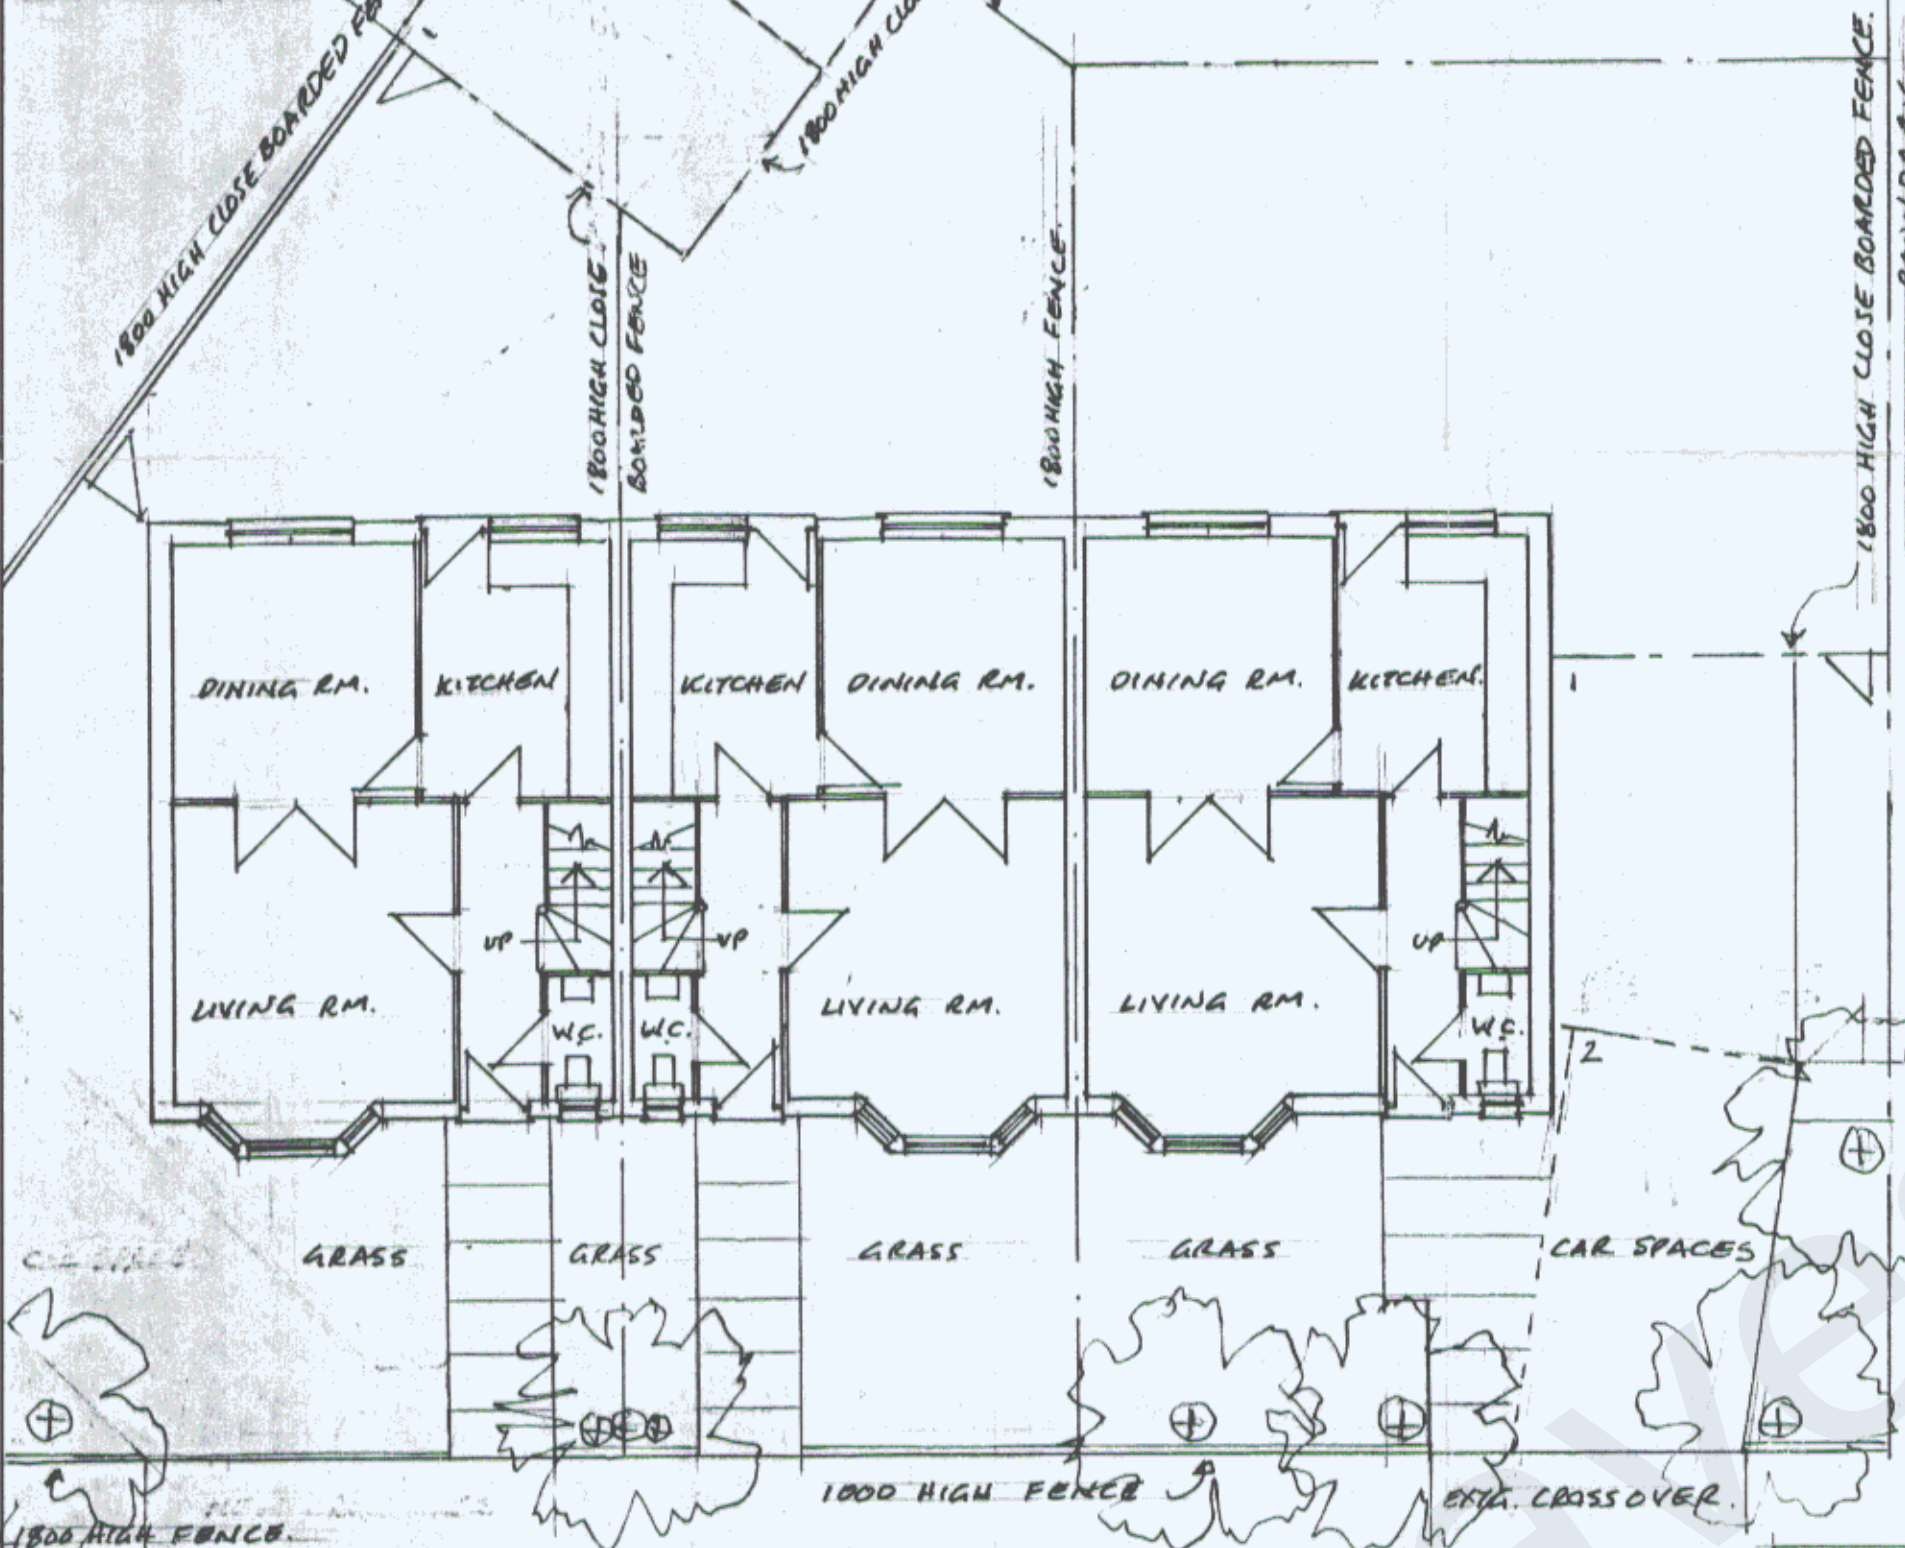

GROUND FLOOR PLAN

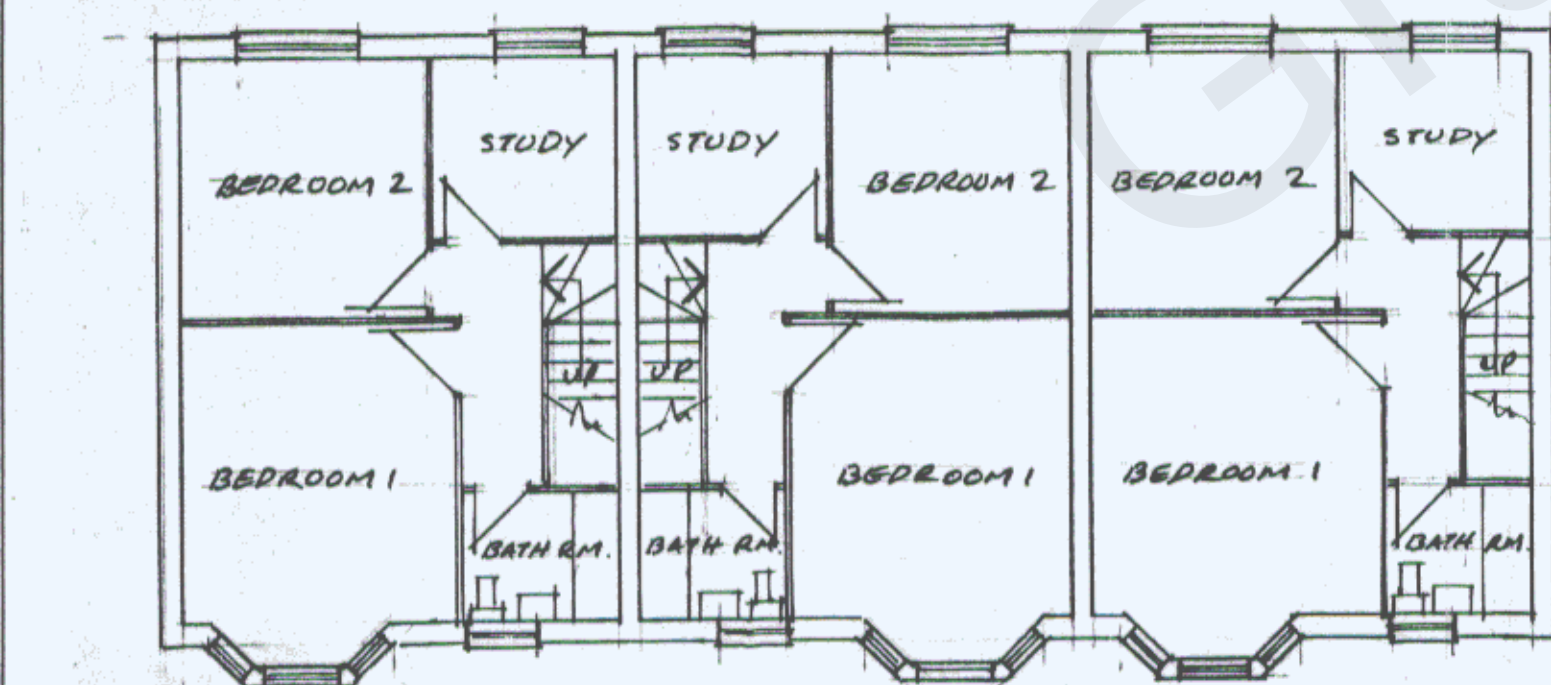


FIRST FLOOR PLAN

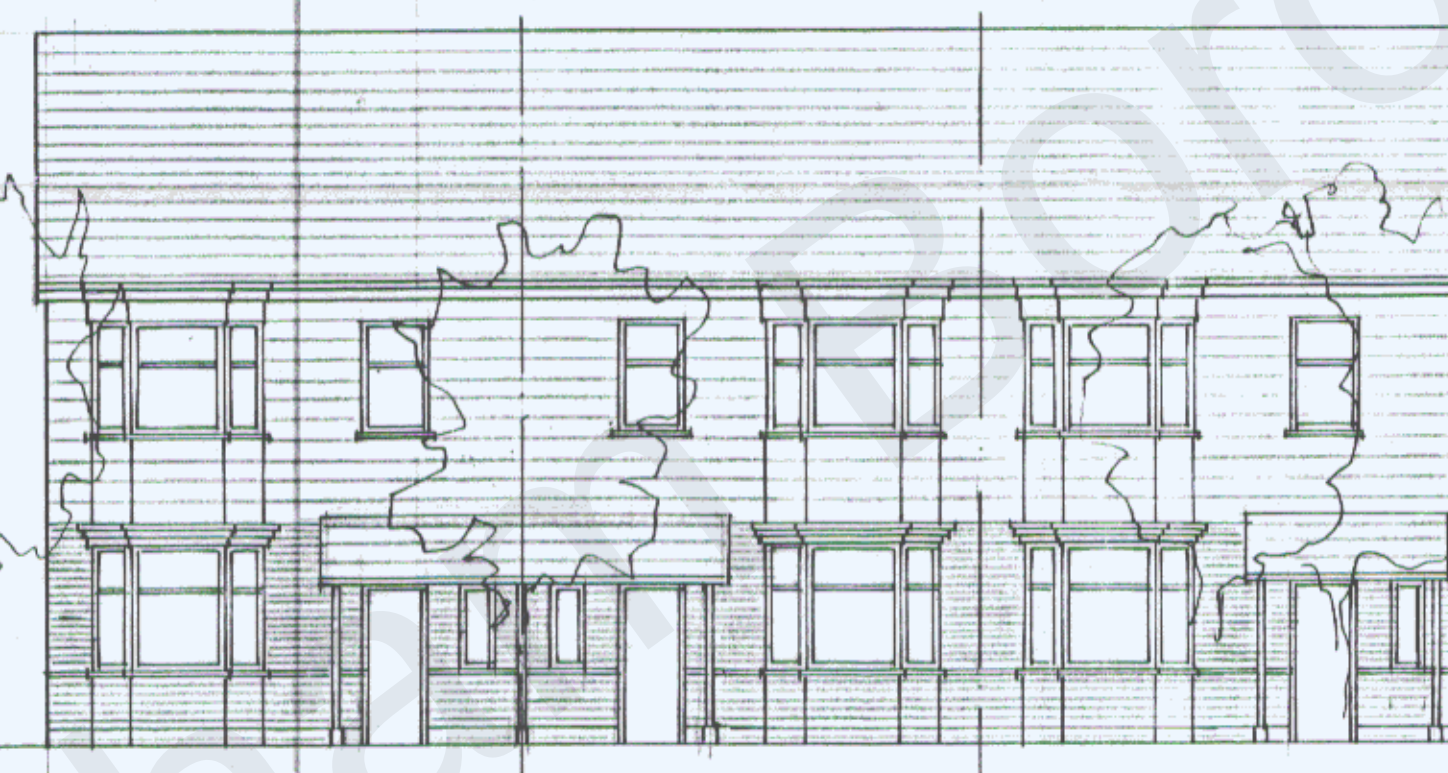

KINGS DRIVE ELEVATION



REAR ELEVATION

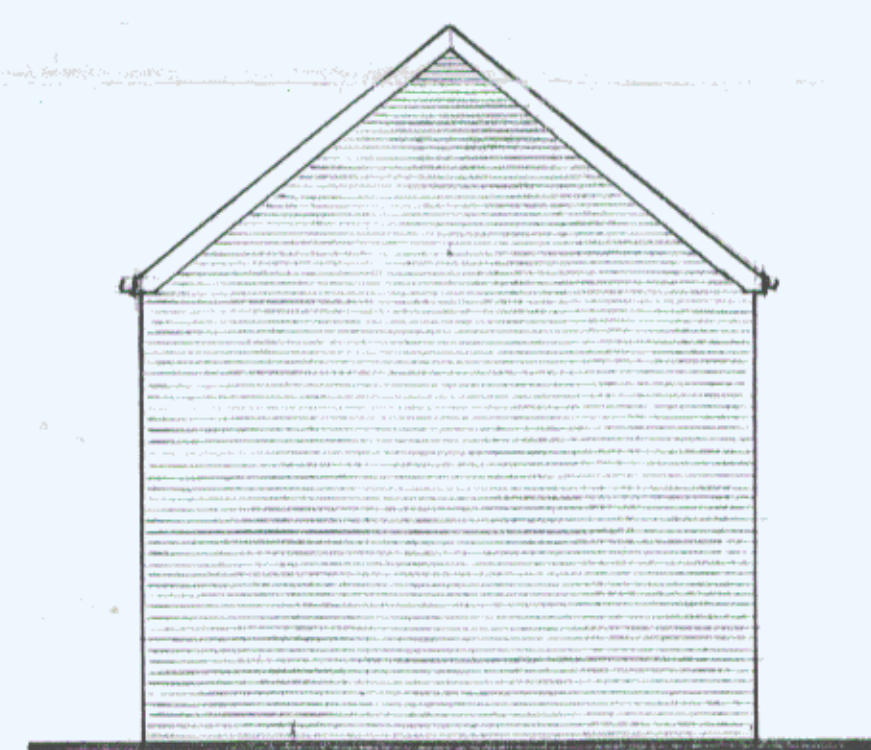

SIDE ELEVATIONS

GENERAL NOTES

MATERIALS.

ROOF: INTERLOCKING CONC.
TILES - RED / BROWN

WALLS: FACING BRICKWORK -
RED / YELLOW
FIBRE CEMENT BOARDING TO
FIRST FLOOR FRONT & REAR.

WINDOWS: TIMBER / UPVC

RAINWATER GOODS: BLACK PVC

REV	BY	REVISION	DATE
A		PARKING LAYOUT REVISED AS PER HIGHWAYS COMMENTS.	27.8.04

All dimensions and levels are to be checked on site and any discrepancies notified to the Architect immediately. Scaled dimensions should not be used.

CLIENT
MR. Y.S. GILL
62 HAVELOCK ROAD
GRAVESEND, KENT.

PROJECT
PROPOSED REDEVELOPMENT OF
2 KINGS DRIVE, GRAVESEND TO FORM
3 HOUSES AND A BUNGALOW

TITLE
PLANS AND ELEVATIONS
31 2004

drawn	scale	project no	date	revision
chd	1:100	G043	APRIL 04	A.

TEJA H.S. BIRING
New House Farm
20 Dashwood Road
Gravesend Kent DA11 7LY
Chartered Architects
Planning Consultants
GR040561