
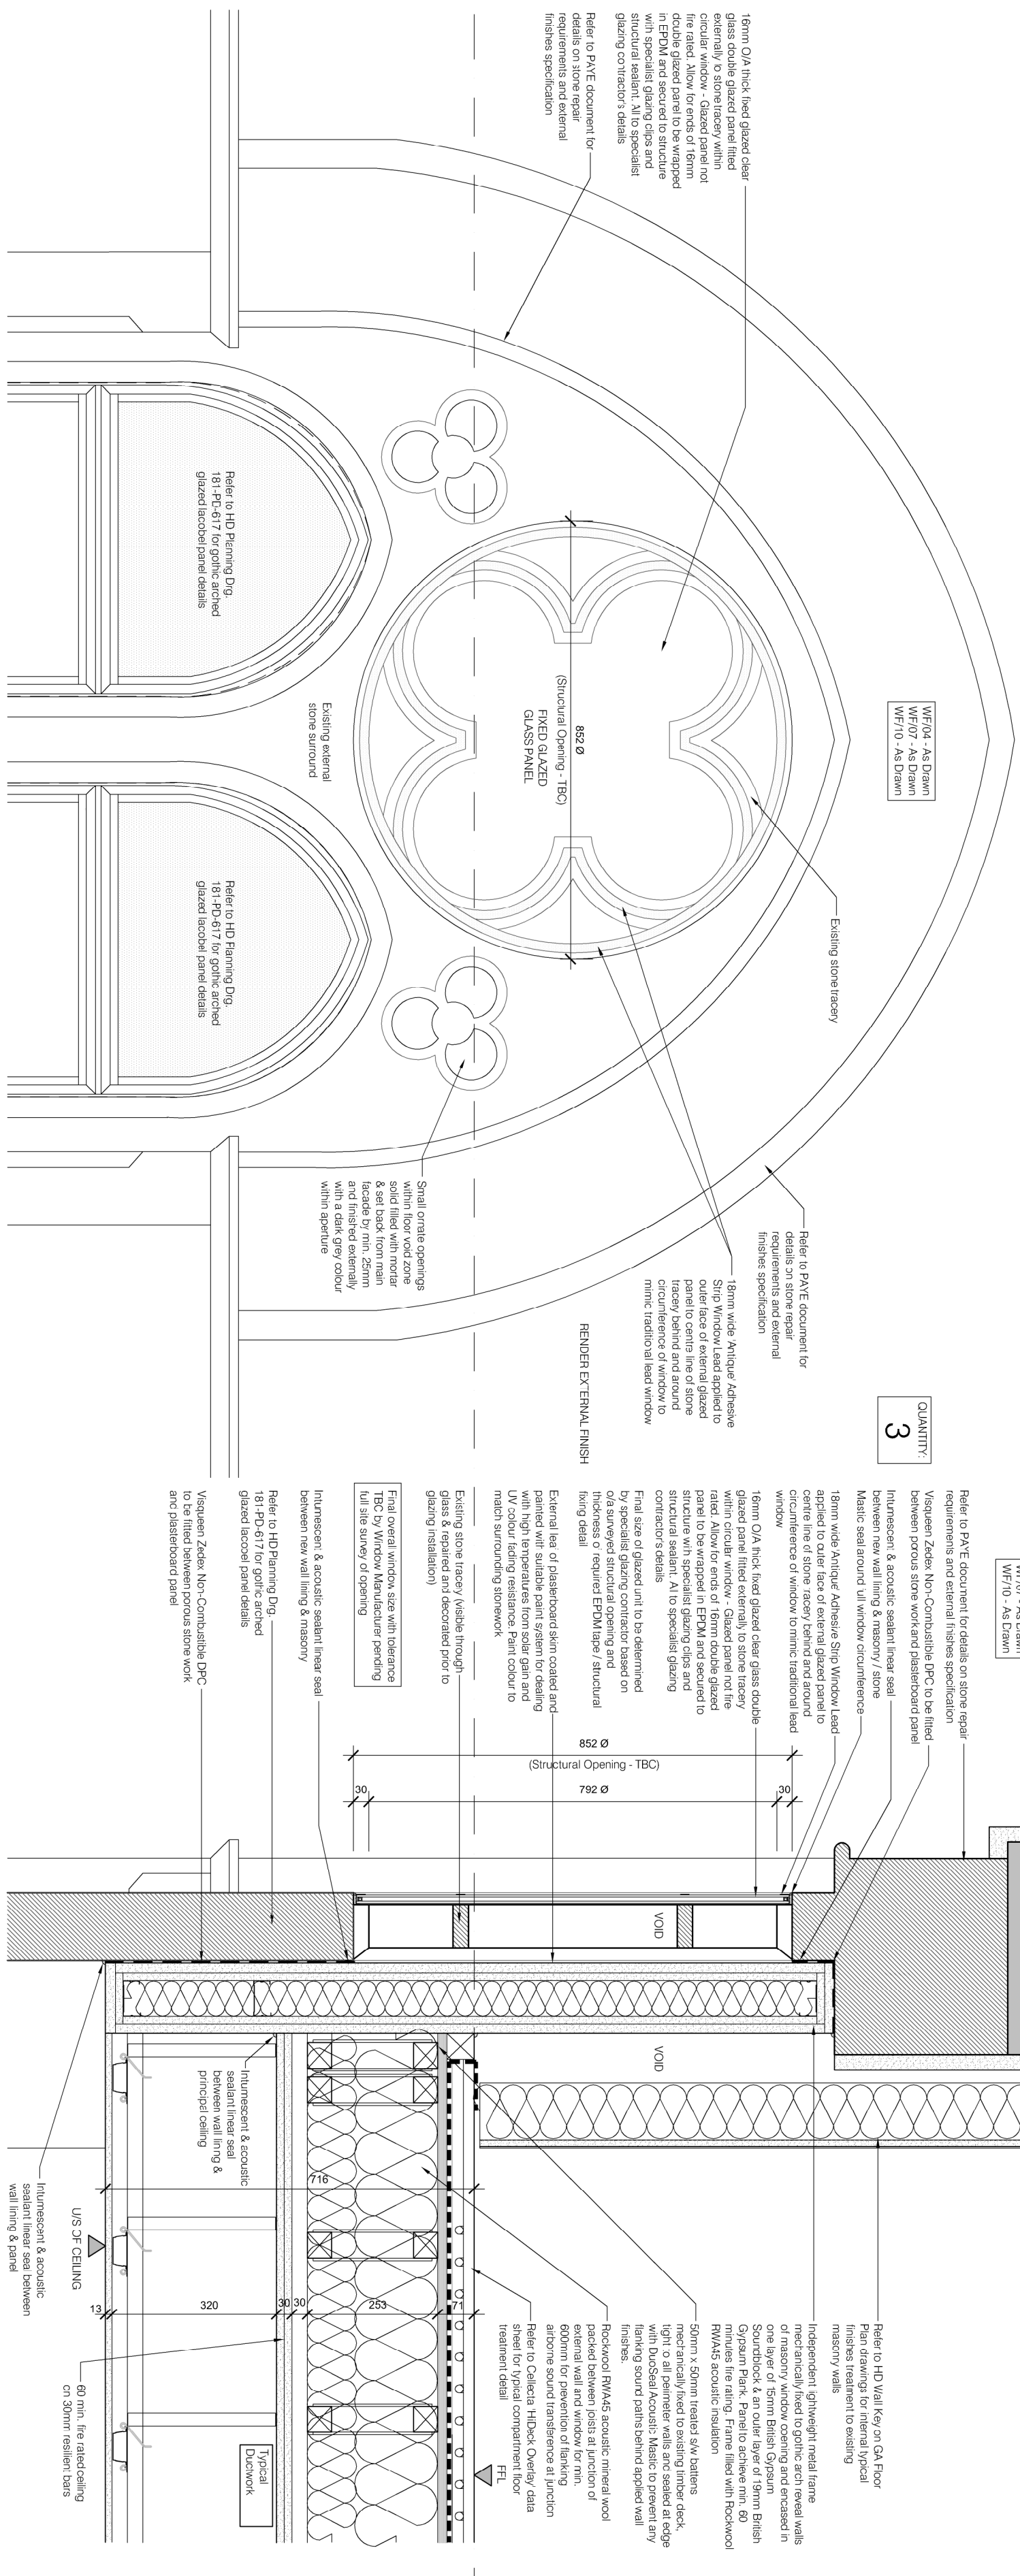
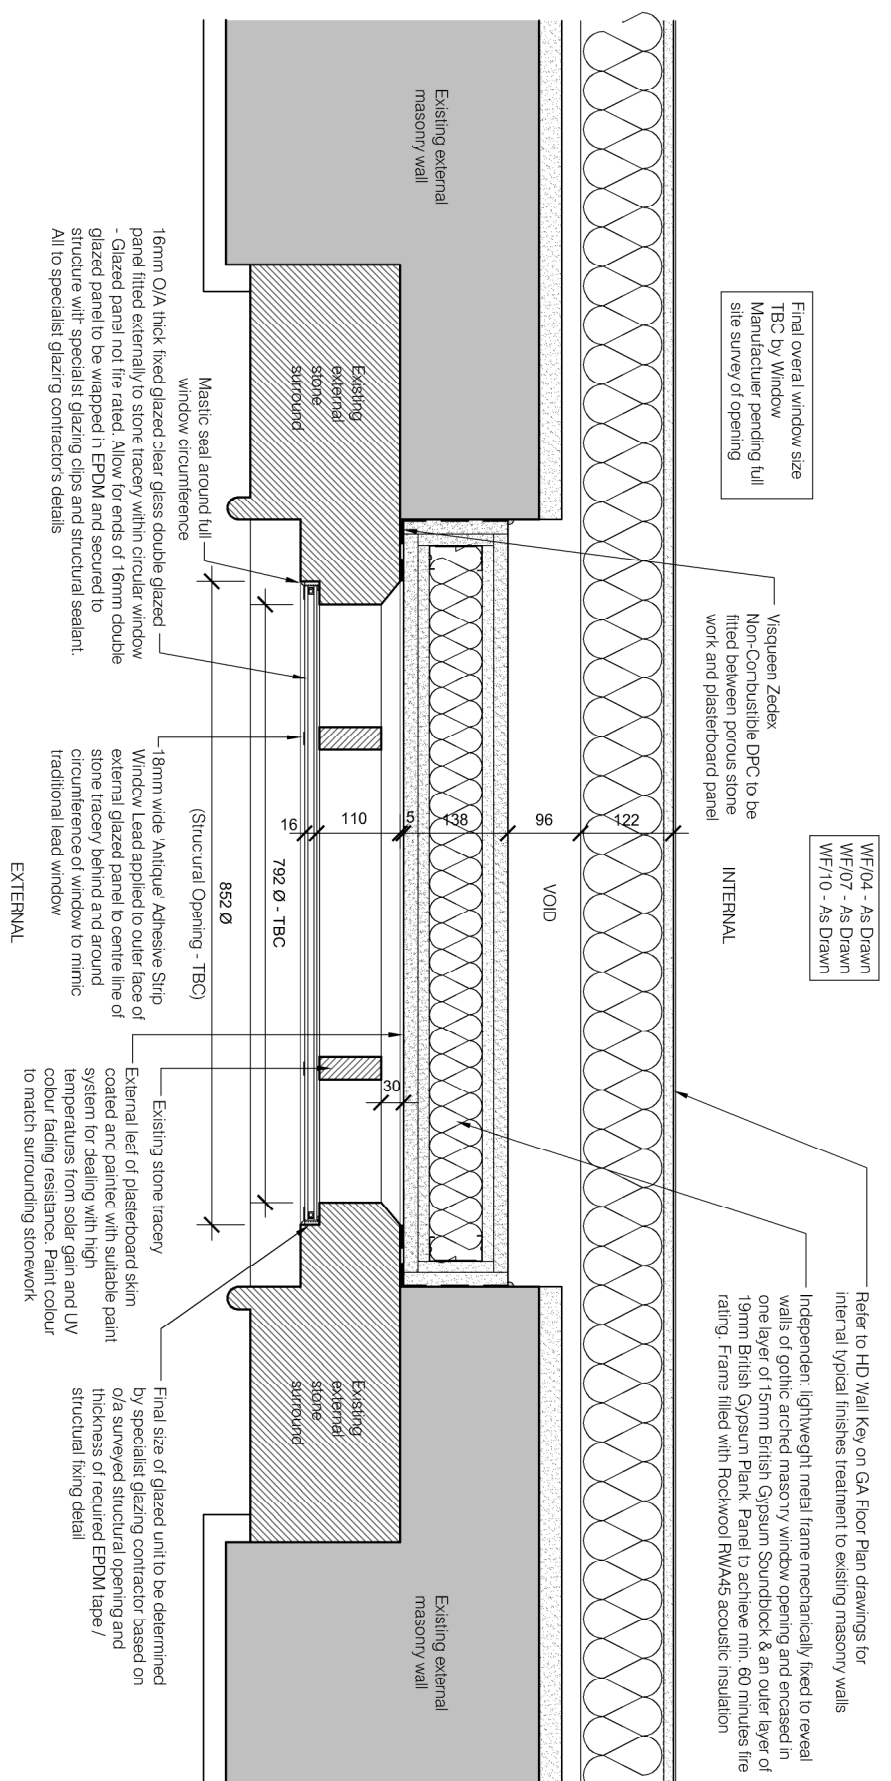


The architectural drawings consist of three parts: a front elevation, a side elevation, and a floor plan. The front elevation shows a two-story building with a central gabled section featuring a large arched window and two smaller arched windows on either side. The side elevation shows a long, single-story building with a series of windows and a small gabled section. The floor plan shows the layout of the building, including rooms, corridors, and a central courtyard area.

ELEVATIONS INDICATING WINDOW / EXTERNAL DOOR TYPE, NUMBER & LOCATION ON BUILDING (SCALE 1:500)

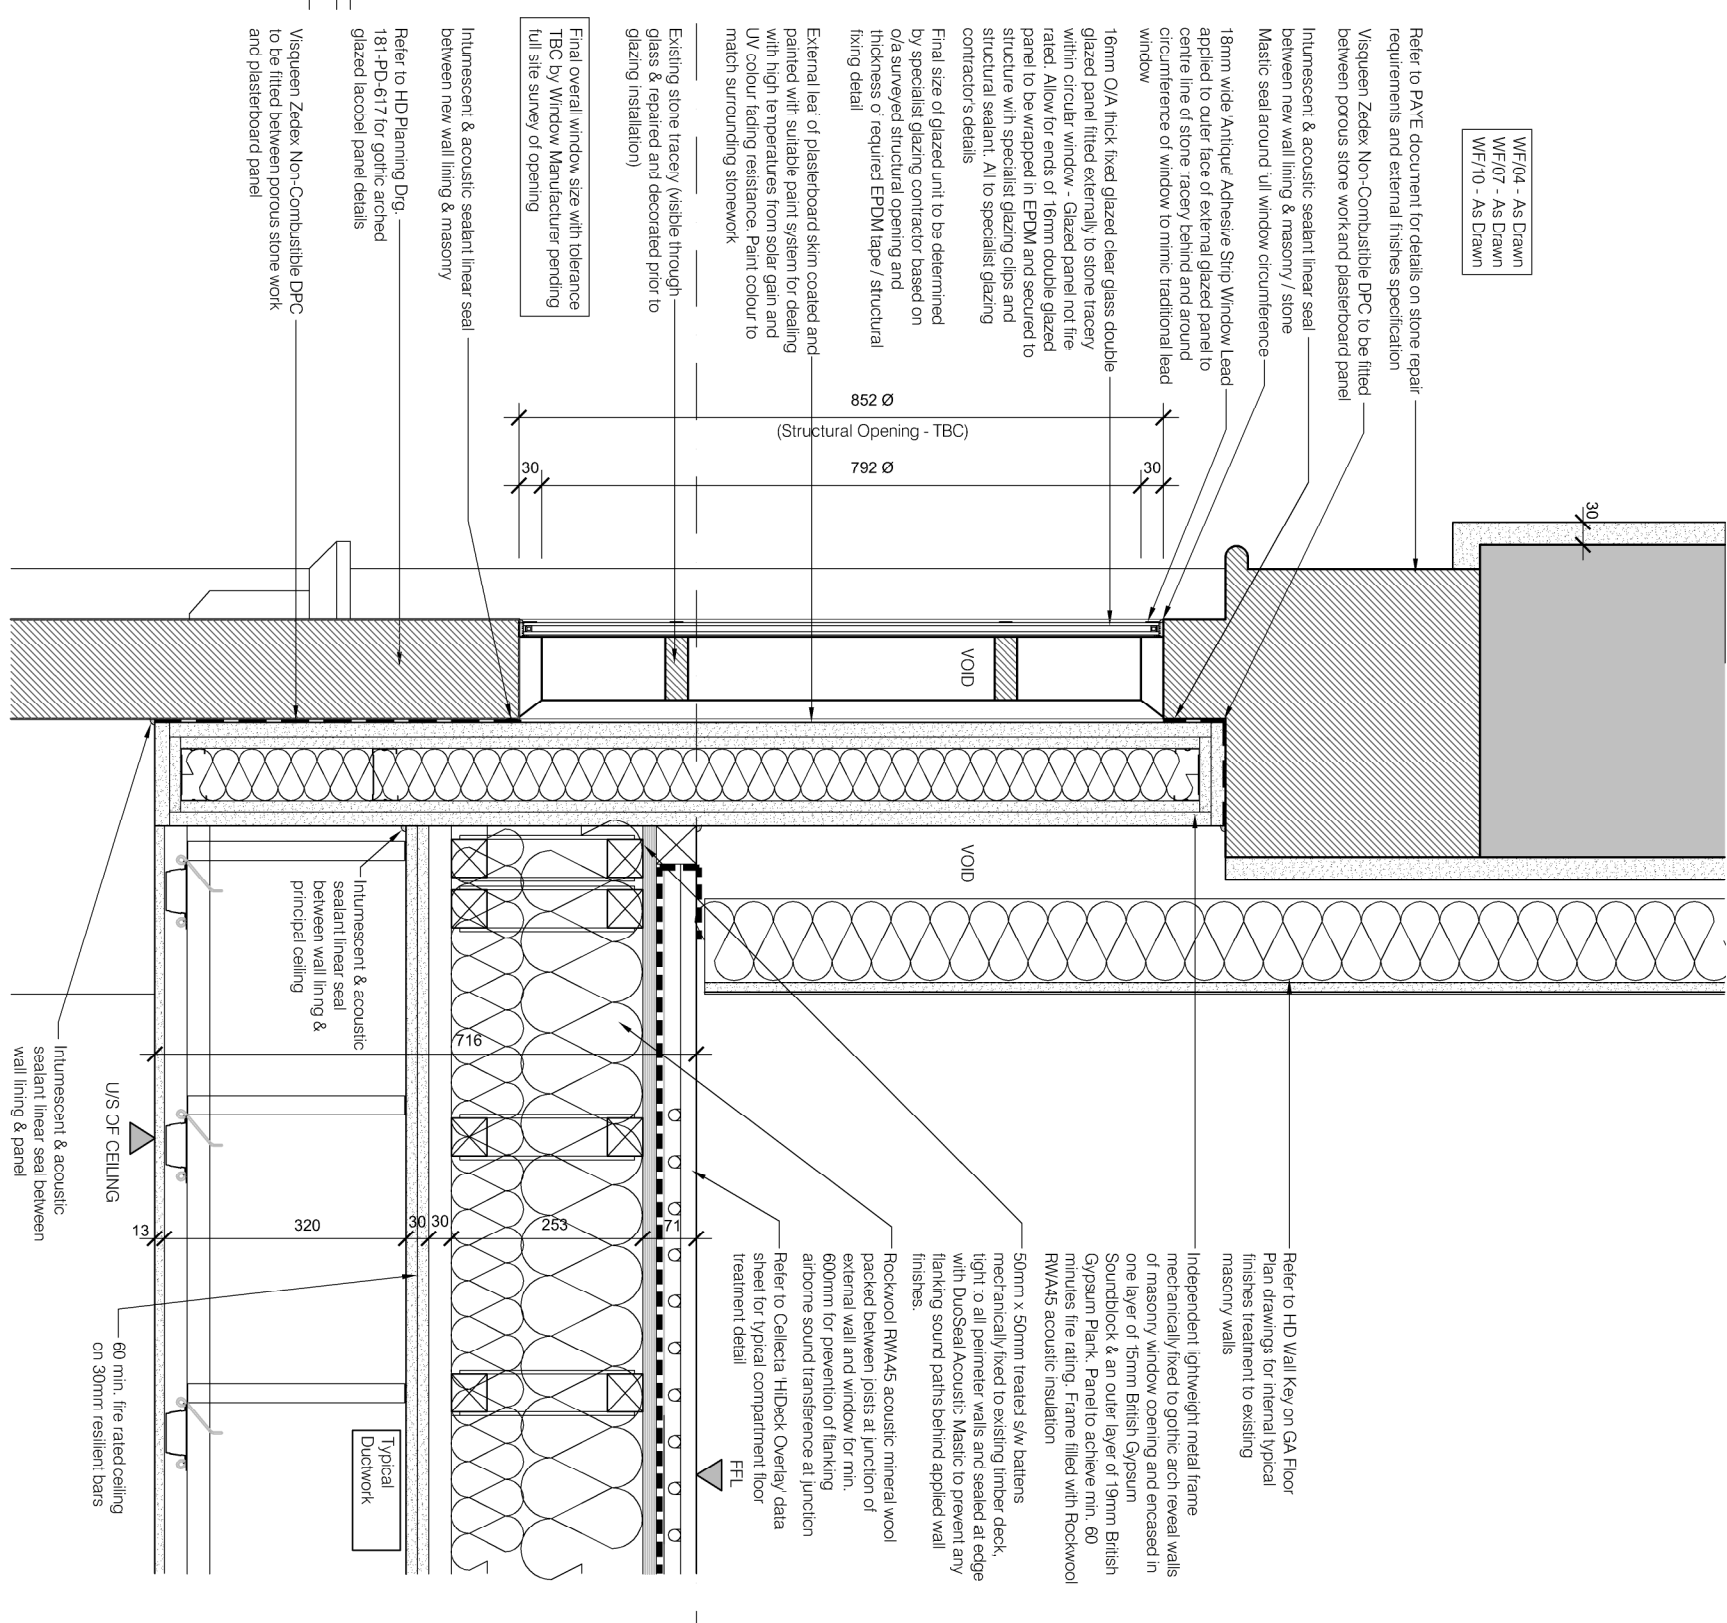

ELEVATION OF WINDOW - TYPE 18

SECTION OF WINDOW -
TYPE 18

PLANNING

C	23.09.25	Decorative leadwork indicated & Location Elevation updated
B	05.08.25	Phase 2 - Planning Condition Discharge Issue - Circular Gearing Frame Specification & Position Main Stone Structural Amendment
A	17.06.25	Phase 2 - Planning Condition Discharge Issue
Rev / Date / Comments		
Client Guru Narakh Dattar Gururwara Gravesend		
Project Proposed Development Site Sikh Temple Site Clarence Place Gravesend DA12 1LD		
Title Planning Condition 07, Phase 2 Journey Details Window / External Door Type 18		
Project No.	Date	
181	June 2025	
Drawing No.	Revision	
181-PD-618	C	
Scale 1:10 & 1:500 @ A1	Drawn STC	
	Check HD	
HASKINS DESIGNS LTD.		
The Civic Centre, St Mary's Road, Swanley, Kent, BR8 7BU Phone: 01522 217650 Mobile: 07802 182202 info@haskinsdesigns.co.uk Website: www.haskinsdesigns.co.uk		