


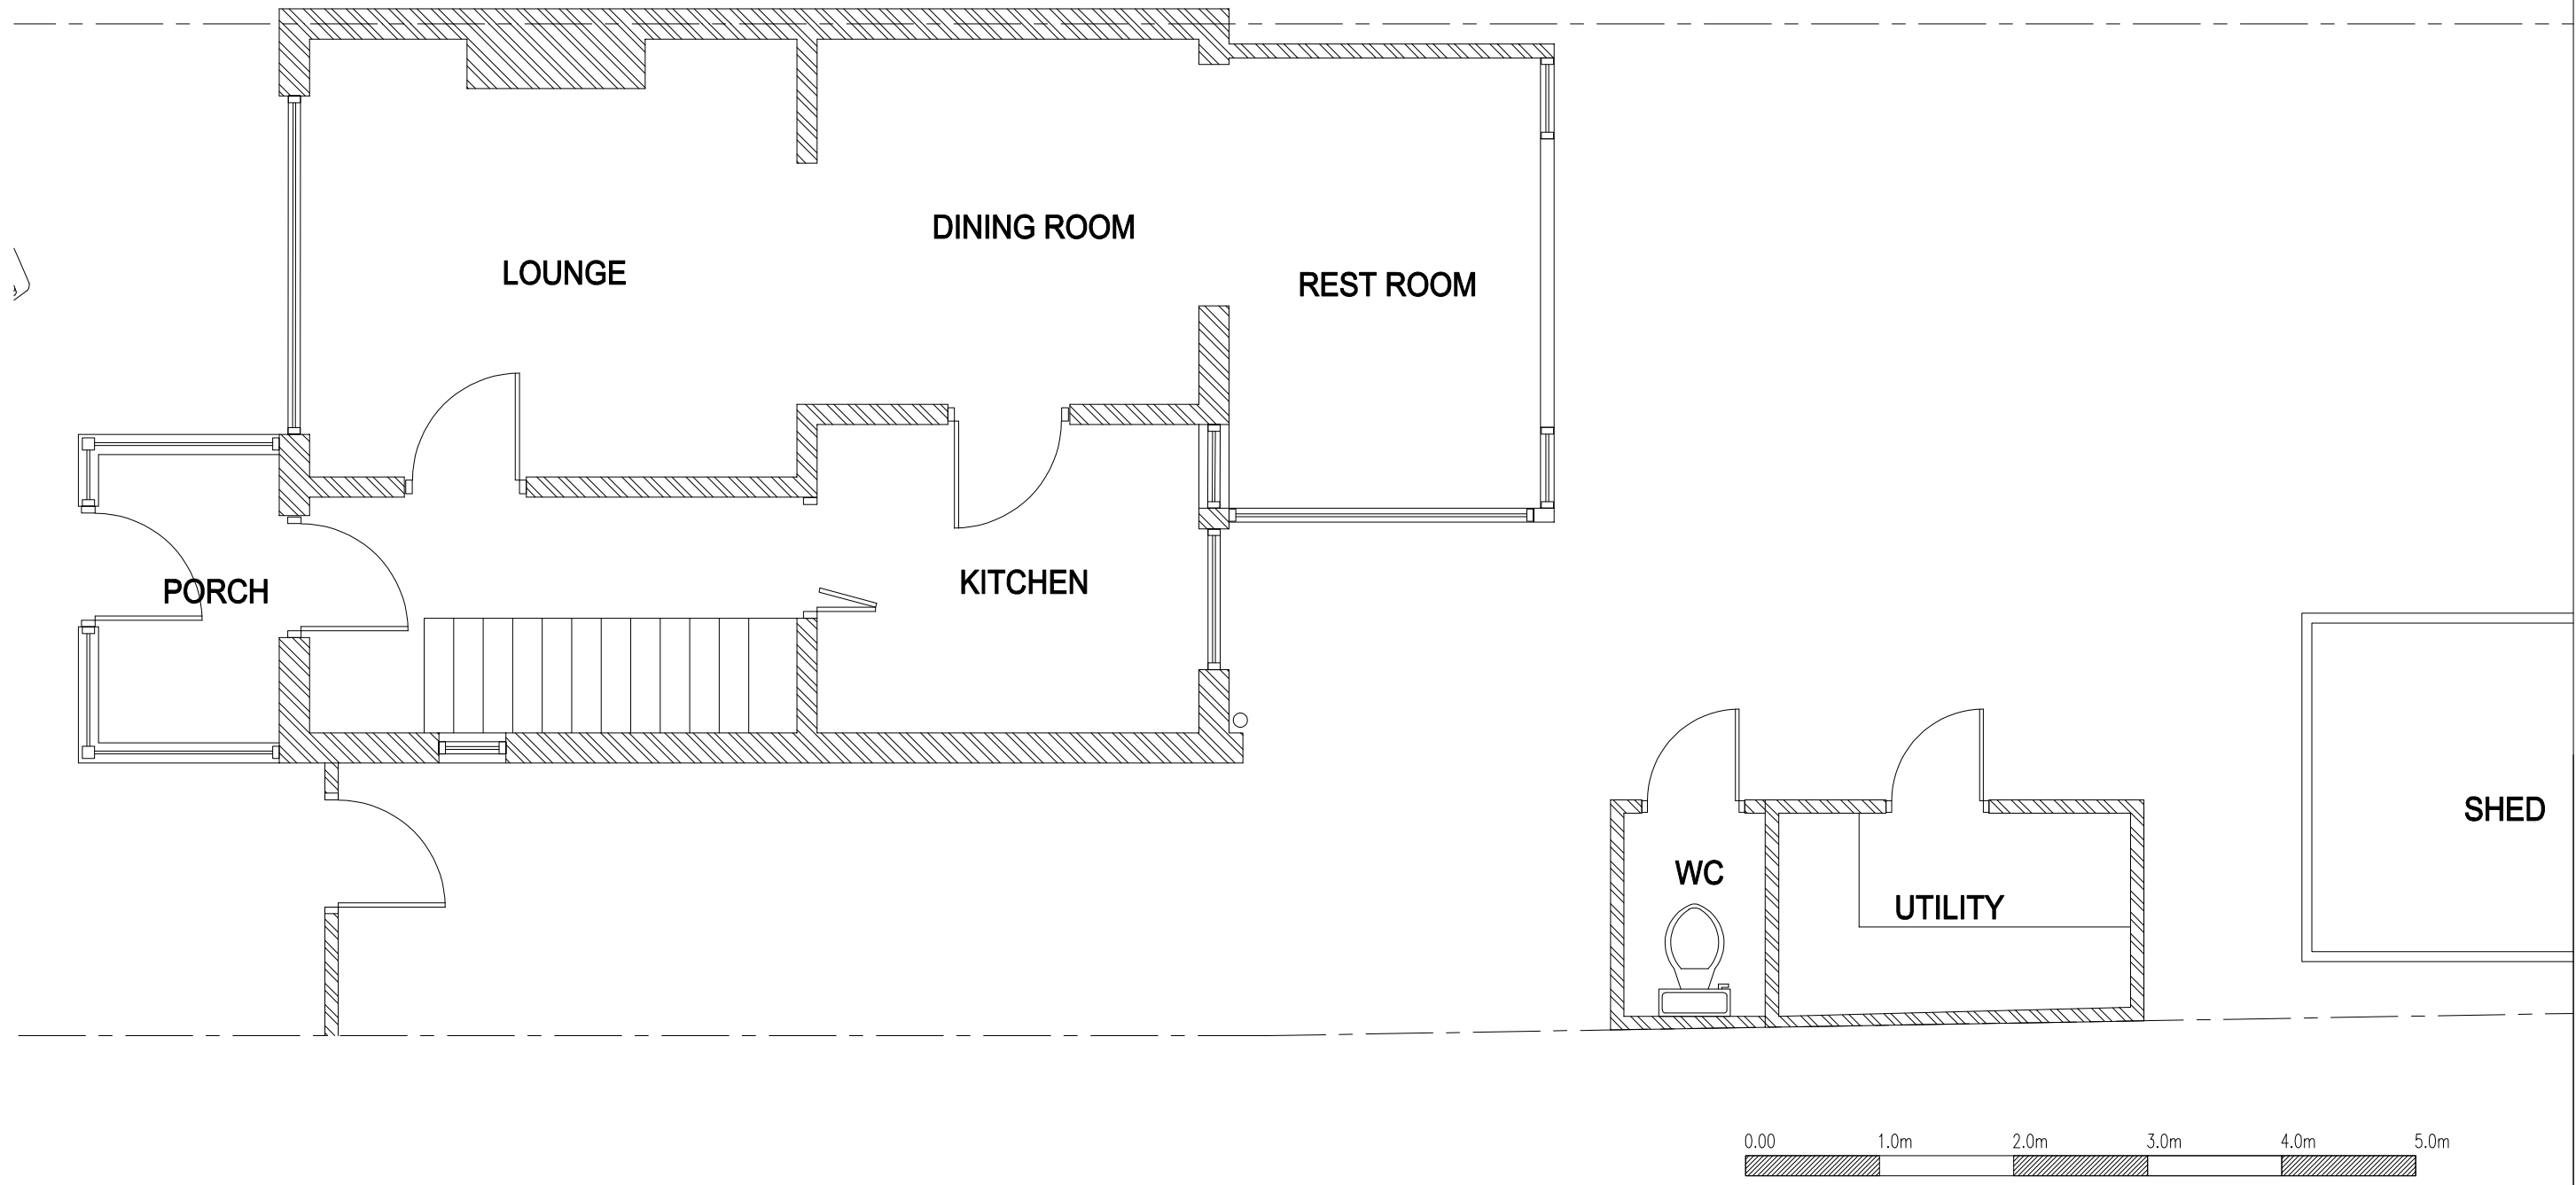

EXISTING GROUND FLOOR PLAN

Scale	
1:50@A3	

	Client Mr Jaspal Singh 36 Aspdin Road Northfleet Kent DA11 8LY	Drawing Title Existing Ground Floor Plan						Drawing No.		Revision
			2503-001					00		
			Scale 1:50@A3		Date		May 25			
			Computer File No.		Project No.					
			Description		Initial	Rev	Date			
							Drawn By		Checked By	
				Coordinated By		Approved By				