
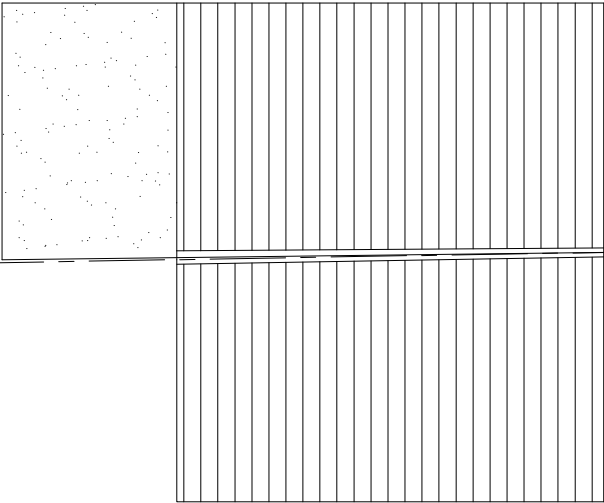


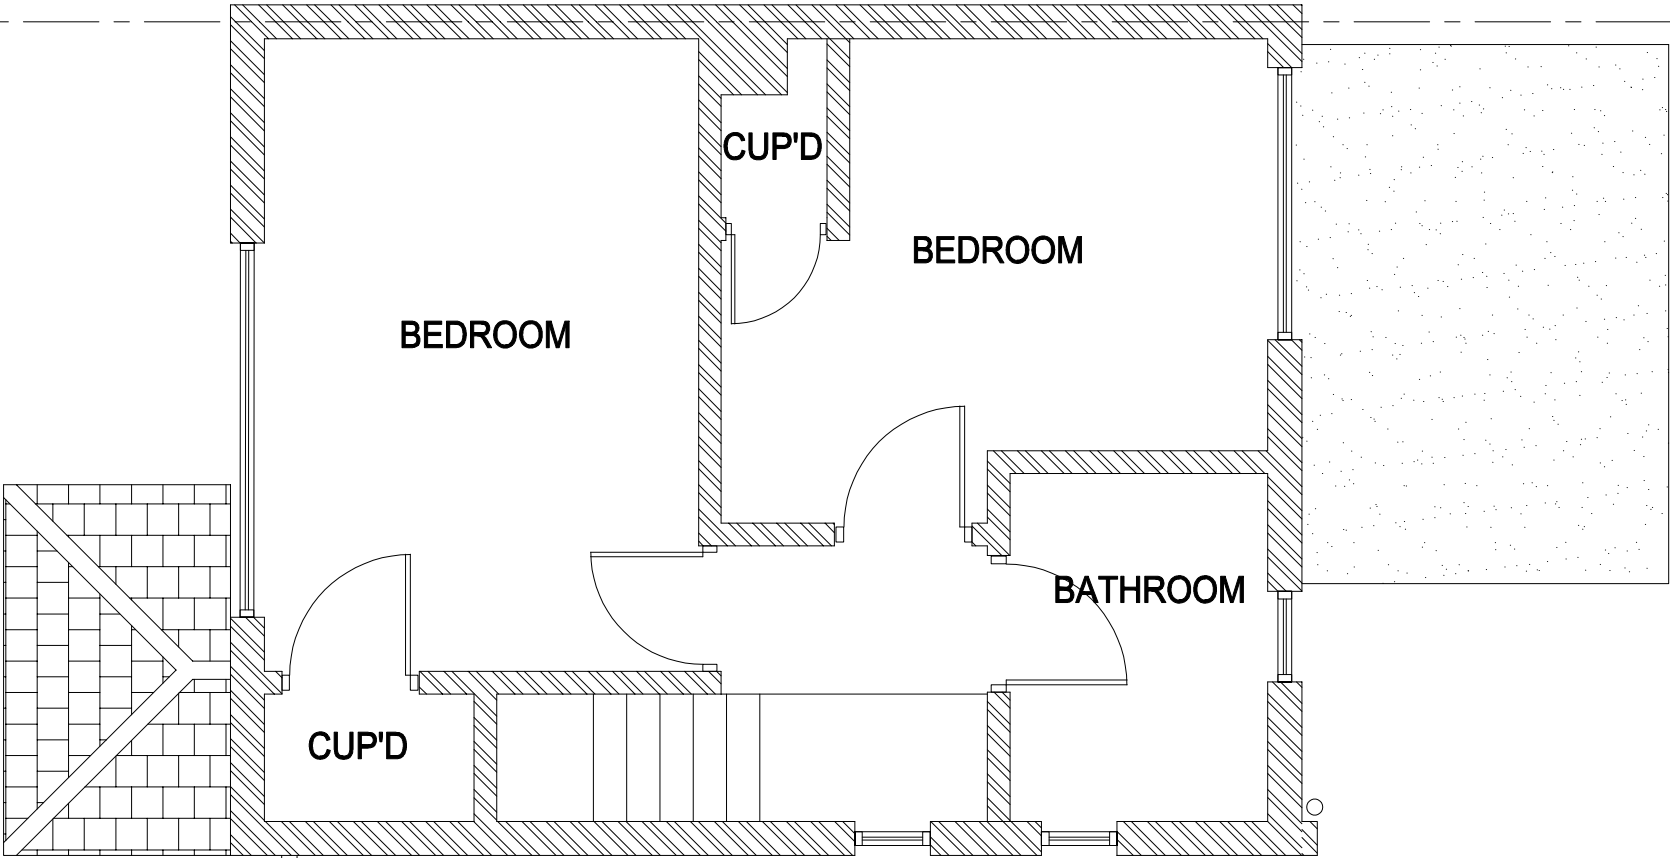

EXISTING FIRST FLOOR PLAN

Scale	
1:50@A3	

	Client Mr Jaspal Singh 36 Aspdin Road Northfleet Kent DA11 8LY	Drawing Title Existing First Floor Plan					Drawing No.	Revision
							2503-002	00
							Scale 1:50@A3	Date May 25
							Computer File No.	Project No.
							Drawn By Raj Bhatti	Checked By
							Coordinated By	Approved By
Description			Initial	Rev	Date			