




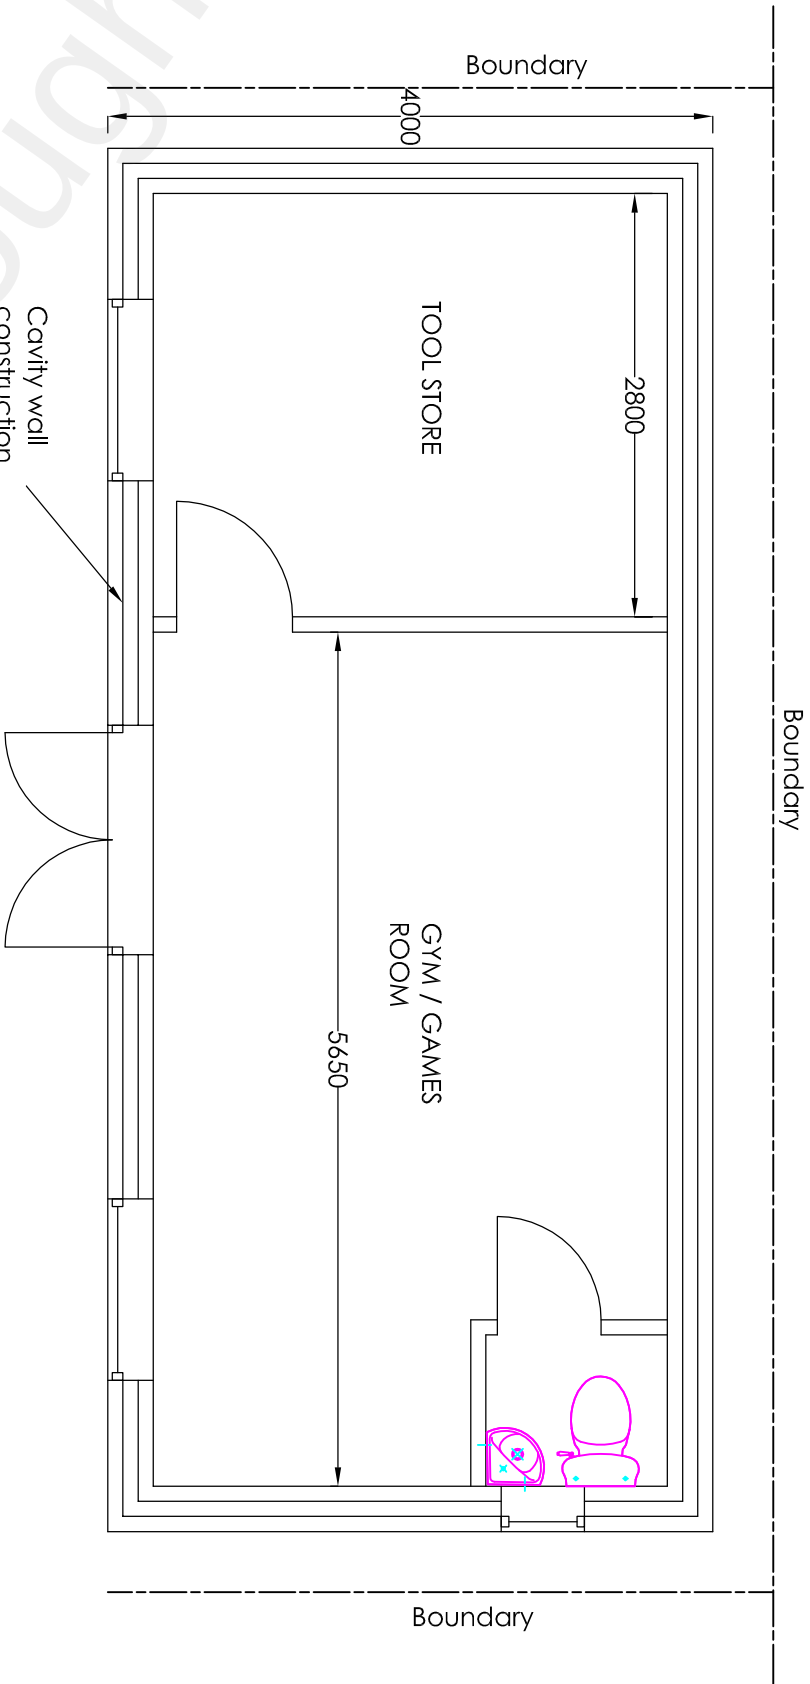

PROPOSED FLOOR PLAN

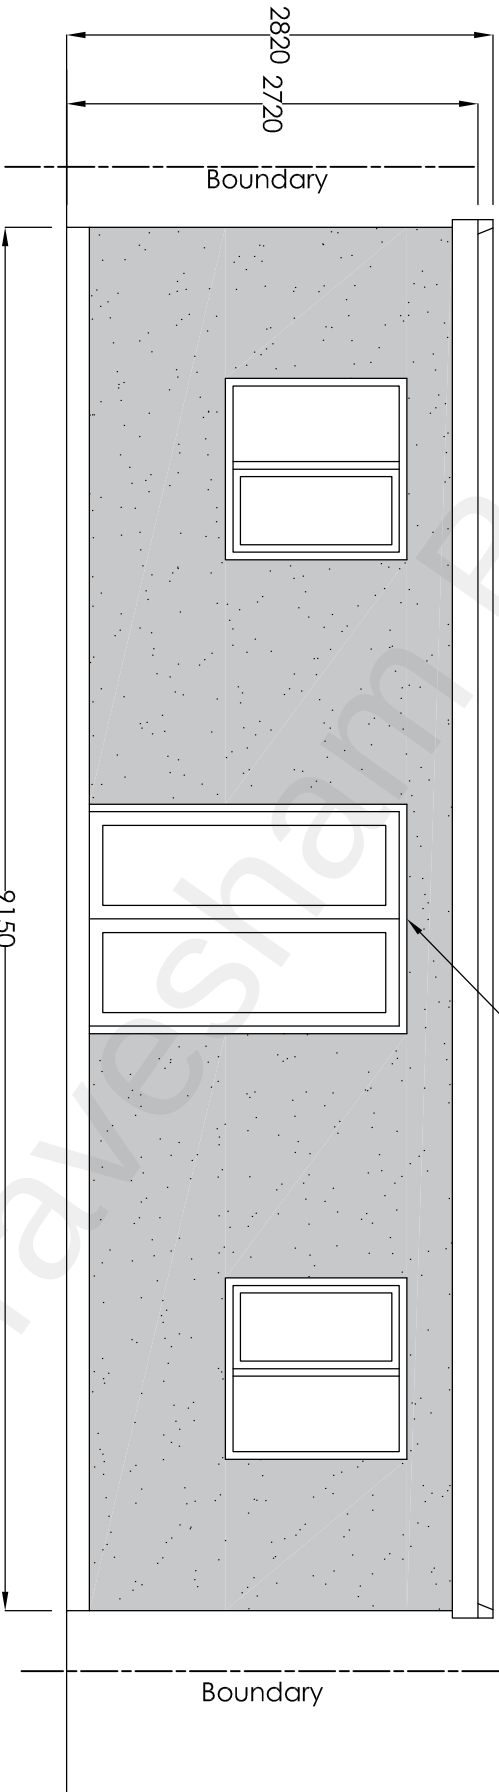

PROPOSED FRONT ELEVATION

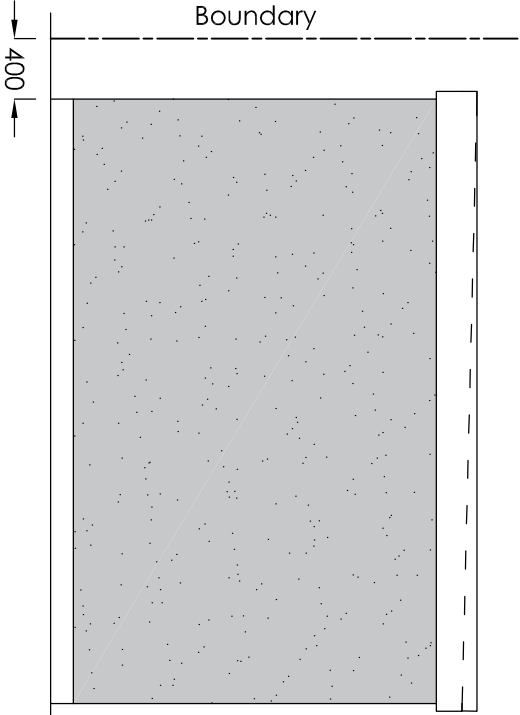

PROPOSED SIDE ELEVATION

Project		Mr Mohammed Hasan Malik 3 Via Romana Chalk Kent DA1 2 4UL		Drawing Title		Existing and Proposed side Elevations	
Rev		Description		Date			
Drawn		Date		Scale		Drawing No.	
HC		Apr1 22		1:50		3VR/A3/O2	