


FRONT ELEVATION

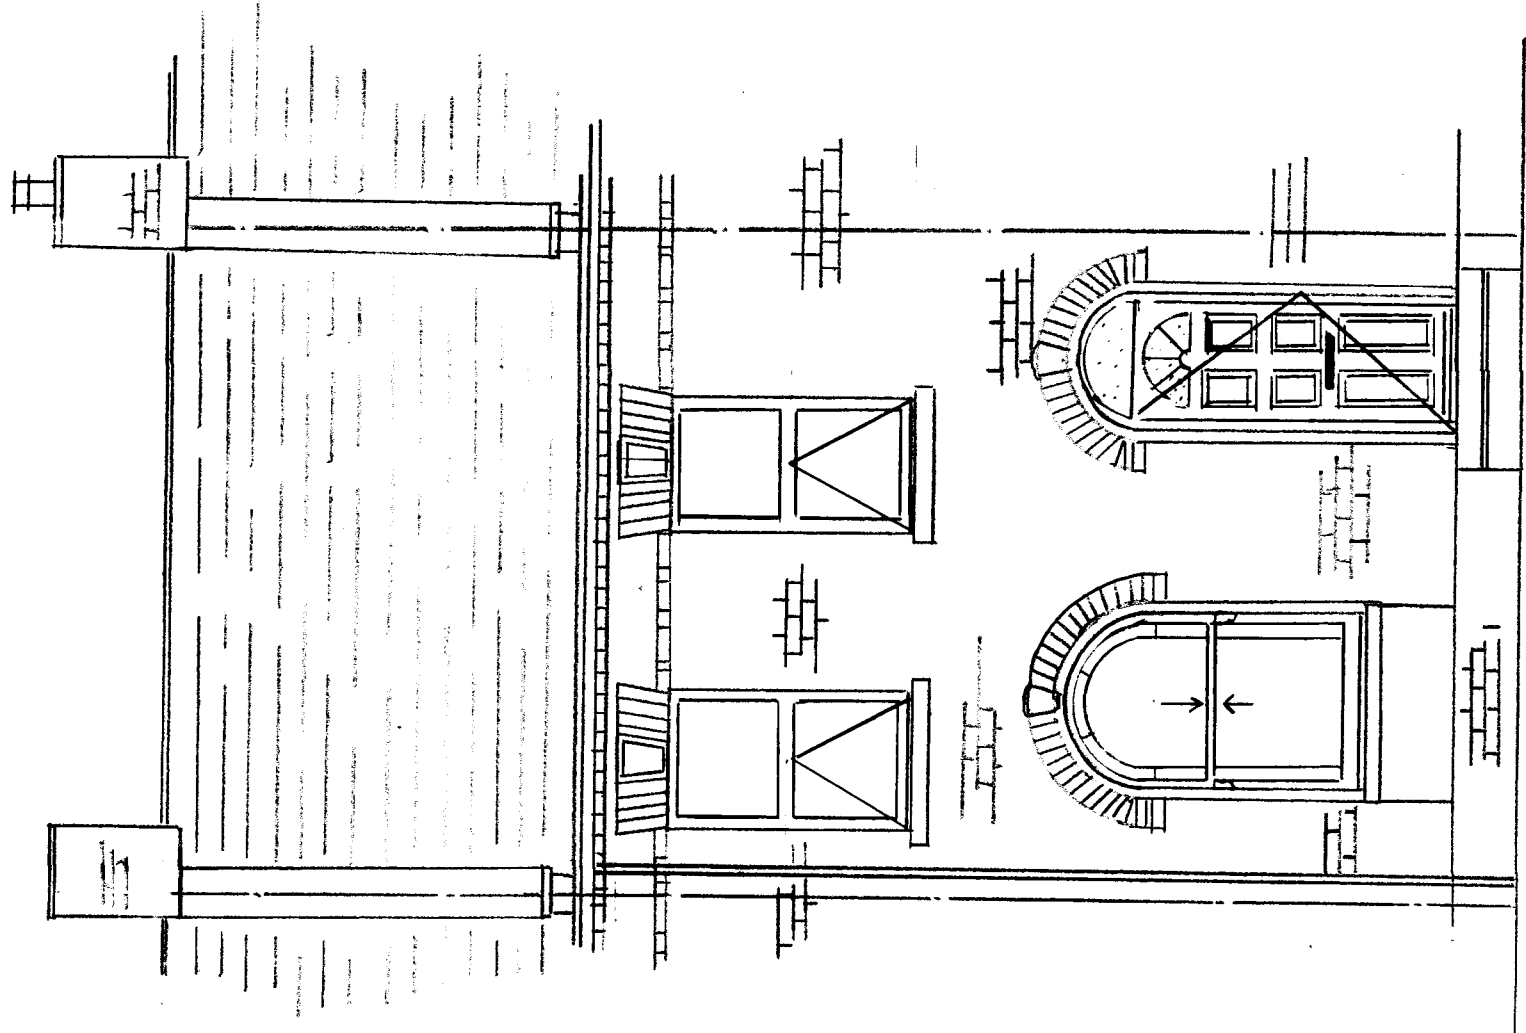

MS SWAN
19 BERKLEY ROAD
GRAVESEND
KENT
DAIZ ZEU
REF:- GB10068
22-02-2025
EXISTING
DRAWN BY
MR G BUCKERFIELD
SURVEYOR

