




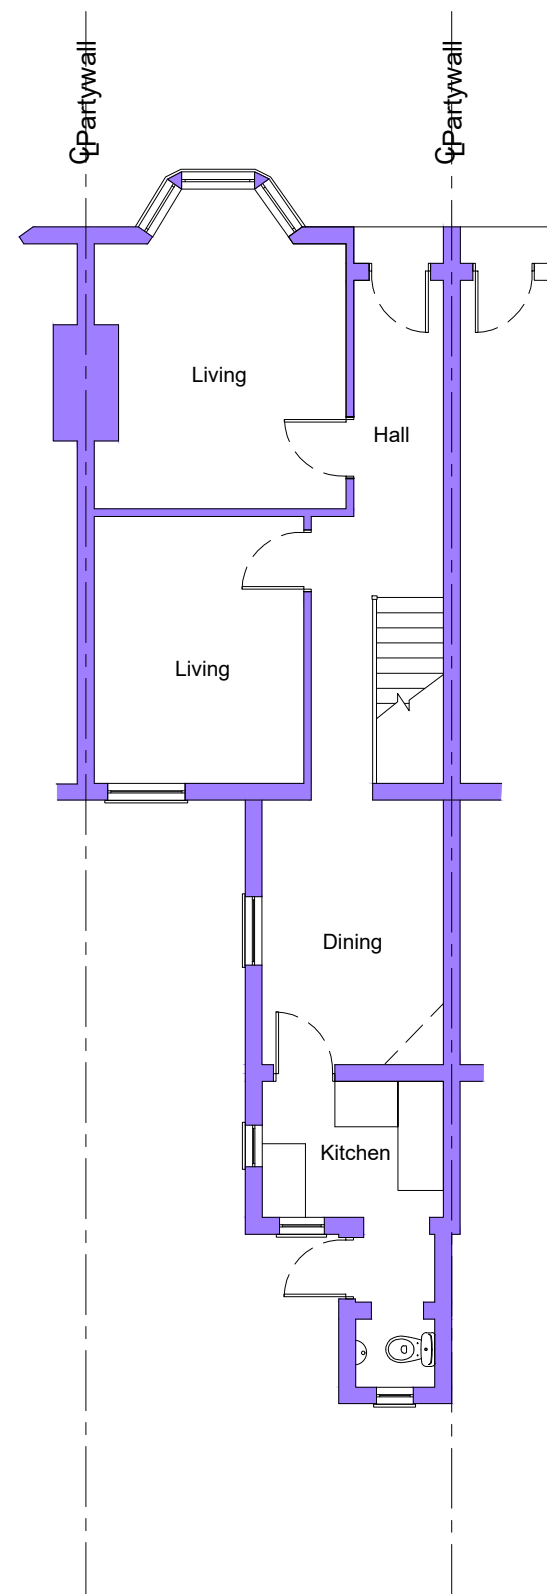

Existing Ground Floor Plan

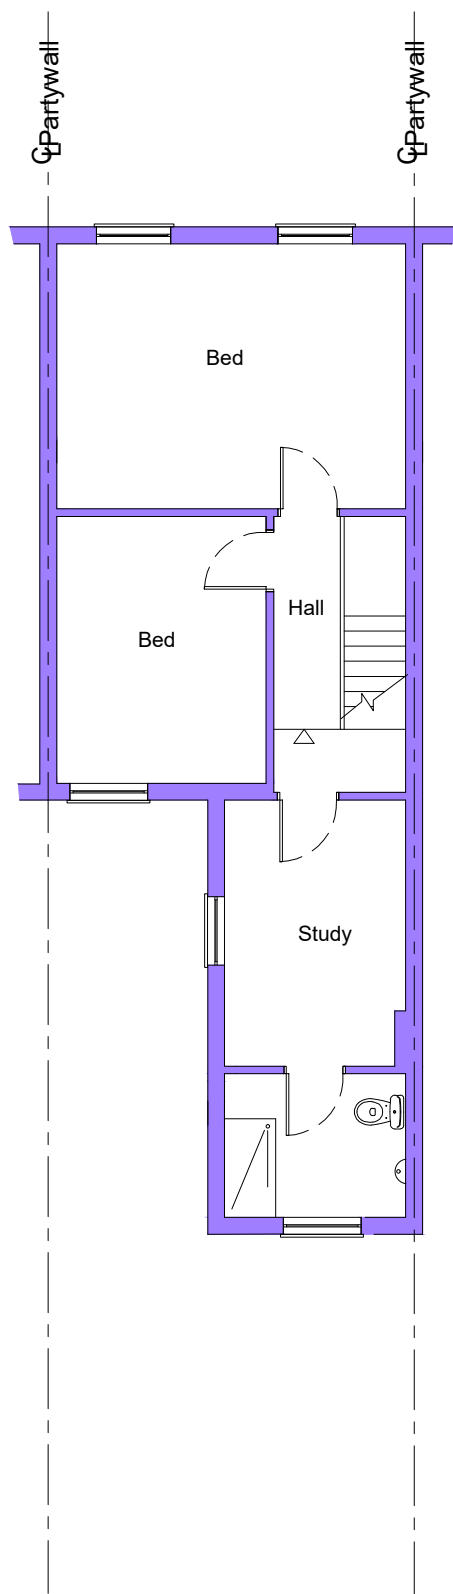


Existing First Floor Plan

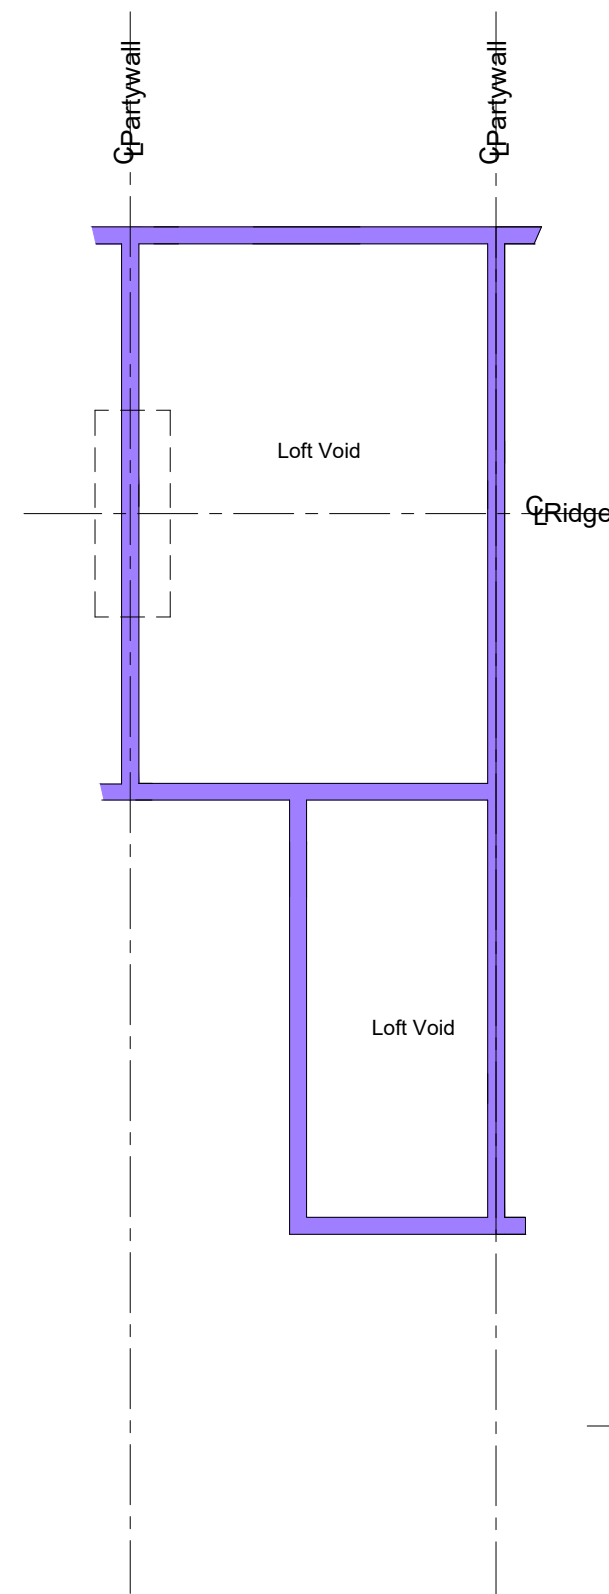


Existing Loft Plan




Existing Front Elevation

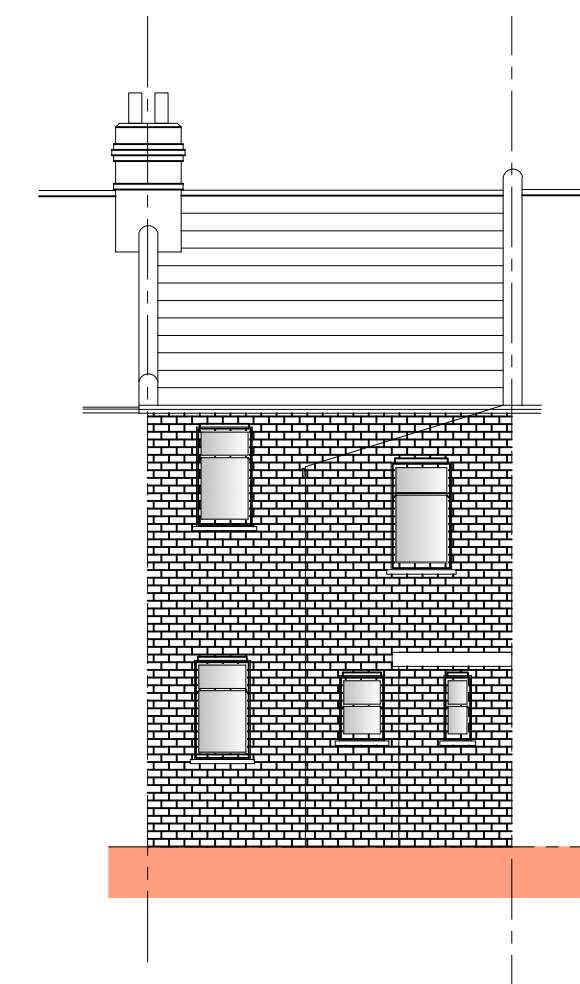


Existing Rear Elevation

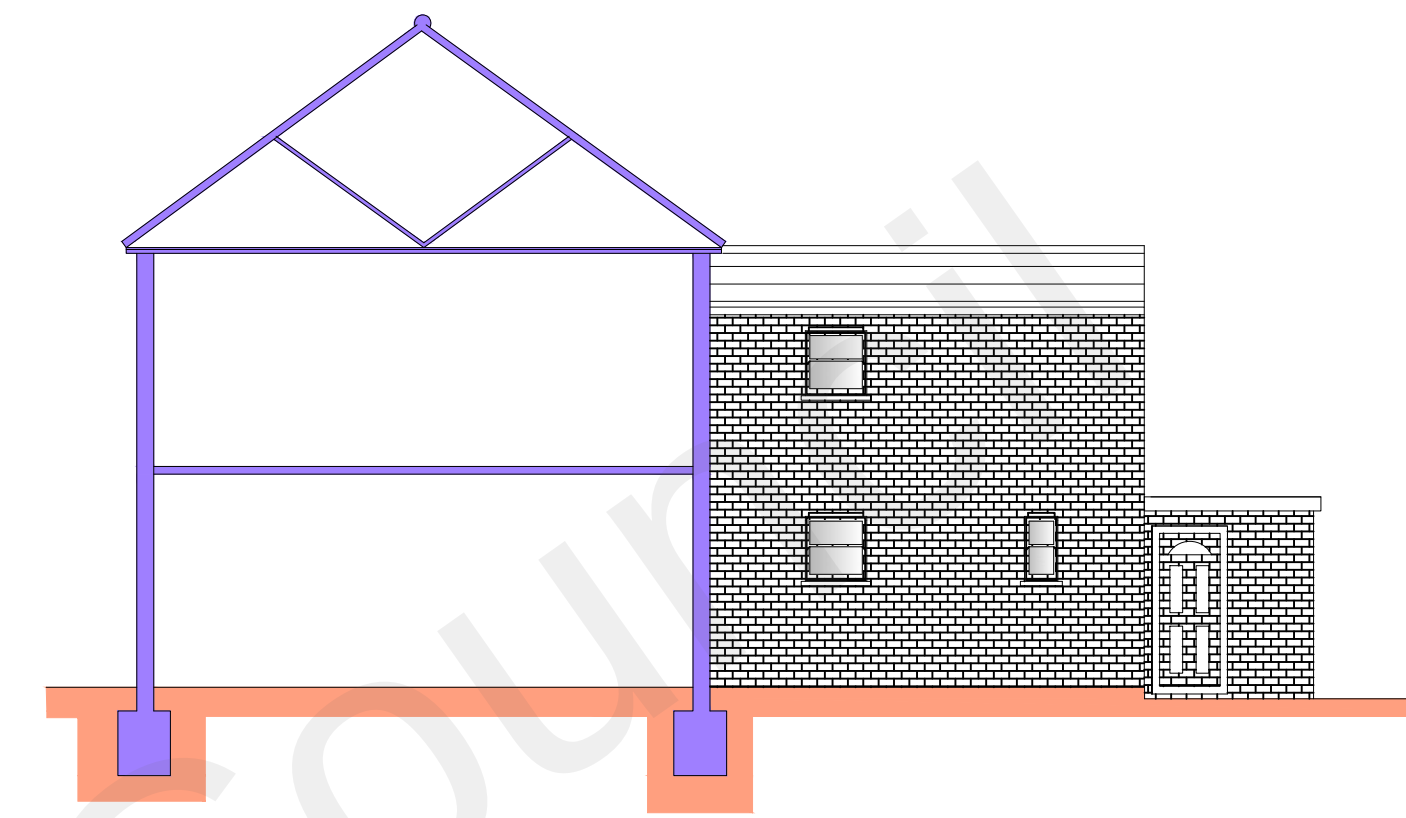


Existing Sectional Side Elevation

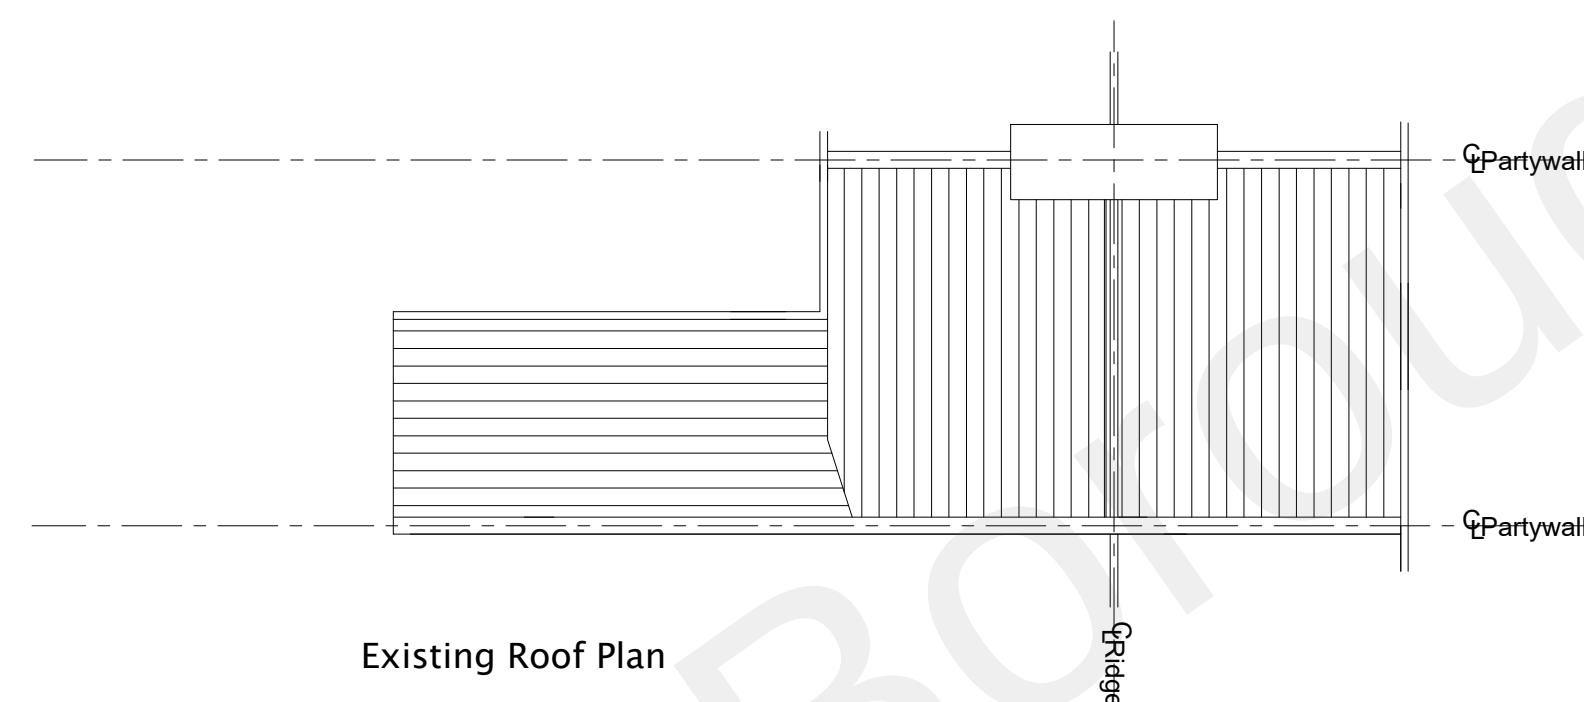


Existing Roof Plan

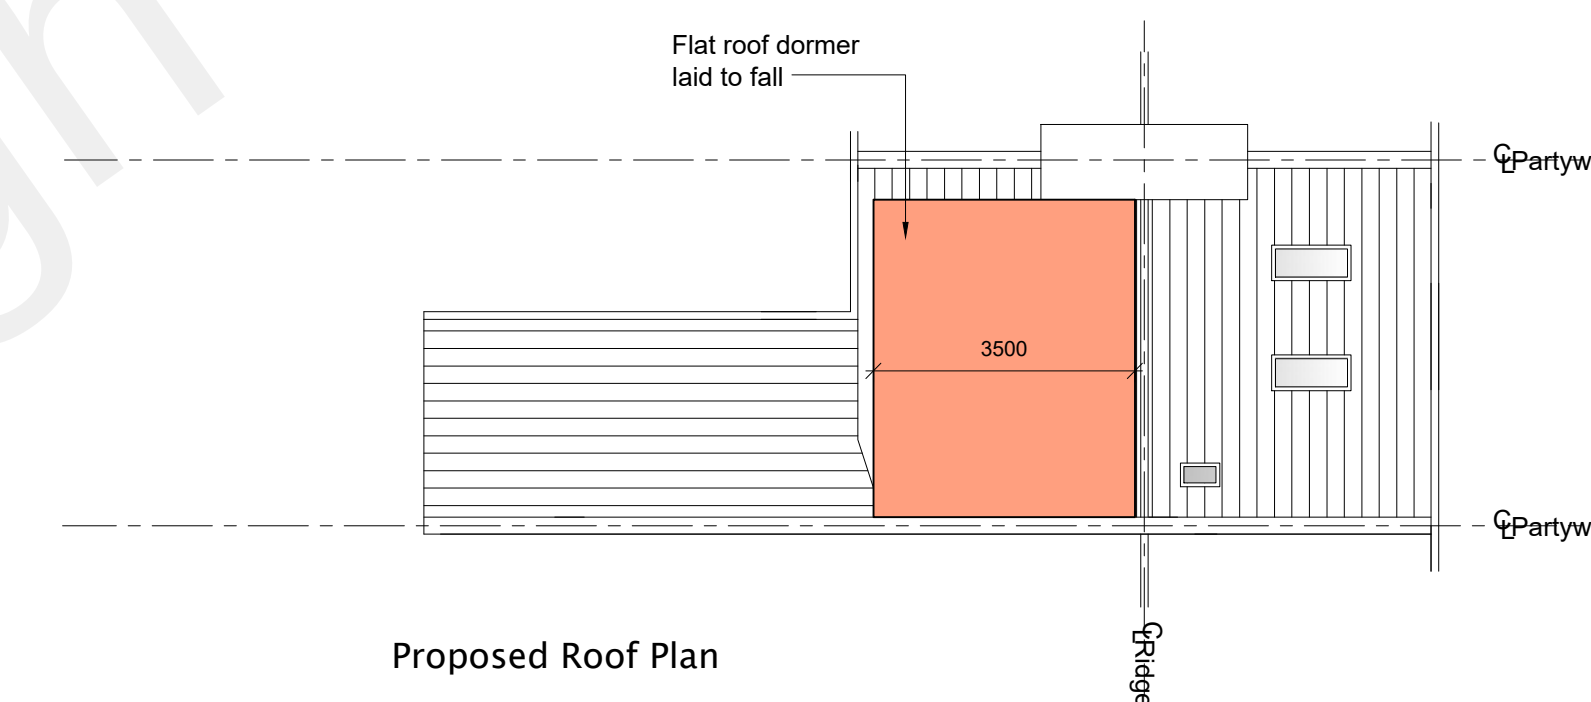


Proposed Roof Plan

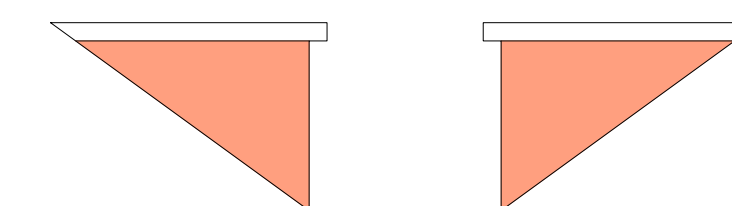


Proposed Side Elevations of dormer

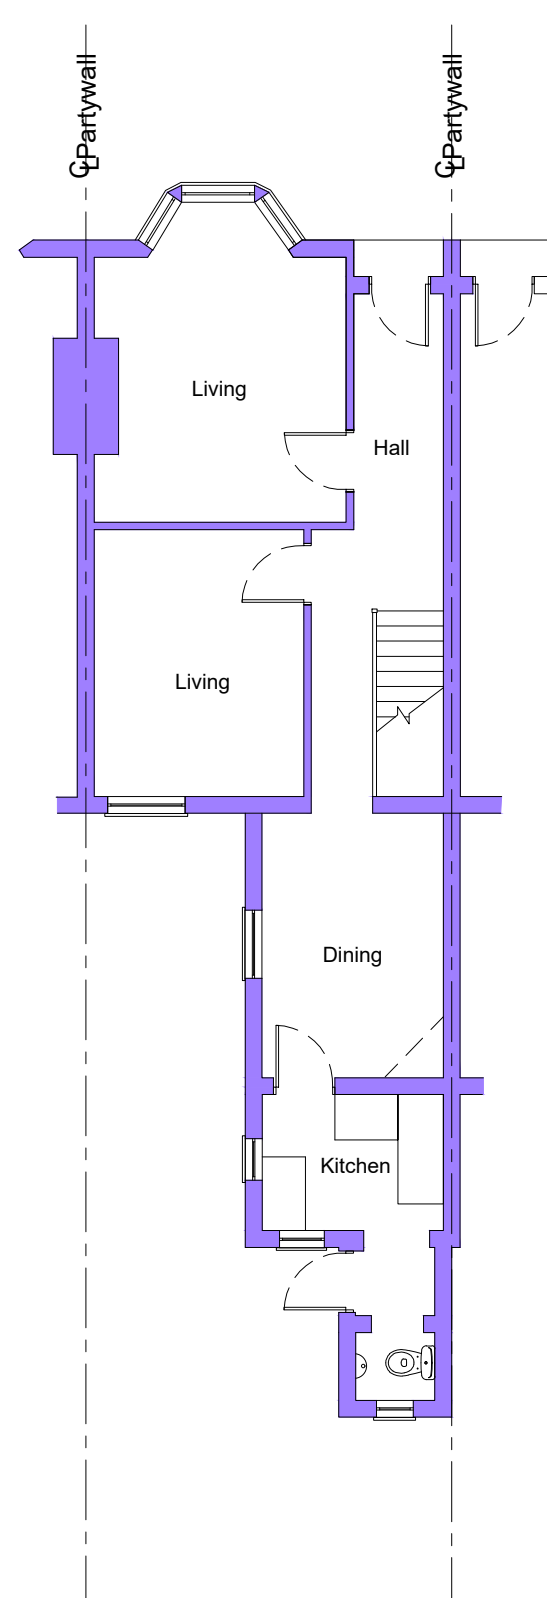

Proposed Ground Floor Plan

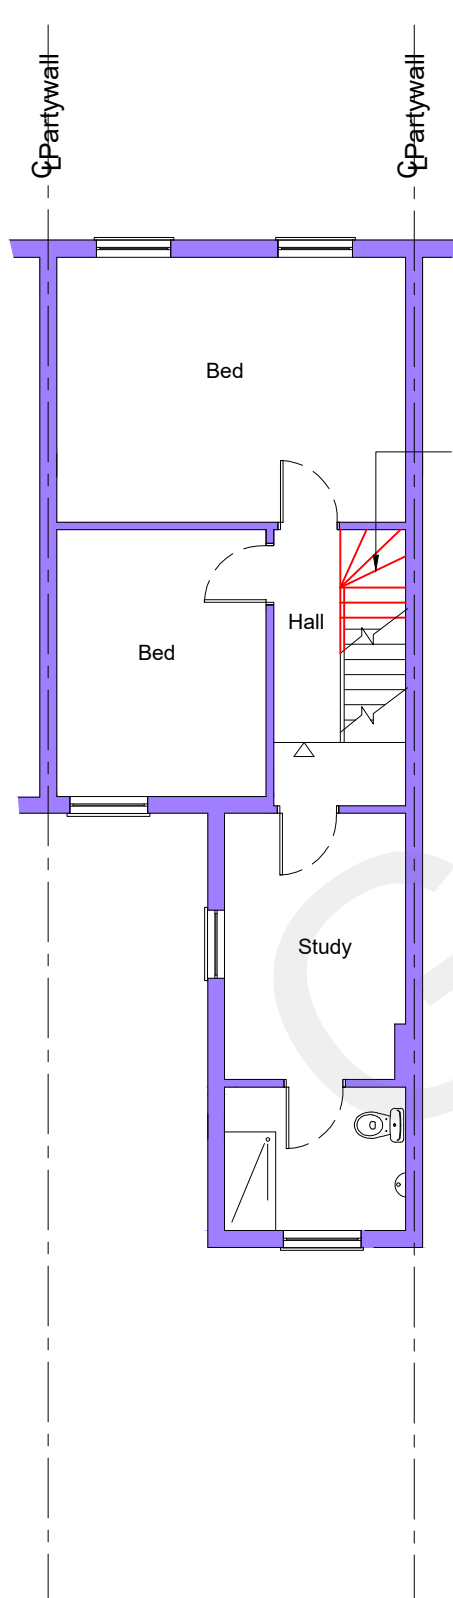


Proposed First Floor Plan

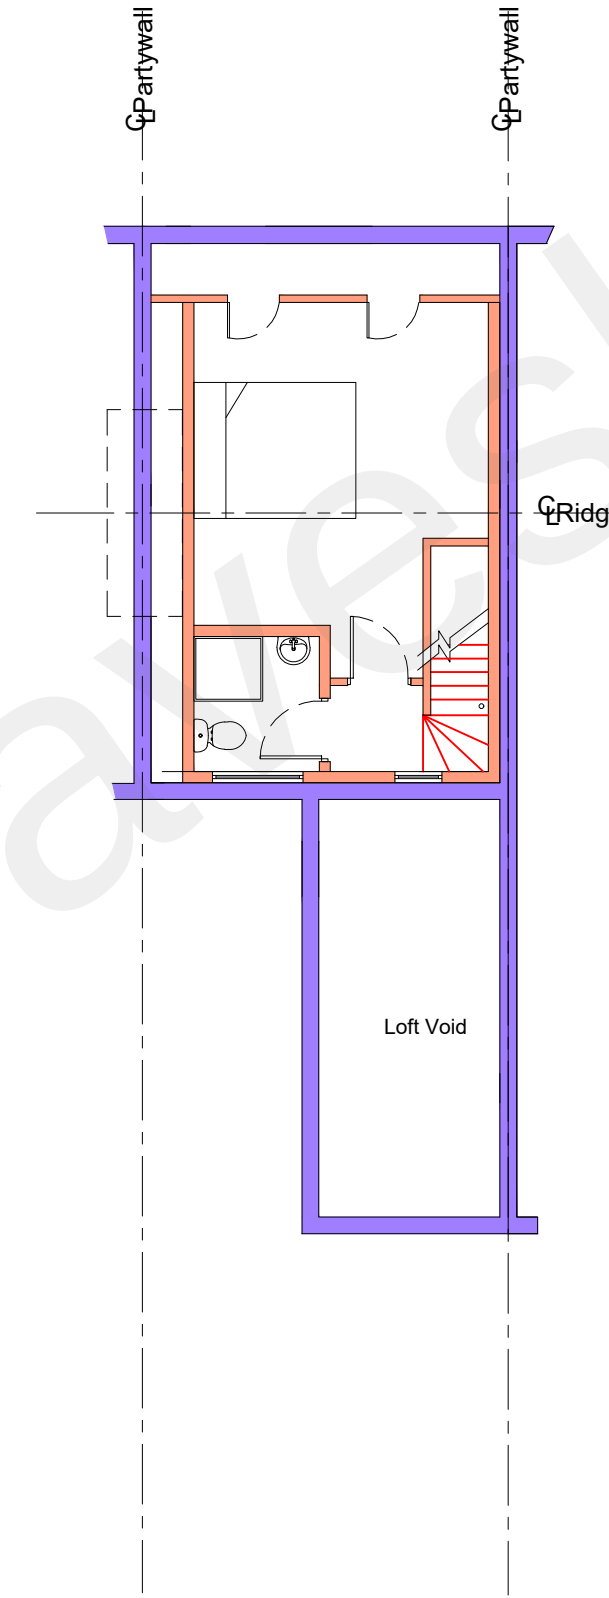


Proposed Loft Plan




Proposed Front Elevation

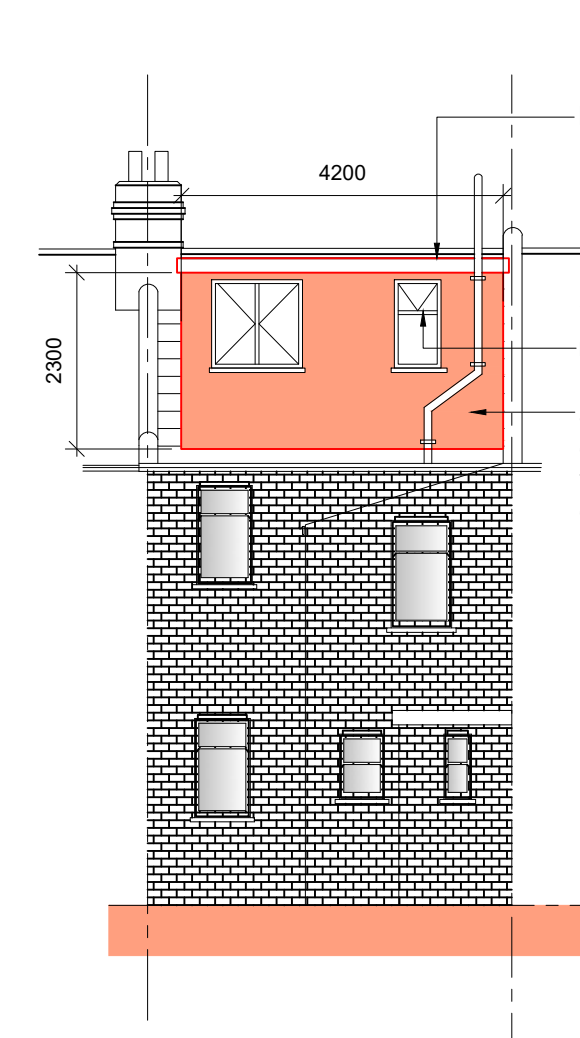


Proposed Rear Elevation

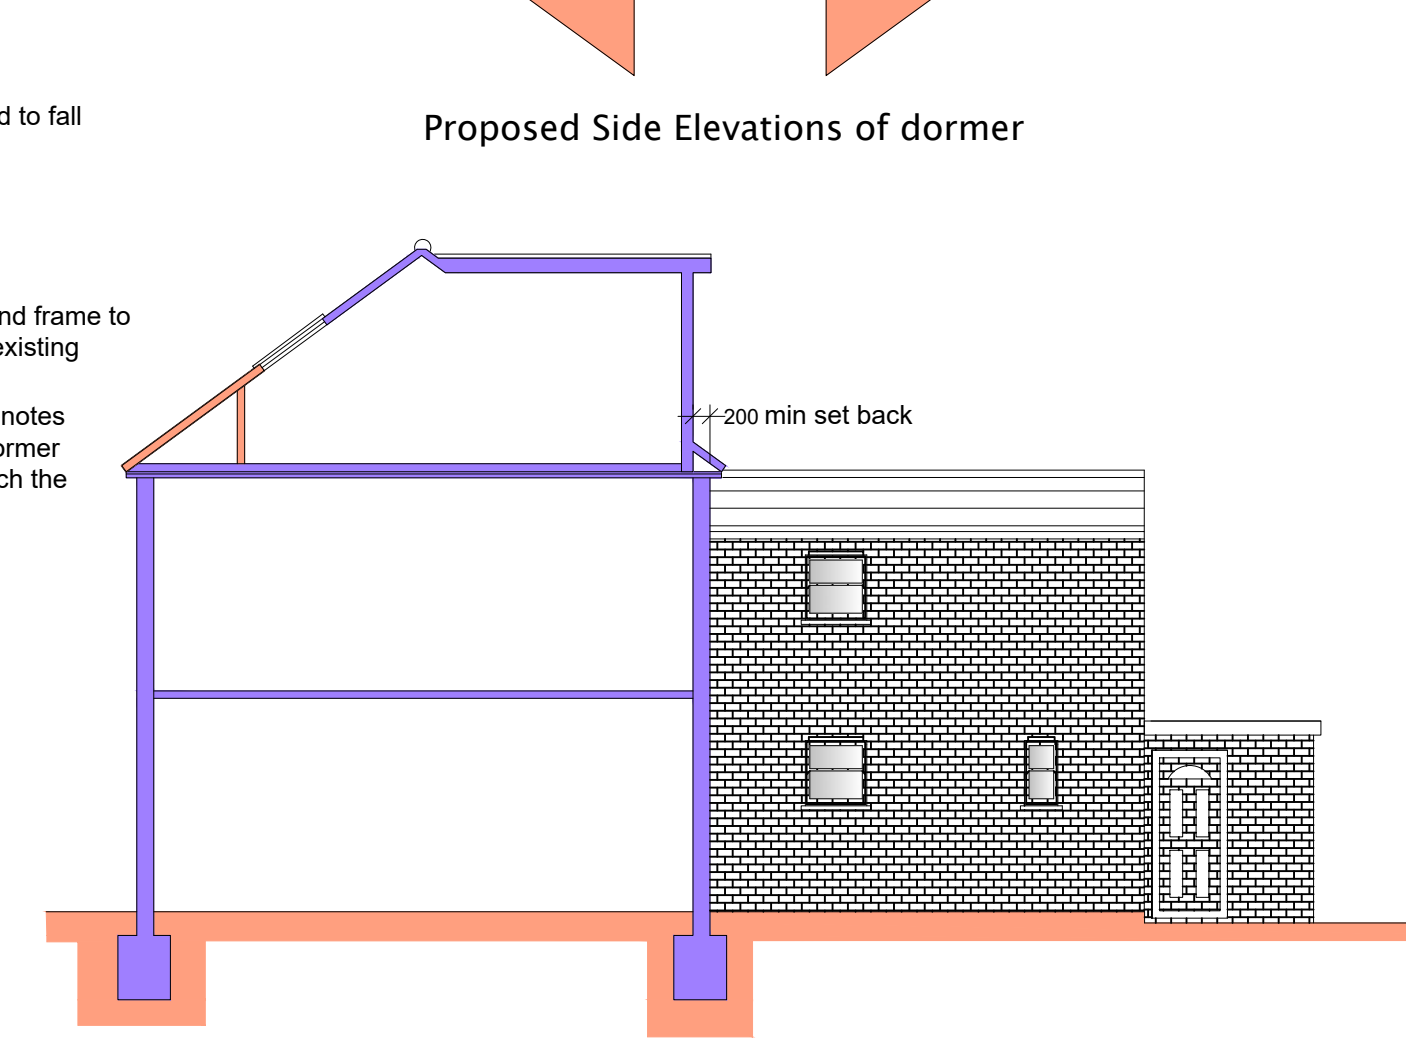

Proposed Sectional Side Elevation

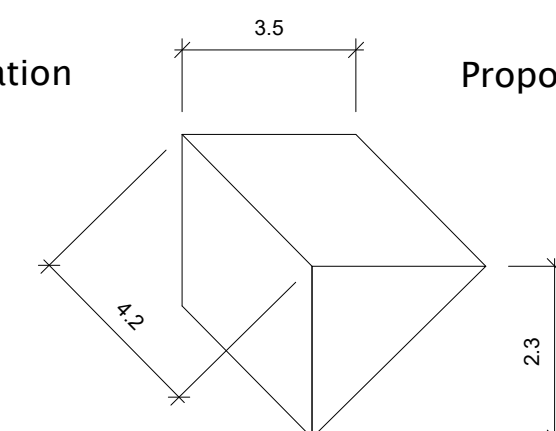

4.2 x 3.5 x 2.3 x 0.5 = 16.905 CM  
under 40cm for permitted development

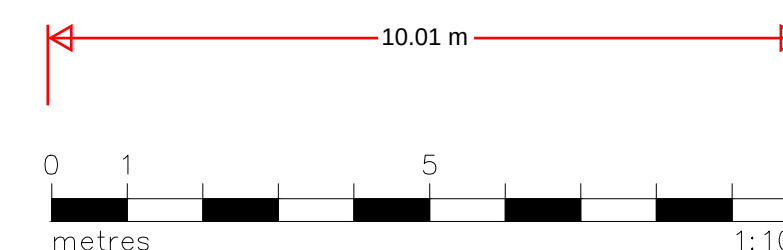

|                                                       |                         |          |    |
|-------------------------------------------------------|-------------------------|----------|----|
| P1                                                    | ISSUED TO PLANNING DEPT | 18.08.20 | MC |
| Rev                                                   |                         | Date     | By |
| DESIGNER PLANS LTD                                    |                         |          |    |
| OFFICE 48, 95 WILTON ROAD, VICTORIA, LONDON, SW1V 1BZ |                         |          |    |
| T : 07940121222                                       |                         |          |    |
| www.designerplans.co.uk                               |                         |          |    |
| Job Title                                             |                         |          |    |
| 238 OLD ROAD EAST DA11 0LY                            |                         |          |    |
| Drawing Title                                         |                         |          |    |
| SINGLE STOREY SIDE EXTENSION                          |                         |          |    |
| Scale                                                 | Date                    | Drawn By |    |
| 1:100 @ A1                                            | AUG 21                  | MC       |    |
| Job No.                                               | Dwg No.                 | Rev      |    |
| 51-1000-918                                           | S03                     | P1       |    |