




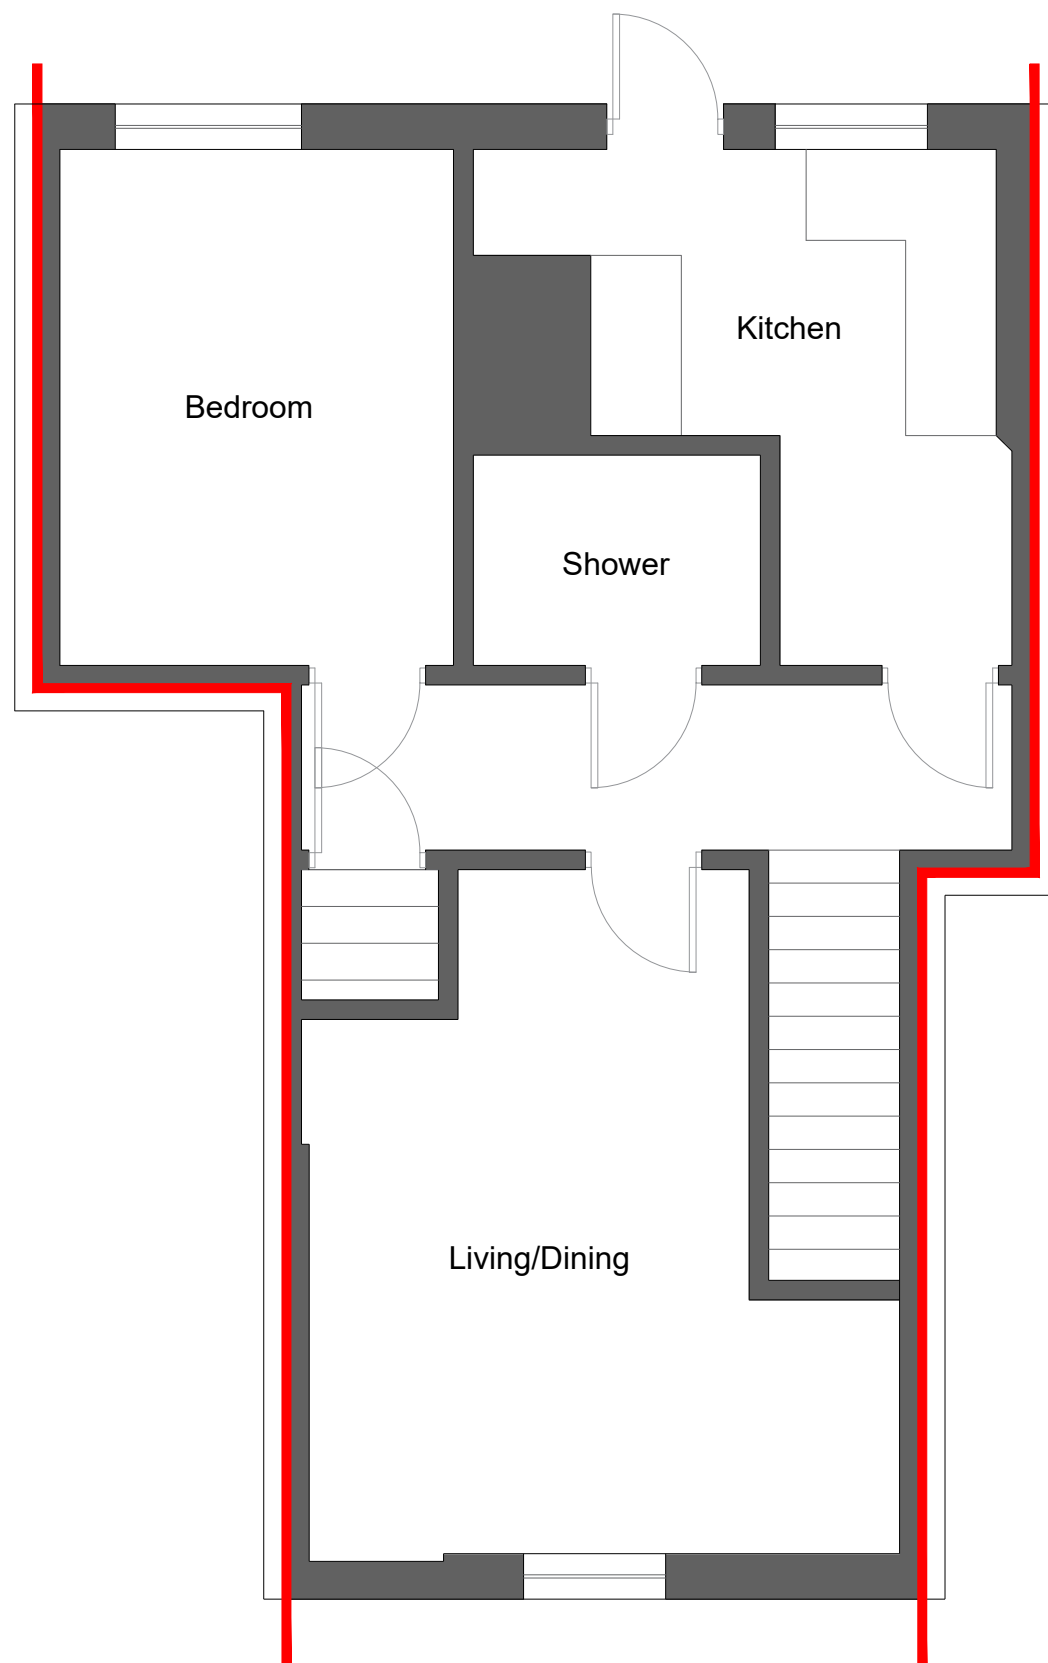

Existing First Floor Plan

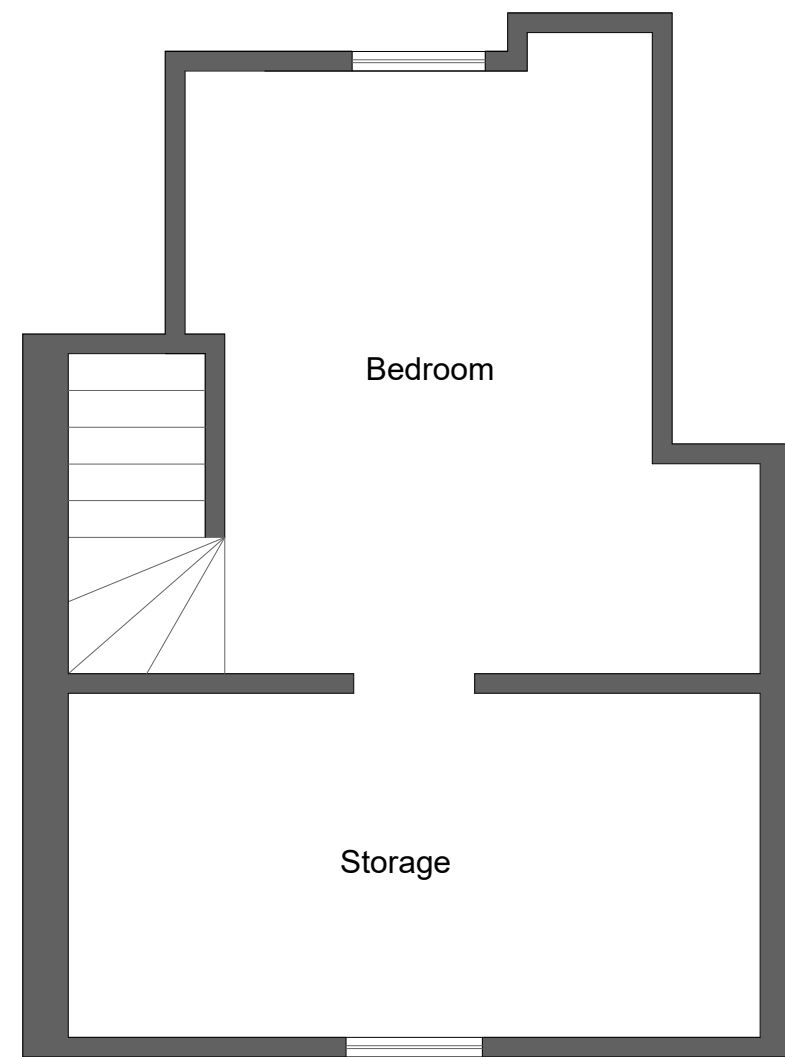

Existing Loft Floor Plan

 

 e - info@dreamdesigndevelop.co.uk m - 07500444330	Site: 3 Milton Rd Gravesend DA12 2RE	Title: Existing Floor Plans	Scale at A3: 1:50	Date: 05/07/2024
		Drawing no.: 002		Revision: A