



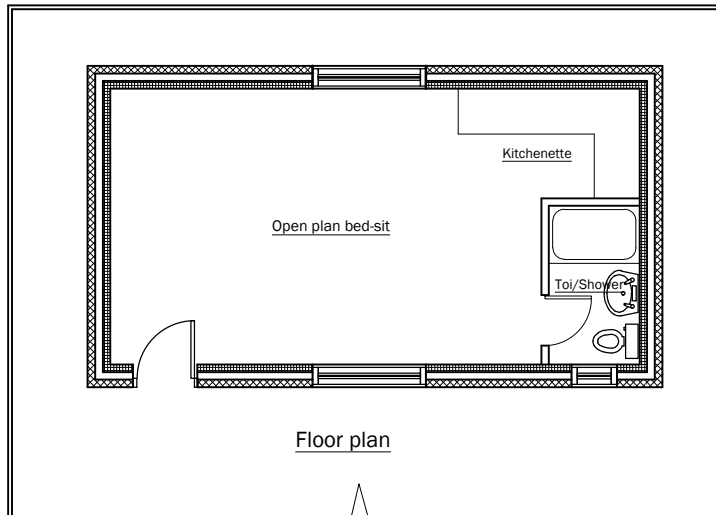


Floor plan


Front Elevation

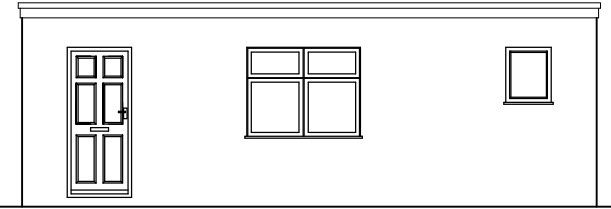



Back Elevation

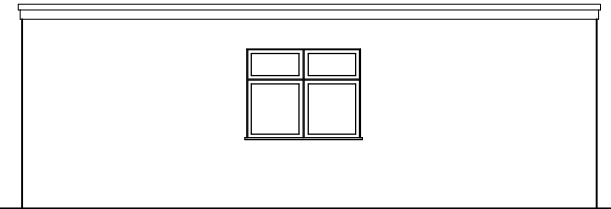

Left Elevation

 

Right Elevation

  

Notes:

Client: Mr. Abayomi David Ajayi
134 St Hildas Way, Gravesend
Kent.
DA12 4AY

Content: Floor plan and Elevation
Scale: 1: 100 @ A4
Date: November 2023
Sheet no: 01

Drawn:
Josh Services limited
18 Hartslock Drive
London
SE2 9UR