




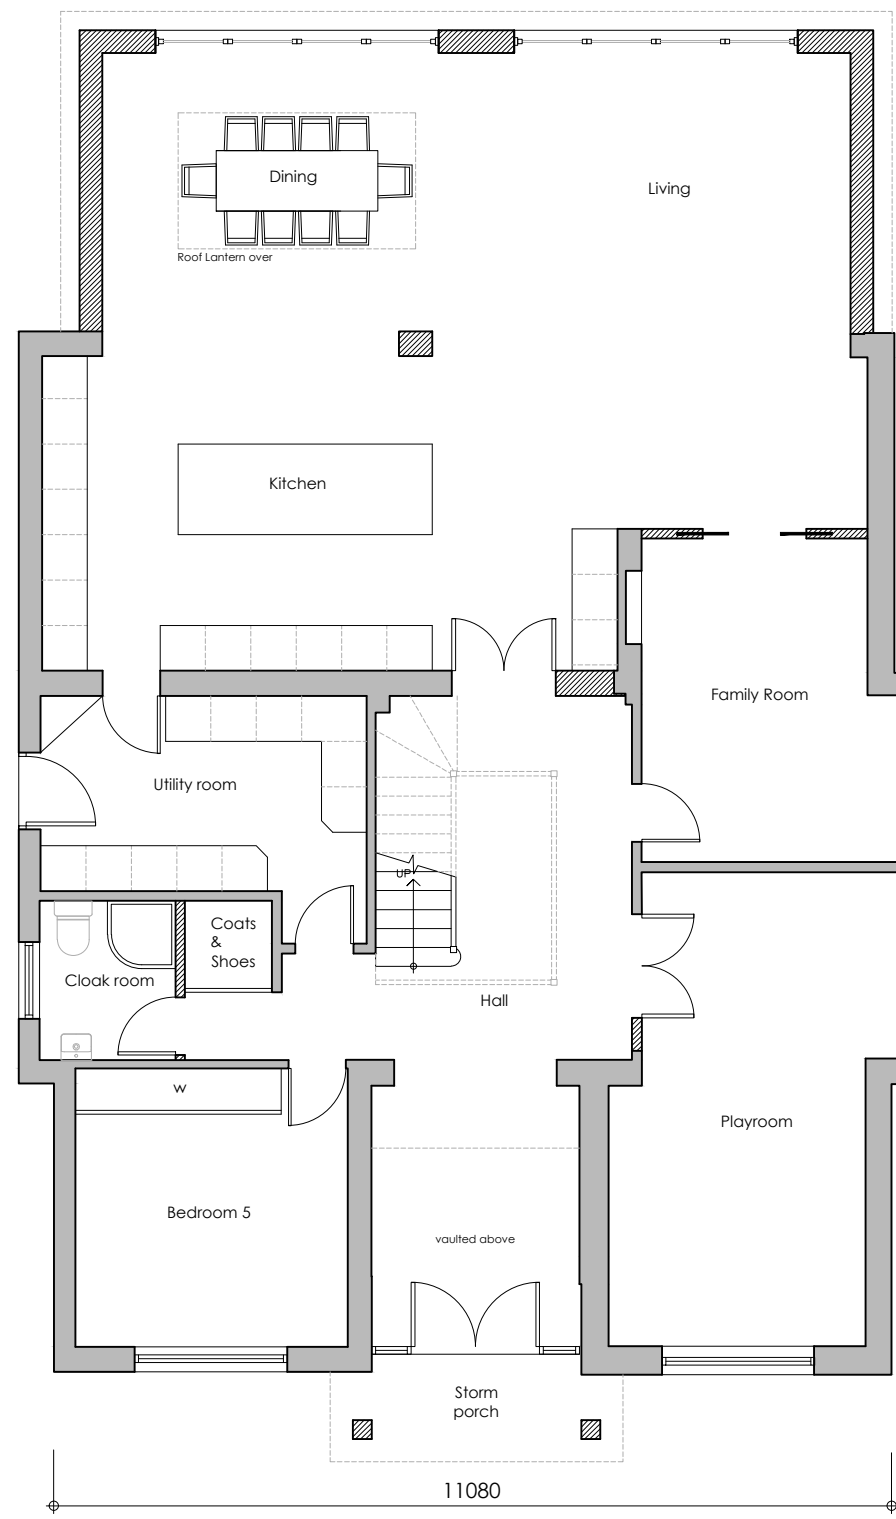

Ground Floor Plan

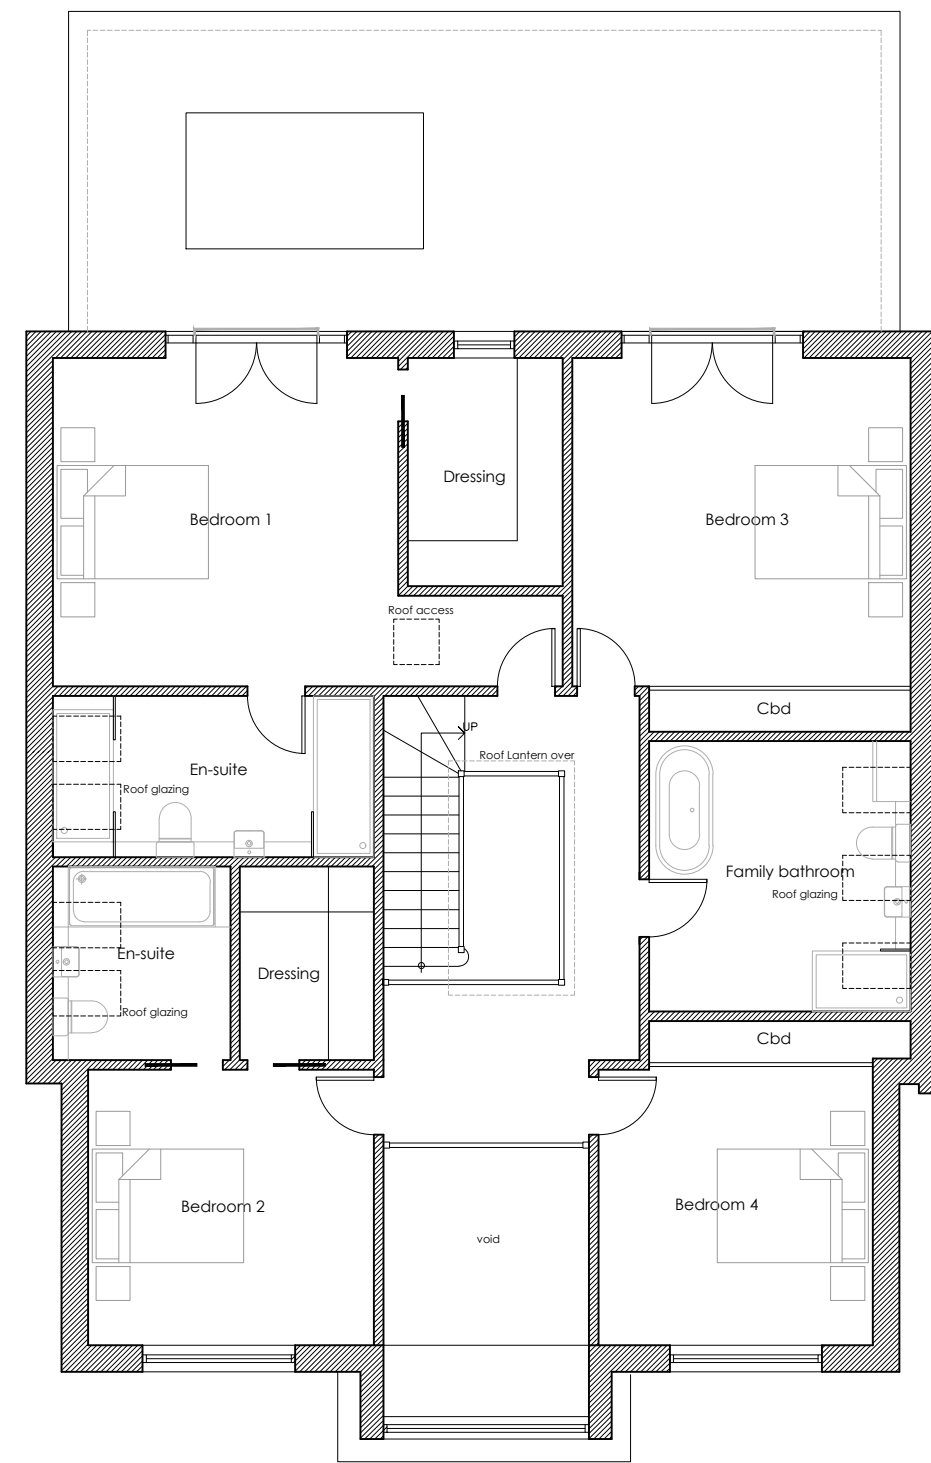


First Floor Plan

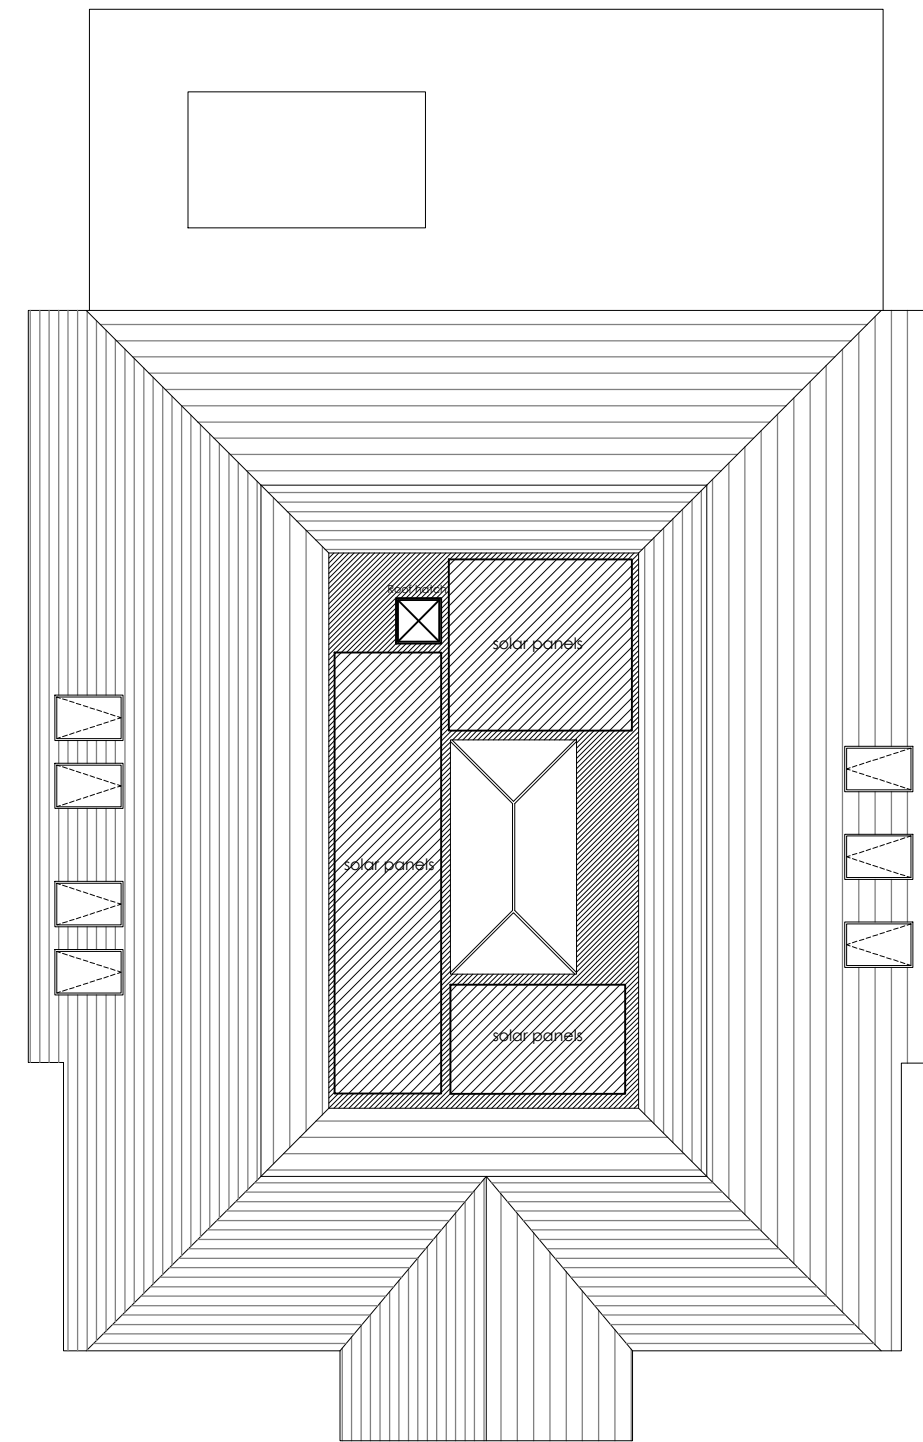

Roof Plan




South West Elevation

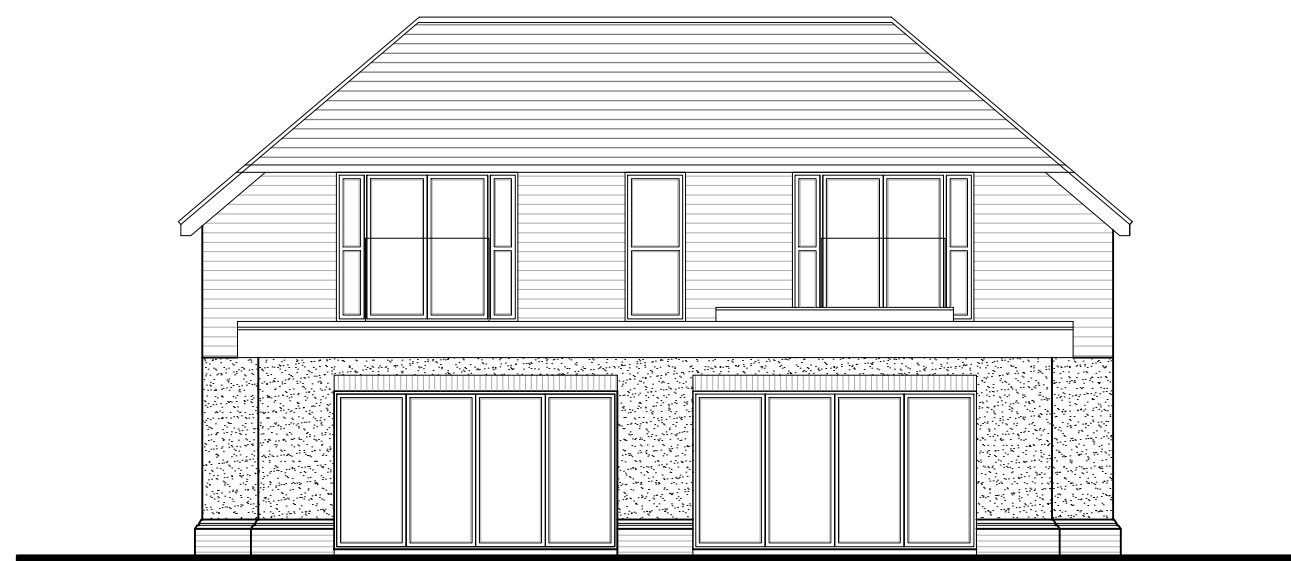


North East Elevation



North West Elevation

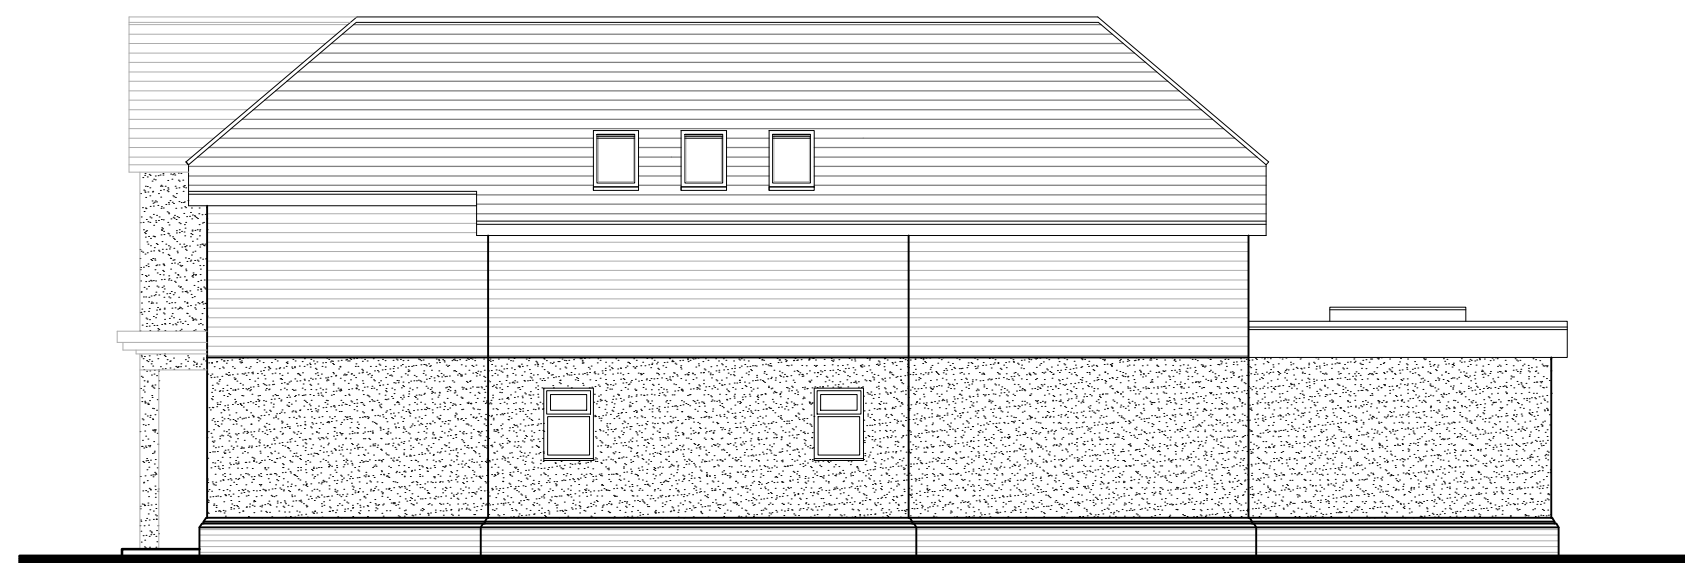

South East Elevation

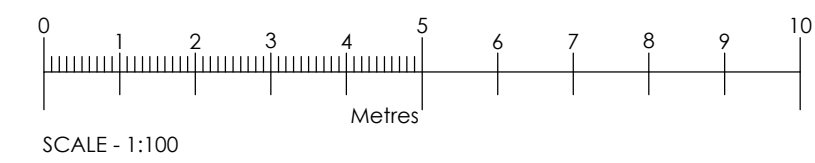

Rev	Date	Comments
-----	------	----------

PLANNING

Client
Oliver Porter & Stephanie Price

Project
Thorpewood, Newlands Lane
Meopham
Gravesend
Kent
DA13 0RD

Title
Proposed Floor Plans,
Elevations & Section

Project No. 8497	Date May 2023
Drawing No. 8497-PD-003	Revision
Scale 1:100@A1	Drawn GG
	Check PH

Nepicor House, London Road,
Wrotham Heath, Kent, TN15 7RS
phone: 01732 753333
fax: 01732 753334
info@offsetarchitects.co.uk
www.offsetarchitects.co.uk

