





FRONT ELEVATION - SOUTH
UNAFFECTED

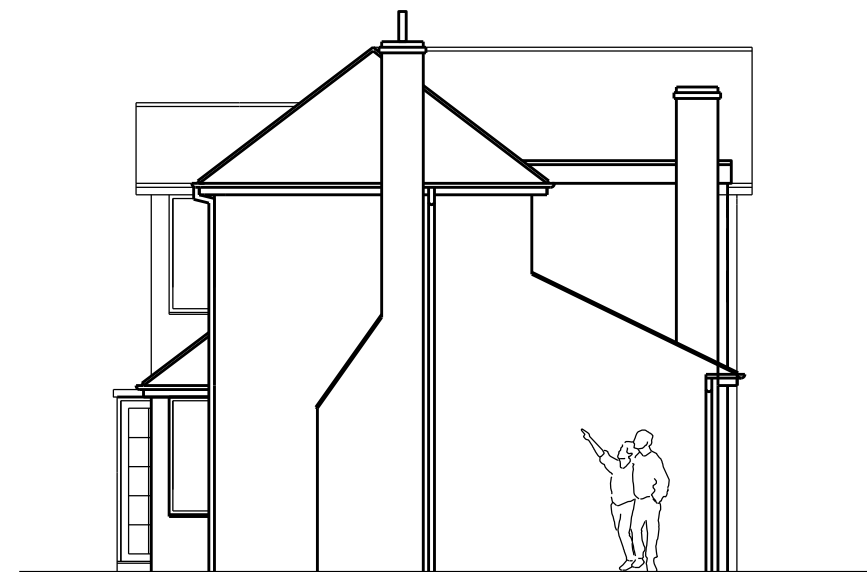

SIDE ELEVATION - EAST

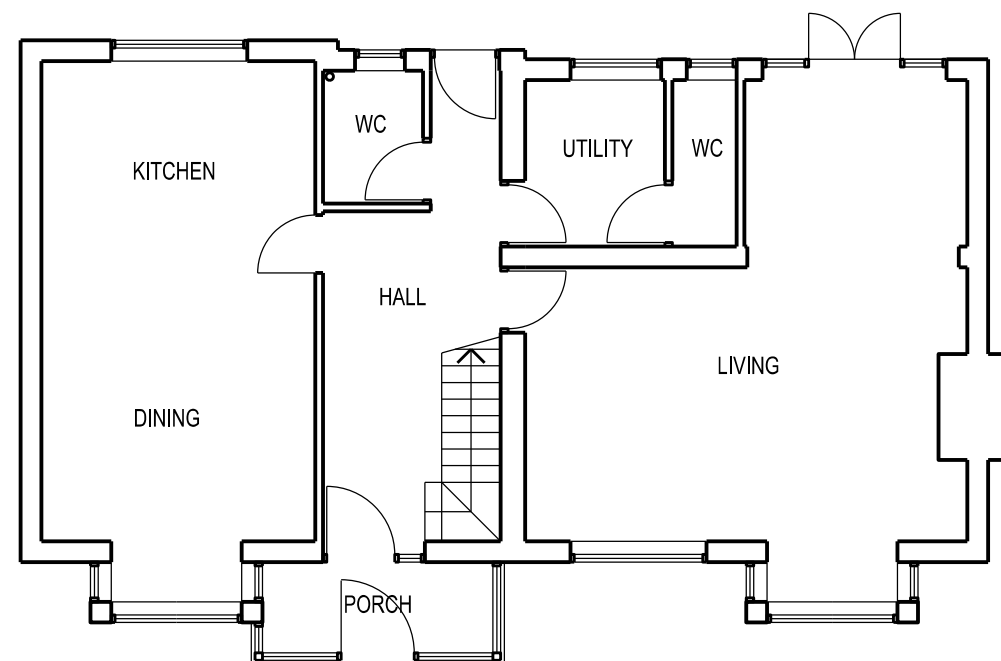

GROUND FLOOR PLAN
UNAFFECTED

PLANNING APPLICATION

REVISION DATE

ARCHITECT
TA ARCHITECTS
11 JOYDENS WOOD ROAD BEXLEY
KENT DA5 2HS Tel 07905 130591
ta140256@googlemail.com

JOB
PROPOSED FIRST FLOOR
EXTENSION
AT STAVESACRE COTTAGE
LONGFIELD DA13 9HP

DRAWING
EXISTING GROUND FLOOR PLAN
FRONT AND SIDE ELEVATION

SCALE 1:100 AT A3 DATE JULY 2023

DRAWING NO.
PG/01A

