


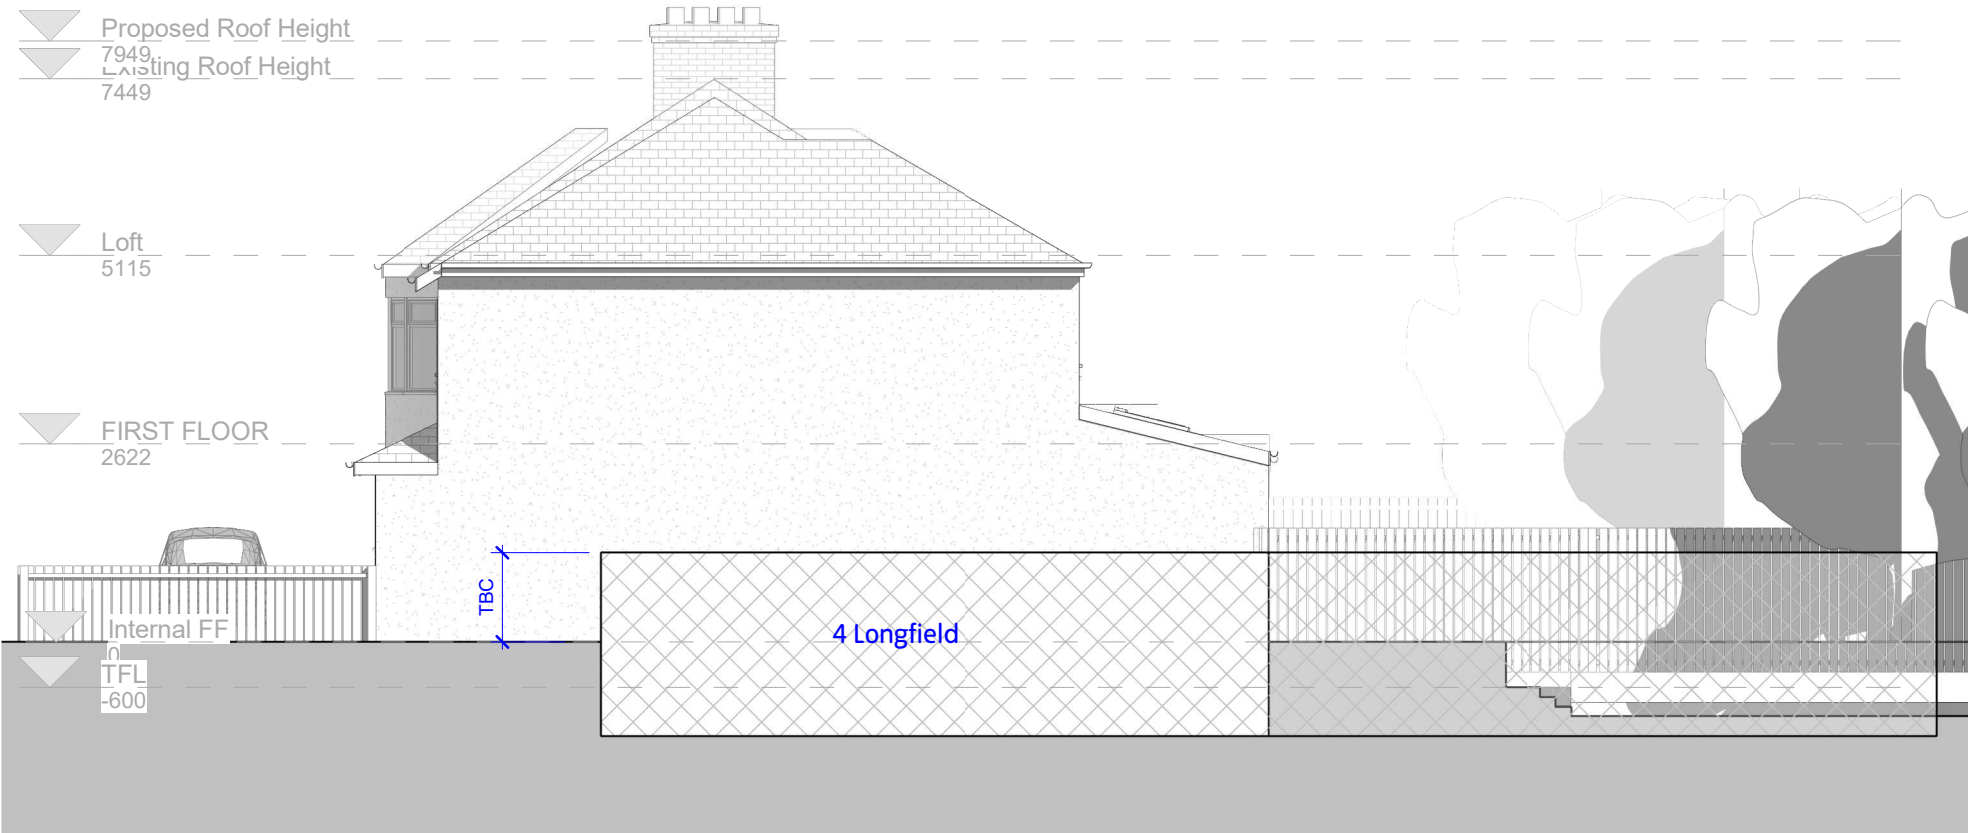

1
020

Existing West Elevation
SCALE: 1 : 100



2
020


Existing East Elevation
SCALE: 1 : 100

- Notes:**
- 1. Do not scale, use figured dimensions only.
 - 2. Contractor / fabricator to check dimensions on site prior to any off site manufacturing.
 - 3. Dimensions are in millimetres unless stated otherwise.
 - 4. Report all discrepancies, conflicts or errors to architect prior to proceeding.
 - 5. Refer to structural engineers design for all load bearing elements, bracing, movement joints and below ground drainage.
 - 6. Refer to mechanical and electrical engineers design for all building services.
 - 7. All works to comply with relevant British Standards and Building Regulations.
 - 8. This drawing and design is the property of Sean Payne Arch & Design Limited and is issued under license to the named recipient only. All copyright law protecting design, artistic & literary work contained within this drawing remains.

- How to read this drawing:**
- 1. Demolitions shown in red
 - 2. Grey fill represent existing buildings, hatched fill represents proposed buildings



Project: 6, Longfield Road, Meopham, Gravesend, Kent DA13 0EN		
Client: Rebekah Coughlan and Catherine Fry	No: 087-P- 020	Rev: A
Title: Existing East and West Elevation	Scale: 1 : 100@ A3	
Status: FOR DISCUSSION ONLY	Date: JUNE 2023	
www.seanpaynearchdesign.com info@seanpaynearchdesign.com +44 (0)704601706		

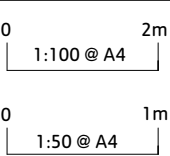

Rev.	Description	Date
A	Initial Issue P01 and P02	2023-06-28