





REAR ELEVATION - NORTH

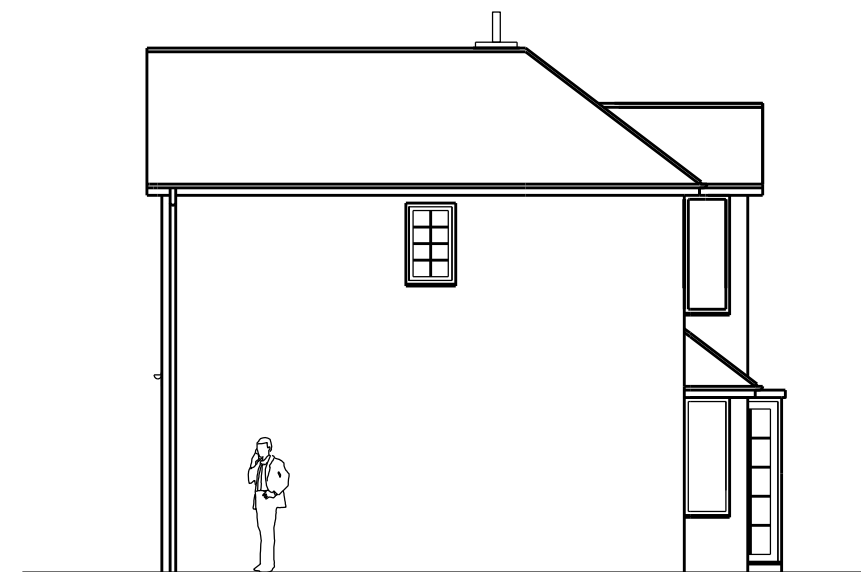

SIDE ELEVATION - WEST
UNAFFECTED

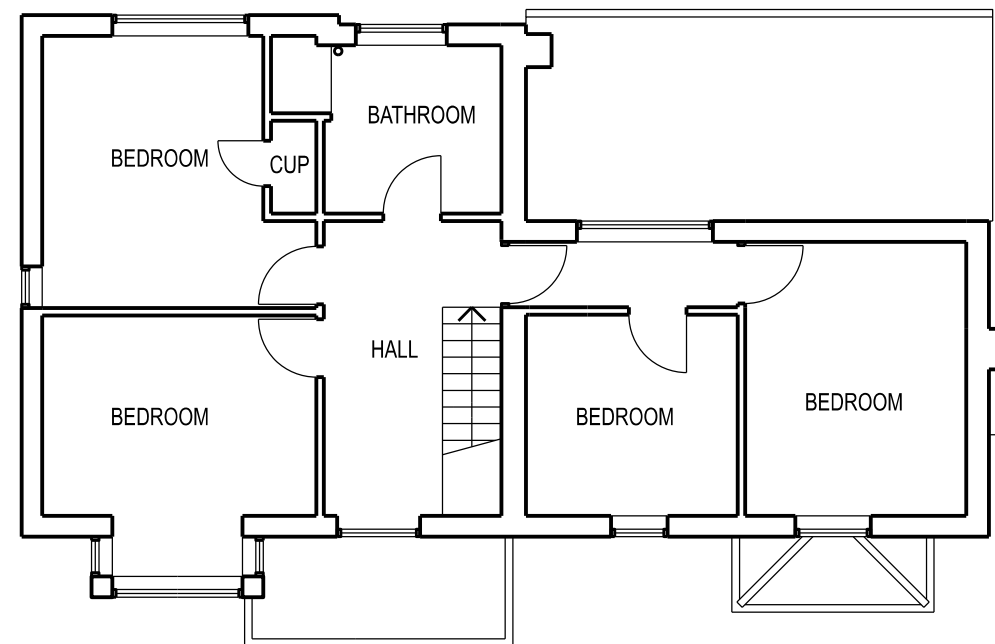

FIRST FLOOR PLAN

PLANNING APPLICATION

REVISION DATE

ARCHITECT
TA ARCHITECTS
11 JOYDENS WOOD ROAD BEXLEY
KENT DA5 2HS Tel 07905 130591
ta140256@googlemail.com

JOB
PROPOSED FIRST FLOOR
EXTENSION
AT STAVESACRE COTTAGE
LONGFIELD DA13 9HP

DRAWING
EXISTING FIRST FLOOR PLAN
REAR AND SIDE ELEVATION

SCALE 1:100 AT A3 DATE JULY 2023

DRAWING NO.
PG/02 A

