




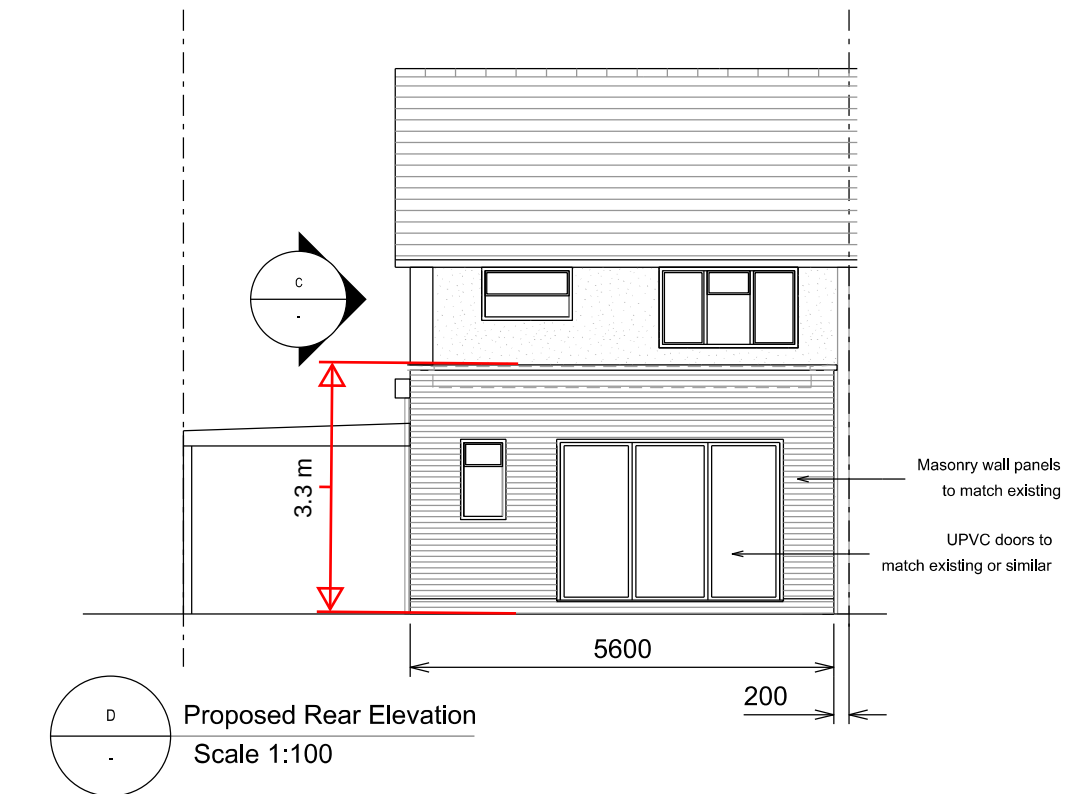


Proposed Rear Elevation
Scale 1:100

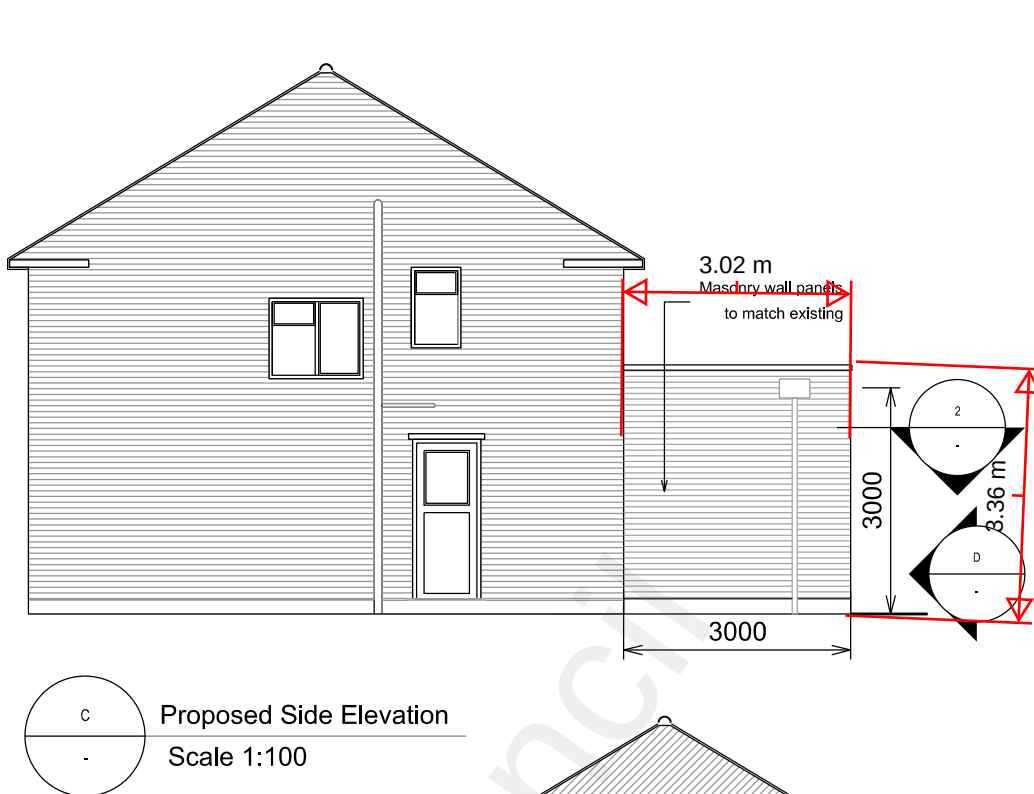

Proposed Side Elevation
Scale 1:100

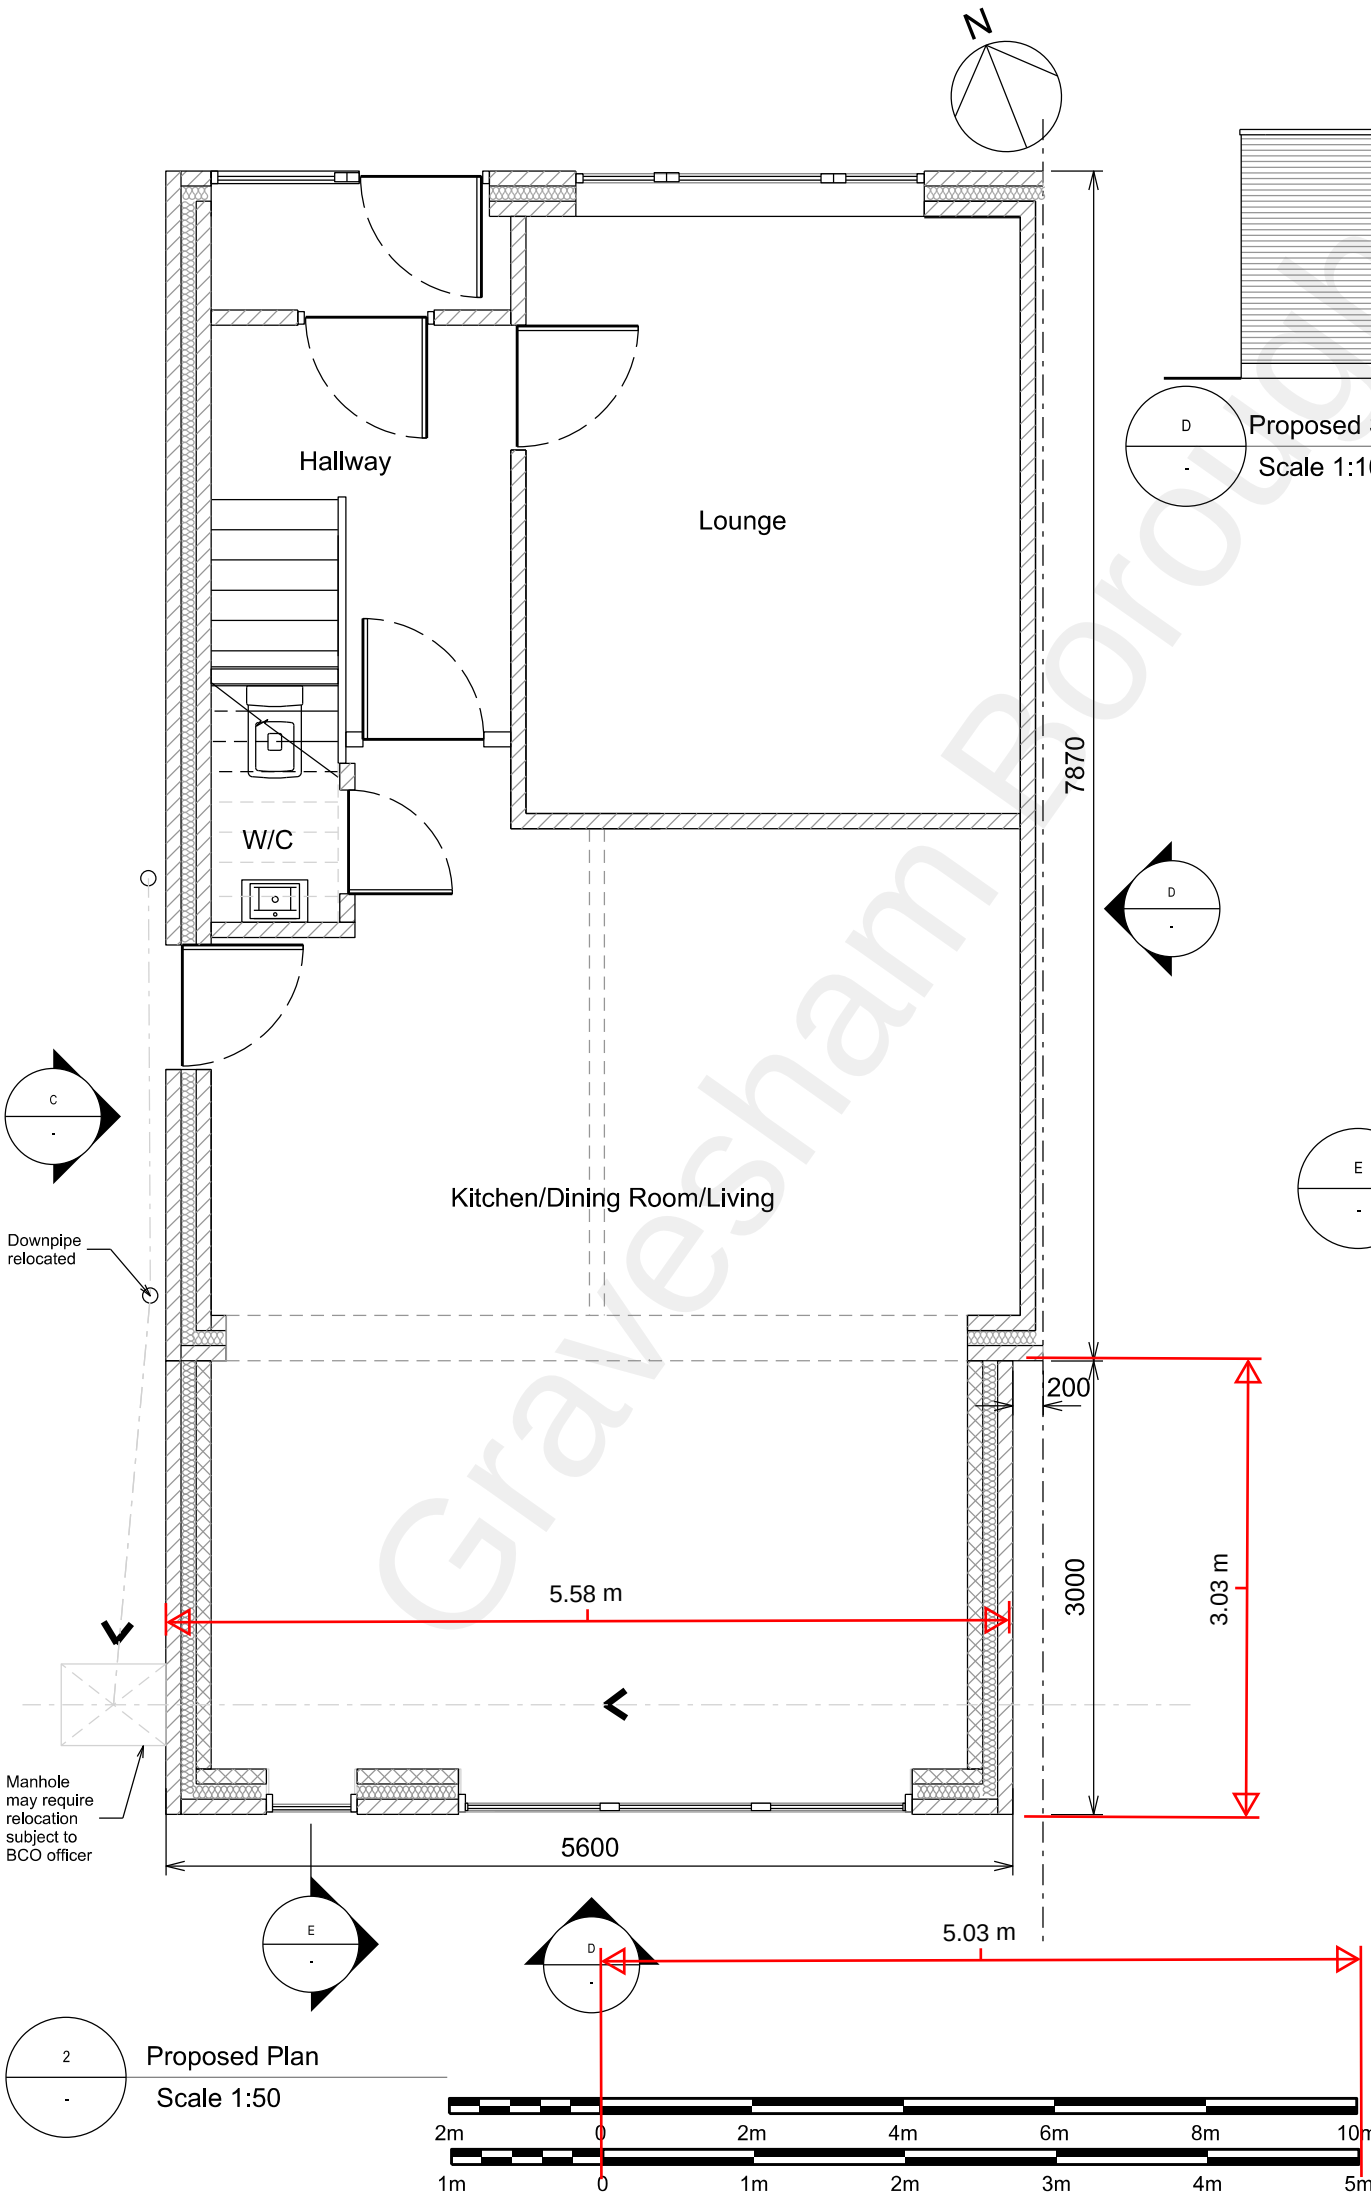

Proposed Plan
Scale 1:50

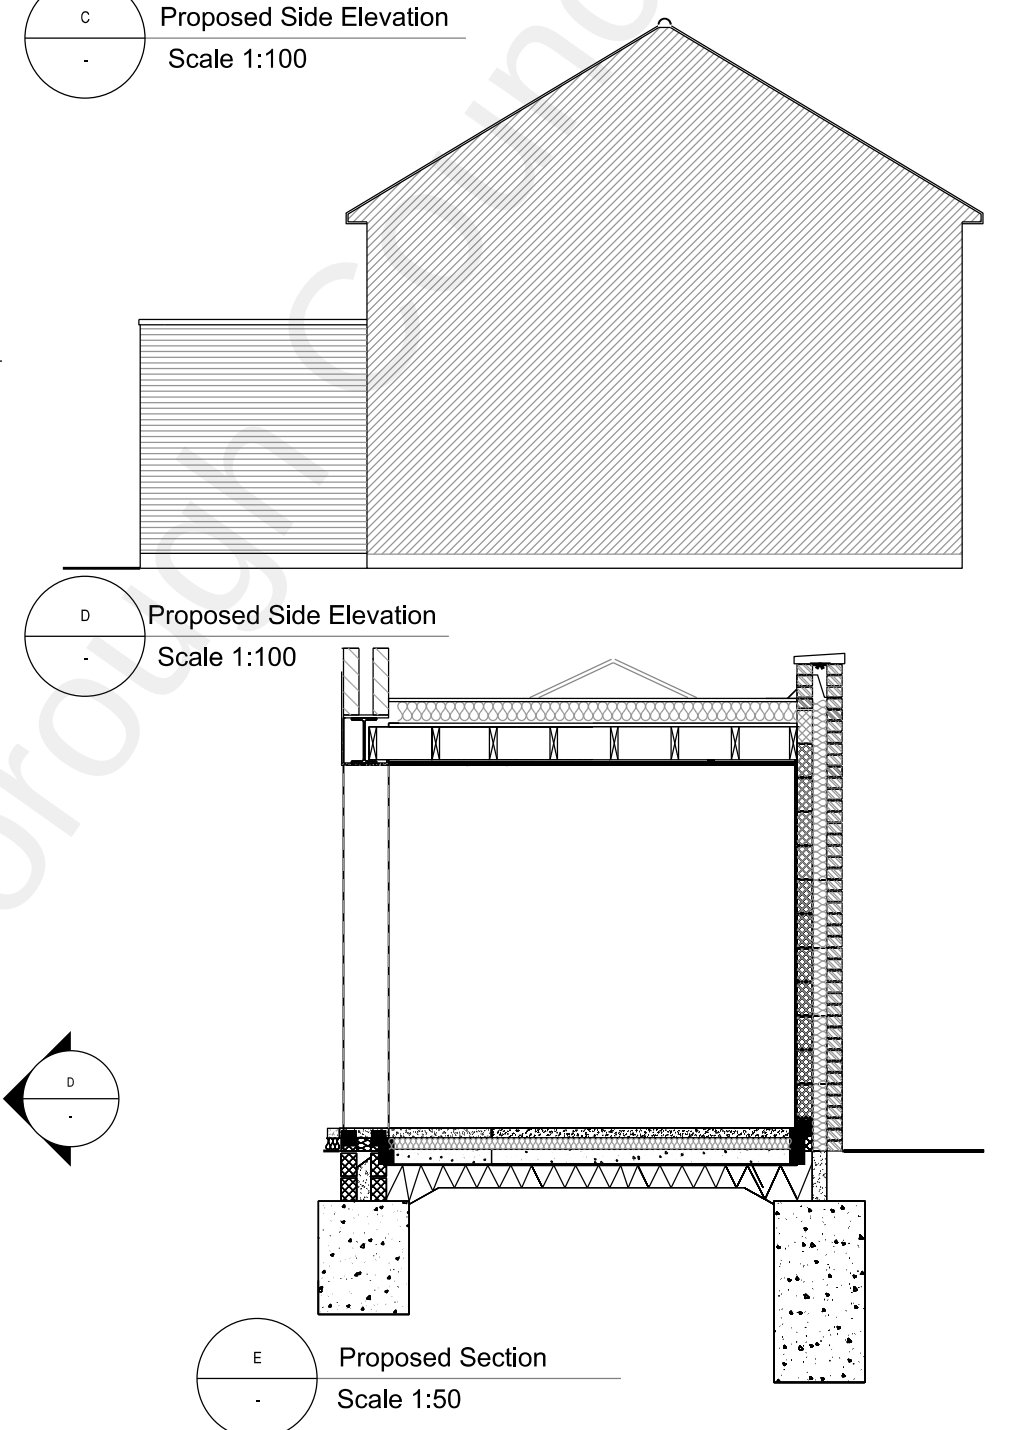

Proposed Section
Scale 1:50

1. Do not scale from this drawing.
2. All dimensions are in millimeters unless noted otherwise.
3. All dimensions and levels are approximate and are to be checked and verified onsite prior to commencement of construction and fabrication
4. Contractor to assume design responsibility under CDM2015.
5. Note, all structural information noted should be checked against detailed structural engineers information /calculation sheets.

03	19/10/2020	For Information
Rev.	Date	Description
Drawn By :		
Location : 17 The Knole, Istead Rise, Kent. DA13 9DJ		
Title : Proposed General Arrangement		
Drg No : TKN-003		Scale 1:50 @ A3