


GENERAL NOTES

Do not scale drawings. All written dimensions must be checked on site before work commences on site or in shop. Figured dimensions take preference over those scaled. Discrepancies, where identified, must be reported immediately.


All work must be carried out in accordance with the Building Regulations and to the satisfaction of the Local Authority.



1:50 @ A1
1:100 @ A3

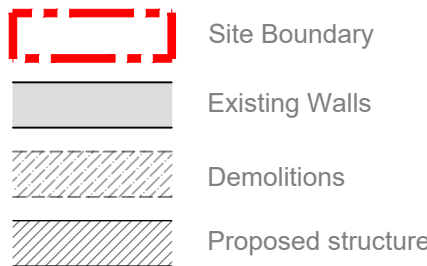

01
(01)300 Sun Lane Elevation - As Existing
1:50

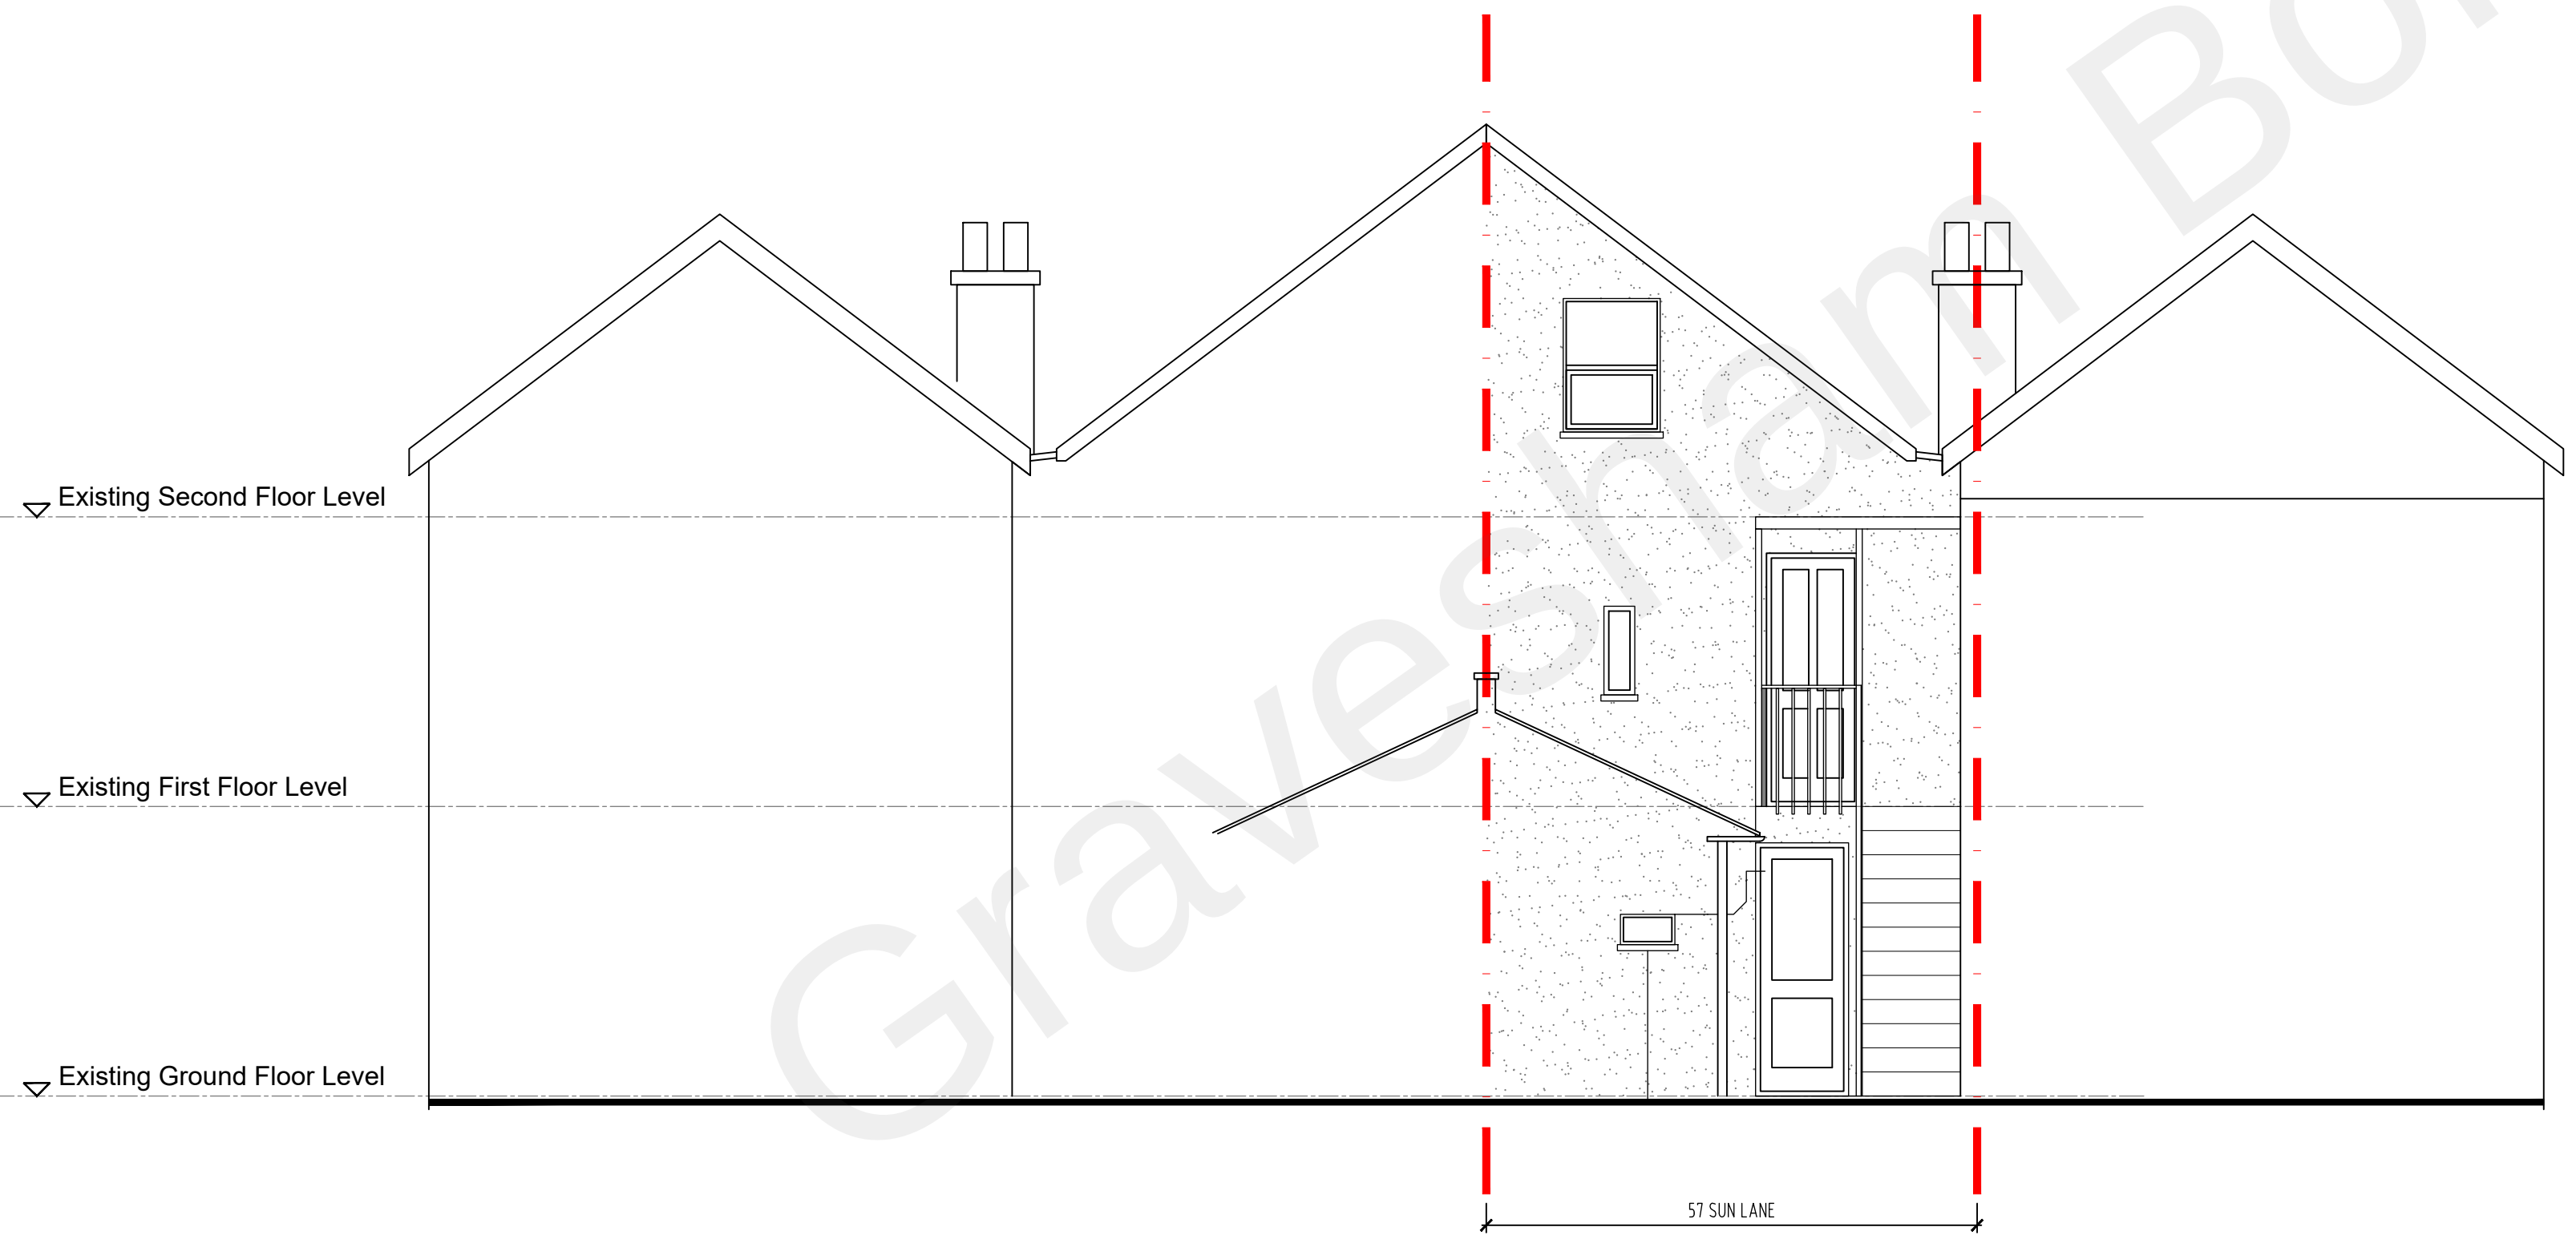

02
(01)300 Rear Elevation - As Existing
1:50

REV	ISSUE DATE	REVISION NOTES
-	20.05.22	Change of Use Application

TECHNICAL DESIGN LTD
152 Fifth Avenue, London, W10 4DU
shane.thomson@live.co.uk
07770 762 566

STATUS
Change of Use

CLIENT
Aberforth Limited

PROJECT
57 Sun Lane
Gravesend DA12 5HQ
DRAWING TITLE
Elevations - As Existing

SCALE		DATE	
1:50 @ A1 (1:100 @ A3)		May 2022	
JOB NO.	DWG NO.	REV.	
005	(01)200		