
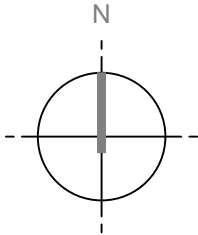


GENERAL NOTES

Do not scale drawings. All written dimensions must be checked on site before work commences on site or in shop. Figured dimensions take preference over those scaled. Discrepancies, where identified, must be reported immediately.

All work must be carried out in accordance with the Building Regulations and to the satisfaction of the Local Authority.

 

-	20.05.22	Change of Use Application
REV	ISSUE DATE	REVISION NOTES

TECHNICAL DESIGN LTD
152 Fifth Avenue, London, W10 4DU

shane.thomson@live.co.uk
07770 762 566

STATUS
Change of Use

CLIENT
Aberforth Limited

PROJECT
**57 Sun Lane
Gravesend DA12 5HQ**

DRAWING TITLE
Location / Site Plan

SCALE
1:500 @ A3

DATE
May 2022

JOB NO.	DWG NO.	REV.
005	(01)001	-

TQ6572
565143
172706

565150

565175

565200

565225

565250

565275

TQ6572
172706

172700

172675

172650

172625

172617

565276
TQ6572

172700


172675

172650

172625

172617

TQ6572
565143

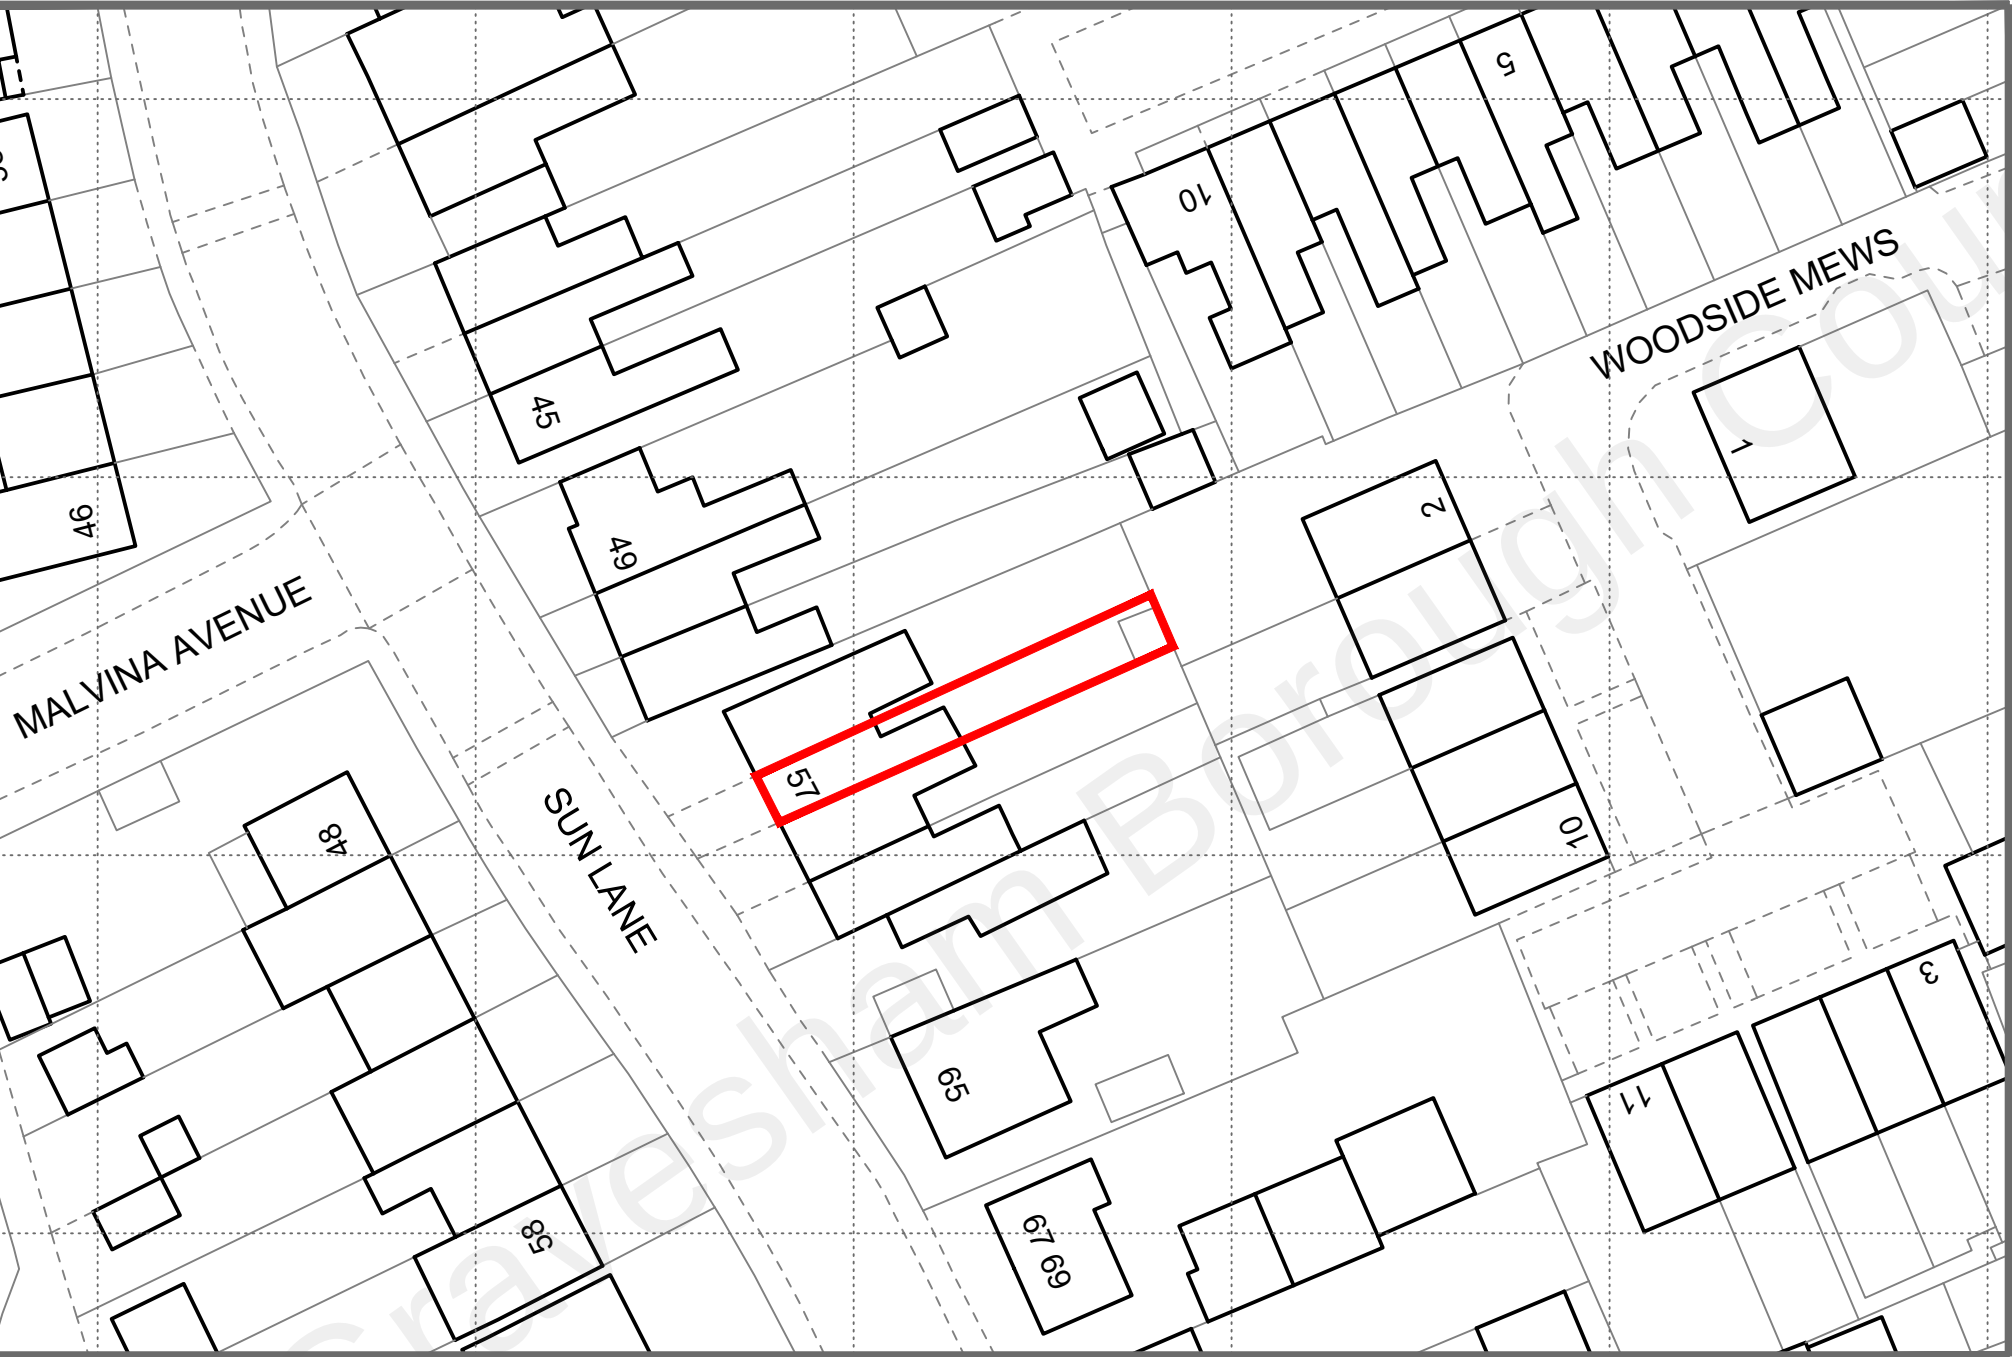

01
(01)001

Location Plan

1:500 @ A3