





FRONT ELEVATION [WEST]

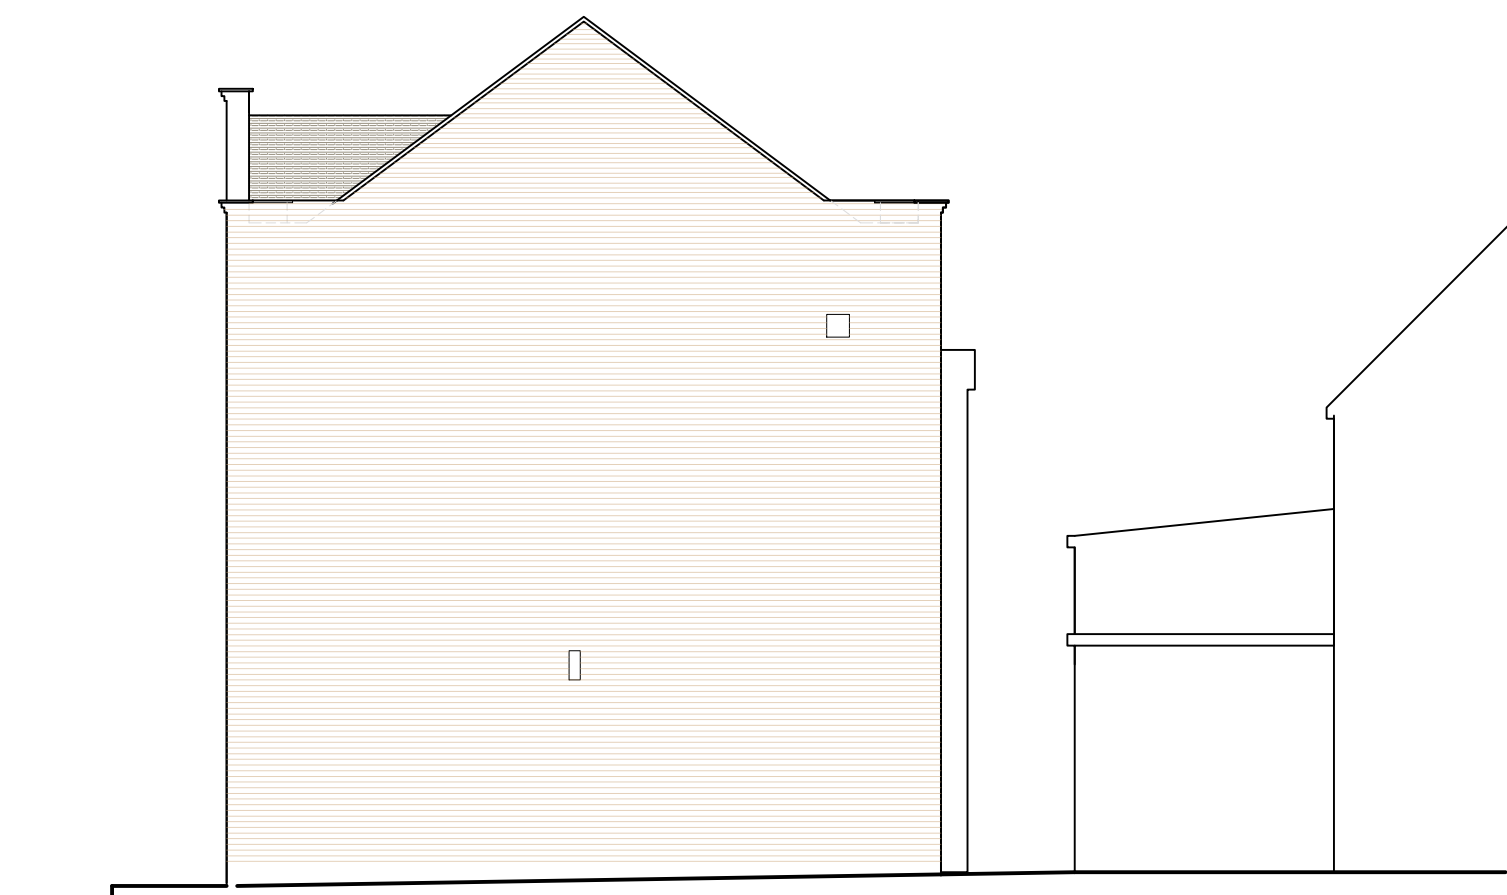


SIDE ELEVATION [SOUTH]




REAR ELEVATION [EAST]

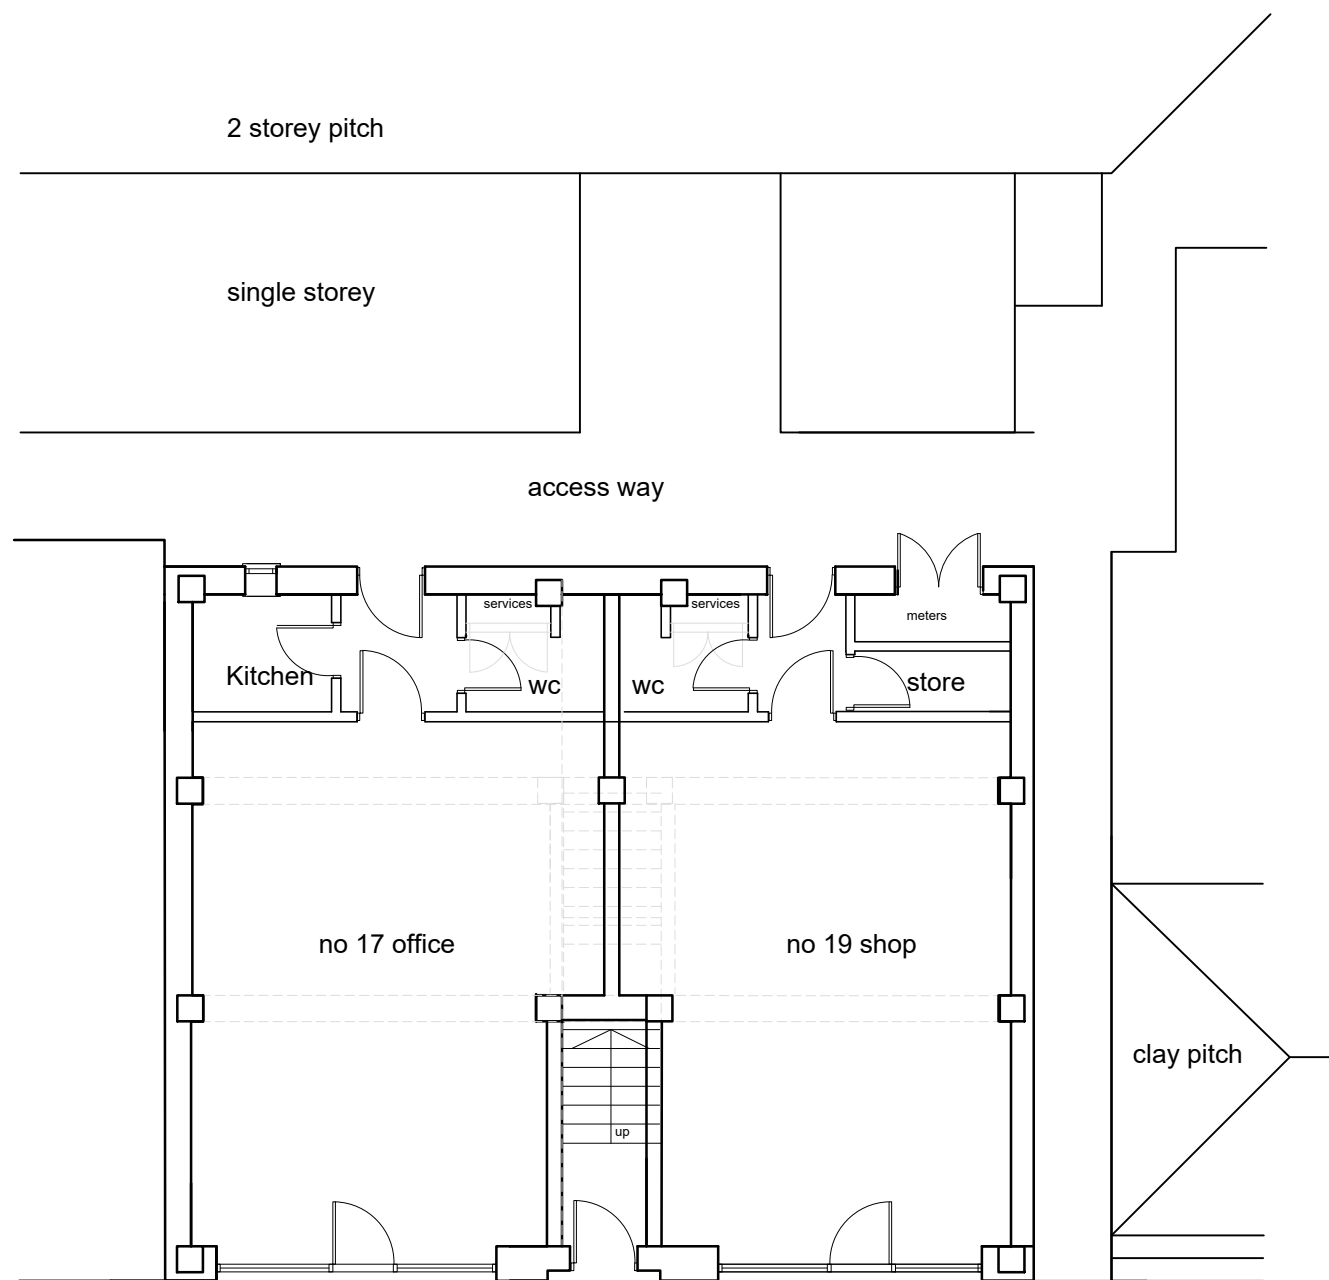


GROUND FLOOR PLAN

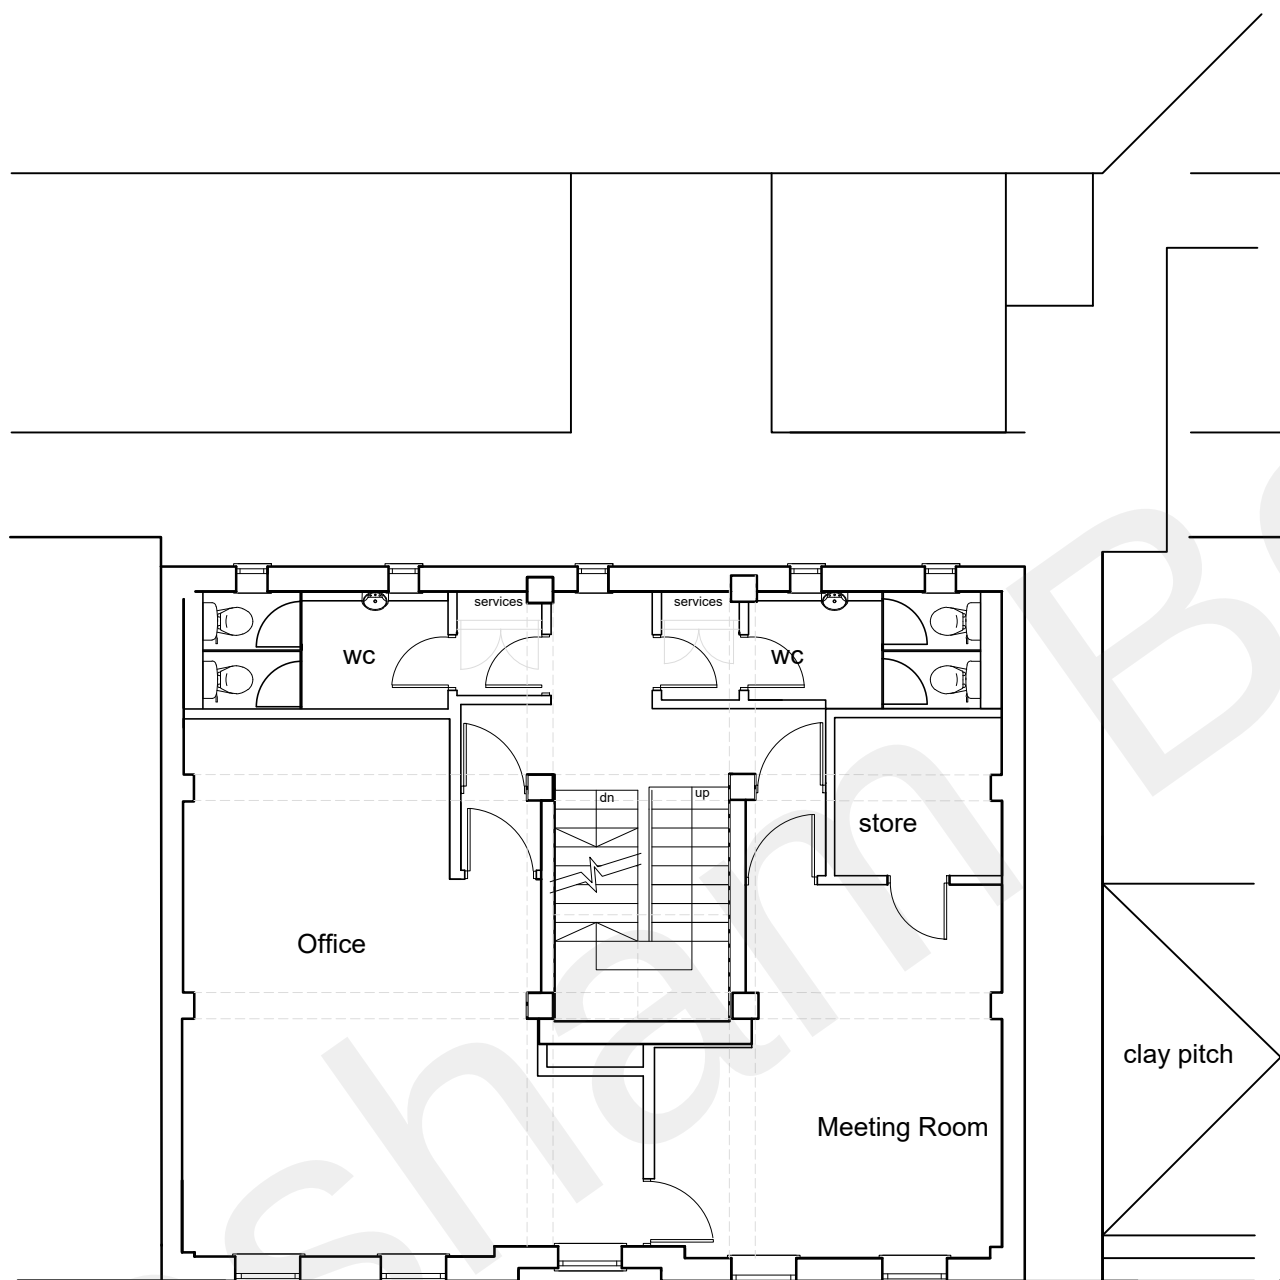



FIRST FLOOR PLAN

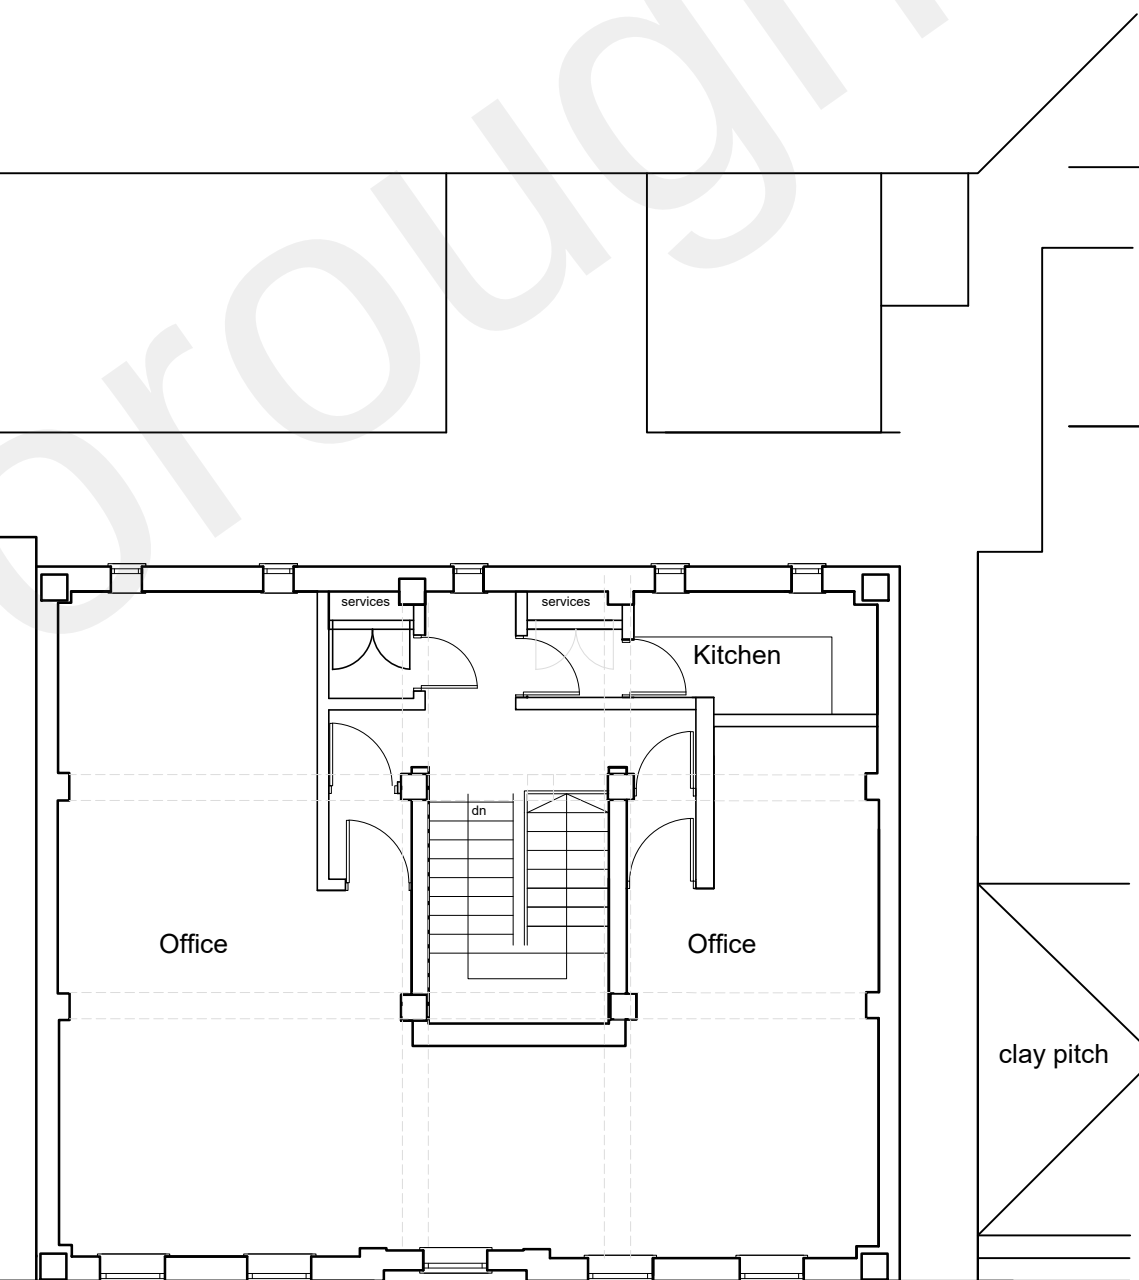


SECOND FLOOR PLAN

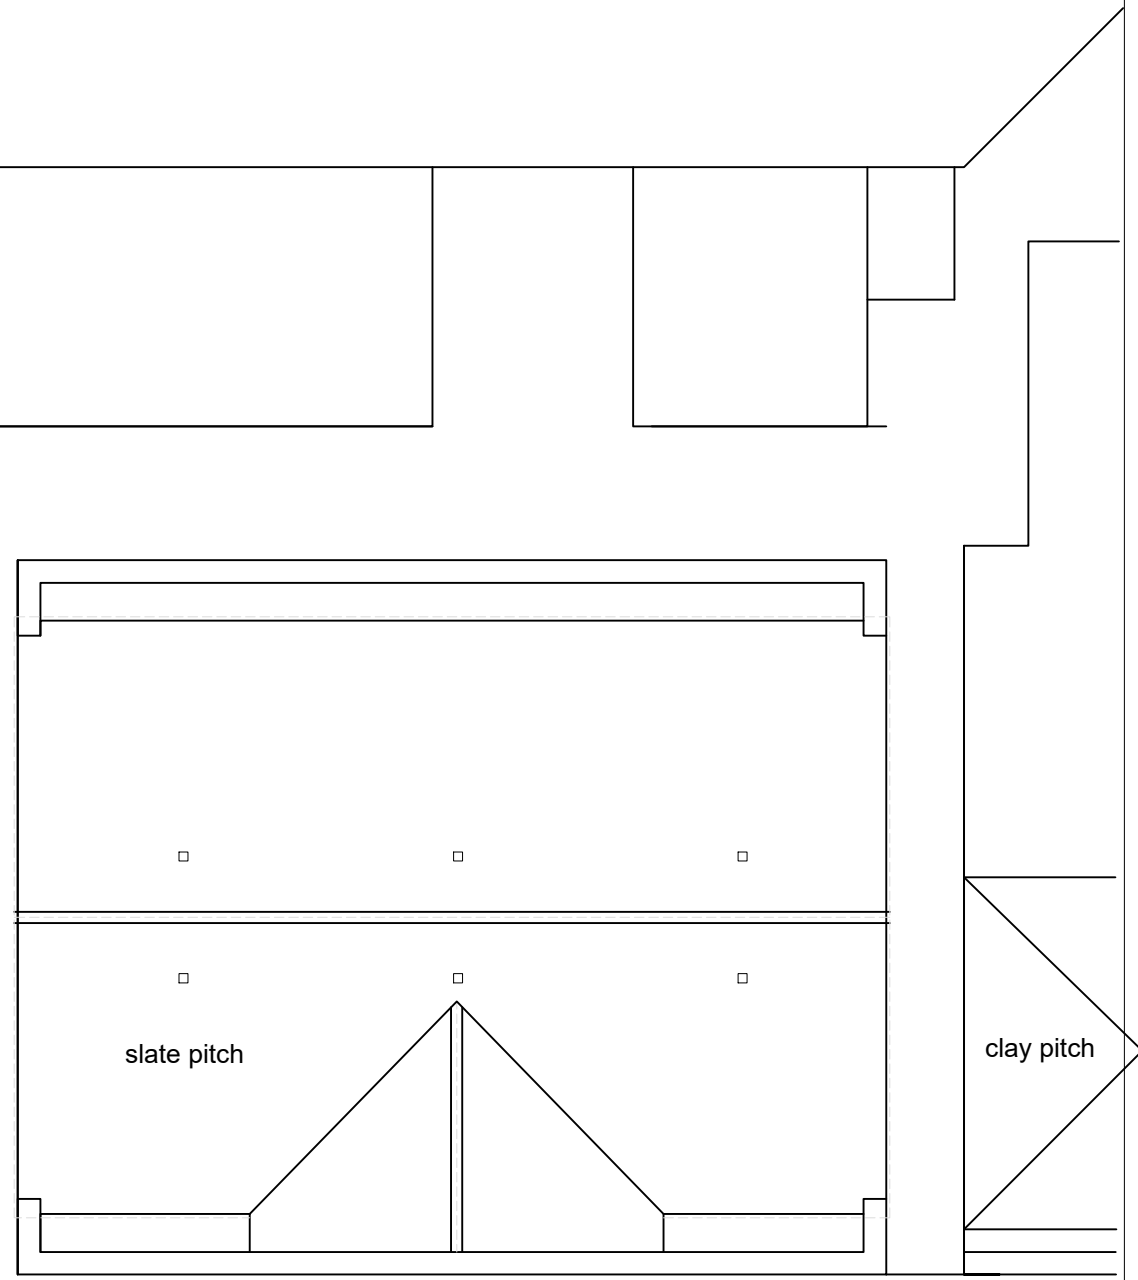

ROOF PLAN

  

This drawing remains the Copyright of the architects and may not be reproduced in whole or in part without their written permission

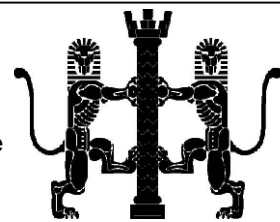

NOTES

Do not scale

Verify all dimensions on site before commencing any work or preparing any shop drawings

All building materials, components and workmanship to comply with the appropriate Public Health Acts, Building Regulations, British & European Standards and Codes of Practice and to the appropriate manufacturers recommendations.

For all specialist work see relevant drawings

All schemes to be set out completely including buildings, roads, drainage and levels prior to the commencement of works

Sites to be checked against Land Registry plans and any necessary Easements to be established

Any discrepancies, errors or omissions to be reported to the architect for further instructions before commencement of works

K		
J		
H		
G		
F		
E		
D		
C		
B		
A		
Date	Revisions	By

DACArchitects

21 Stone Street, Gravesend, Kent, DA11 0NP
Tel: 01474 566996 Fax: 01474 320374
Design@DACarchitects.co.uk

Project Title

18 Stone Street
Gravesend
Kent DA11 0NH

Client

Mr Max Maltby
Shepherds Close,
Shepherds Close Rd,
Patricbourne, CT4 5HQ

Drawing Title

Plans and Elevations
As Existing

Scale	Date	Drawn By
1:100	31/03/22	LDM

Project No.	Dwg. No.	Rev.
5372	P-02	