



EXISTING FRONT ELEVATION




EXISTING REAR ELEVATION

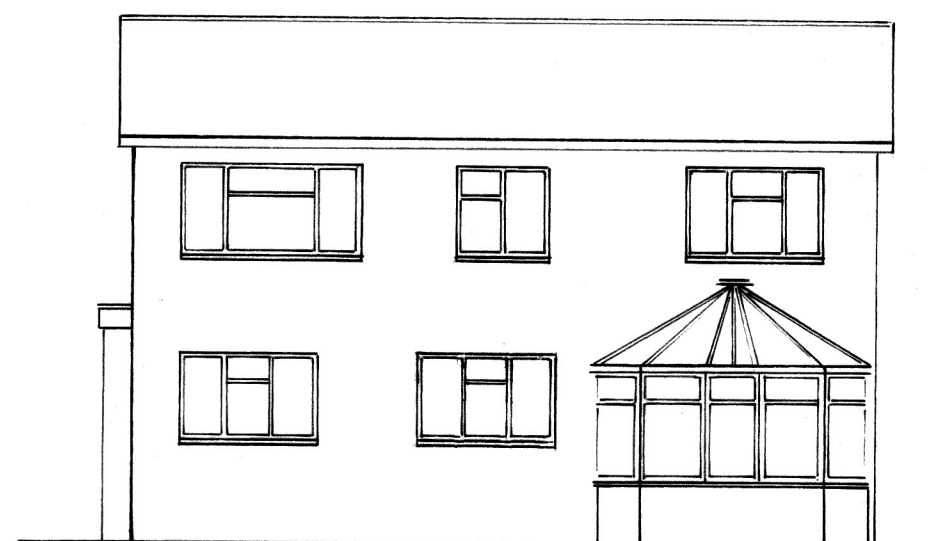


PROPOSED REAR ELEVATION

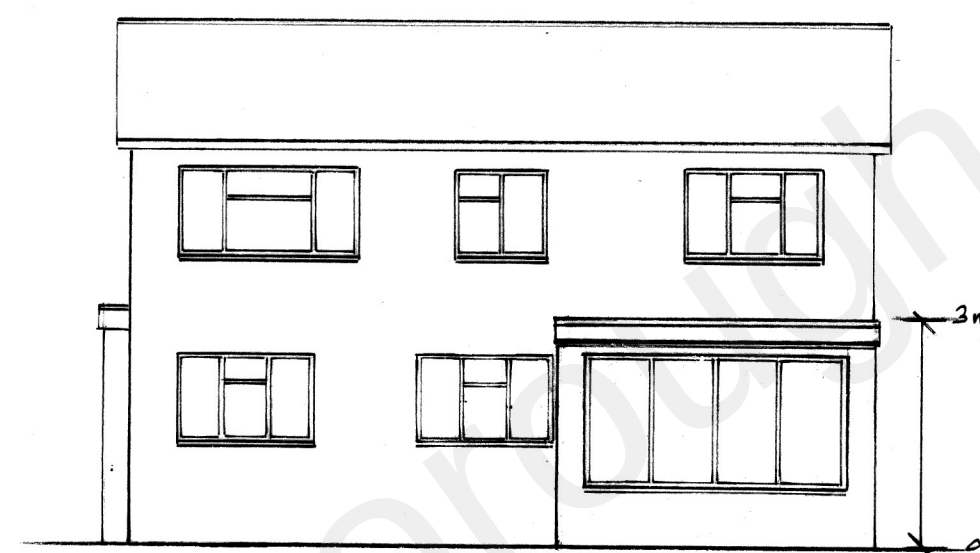


EXISTING FLANK ELEVATION ONE

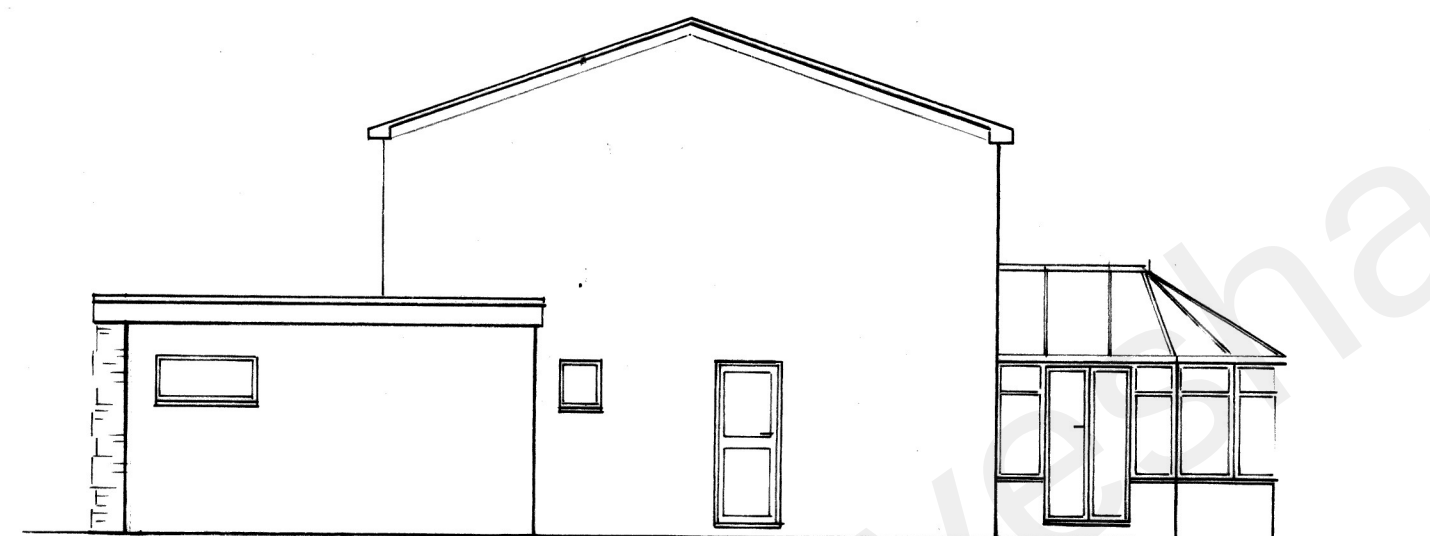


PROPOSED FLANK ELEVATION ONE

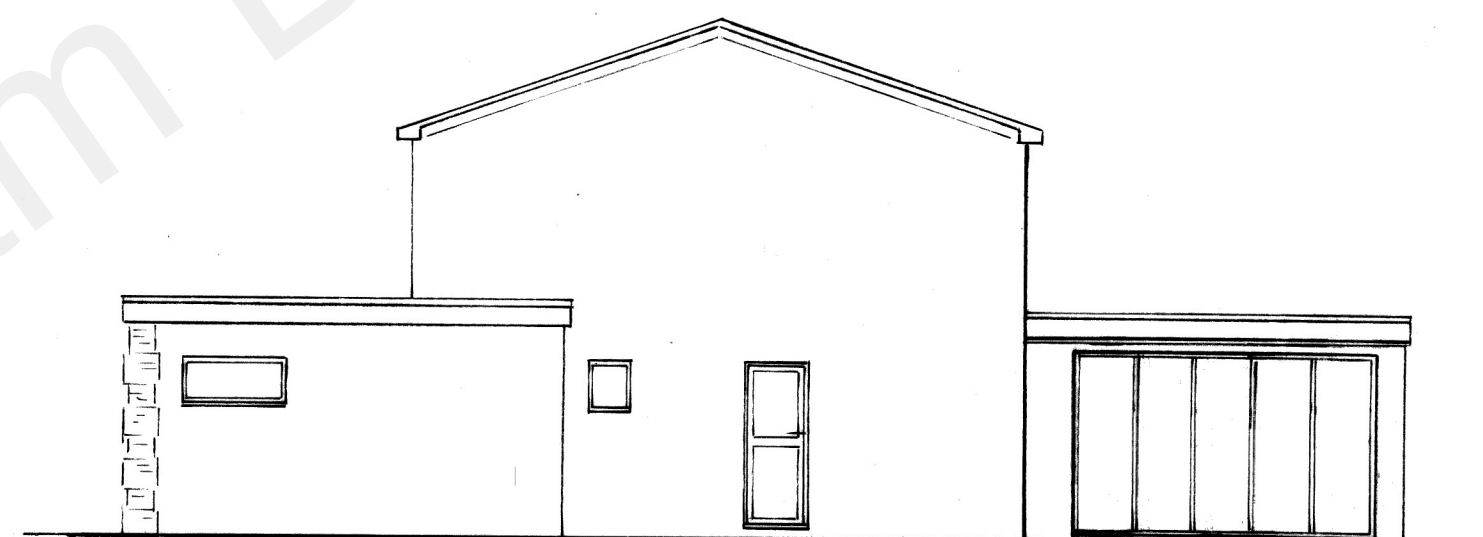


EXISTING FLANK ELEVATION TWO

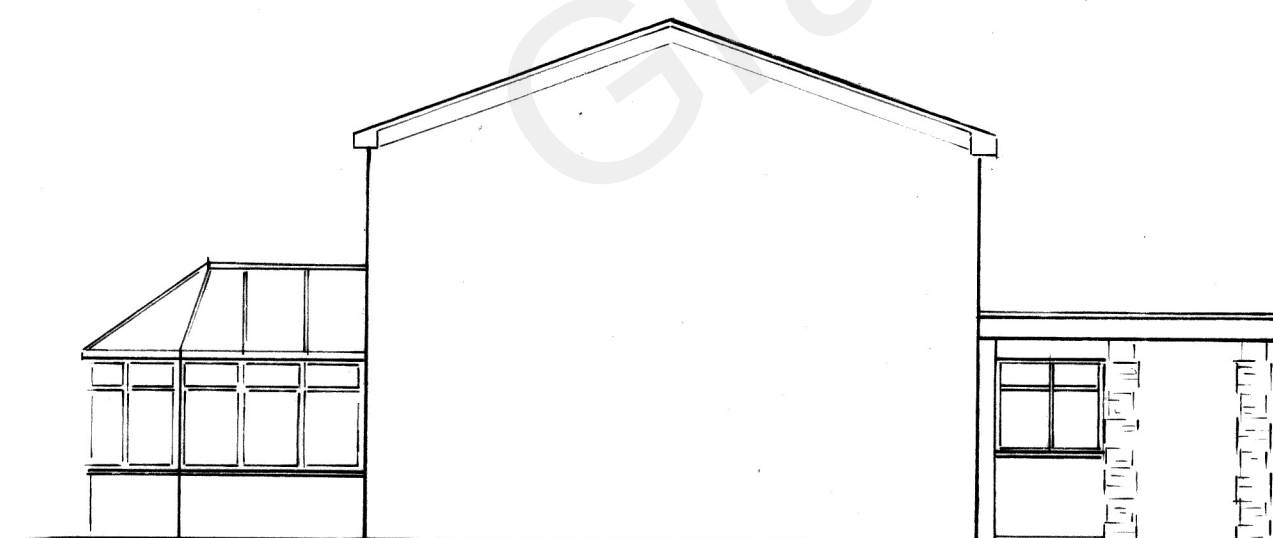

PROPOSED FLANK ELEVATION TWO

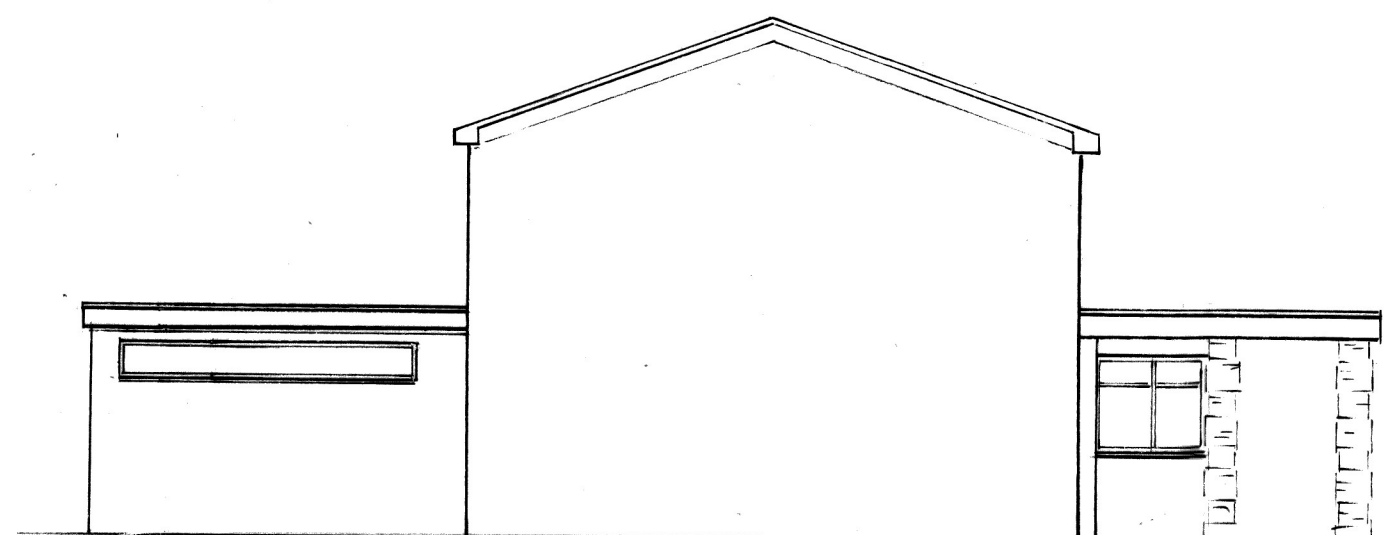

Scale 1:100

 

6 ORCHARD AVENUE, DALL 7NX

EXISTING & PROPOSED ELEVATIONS

DRAWING NO 2 : OPTION ONE ROW C

SCALE 1:100 E A2 -JAN 22 KC