



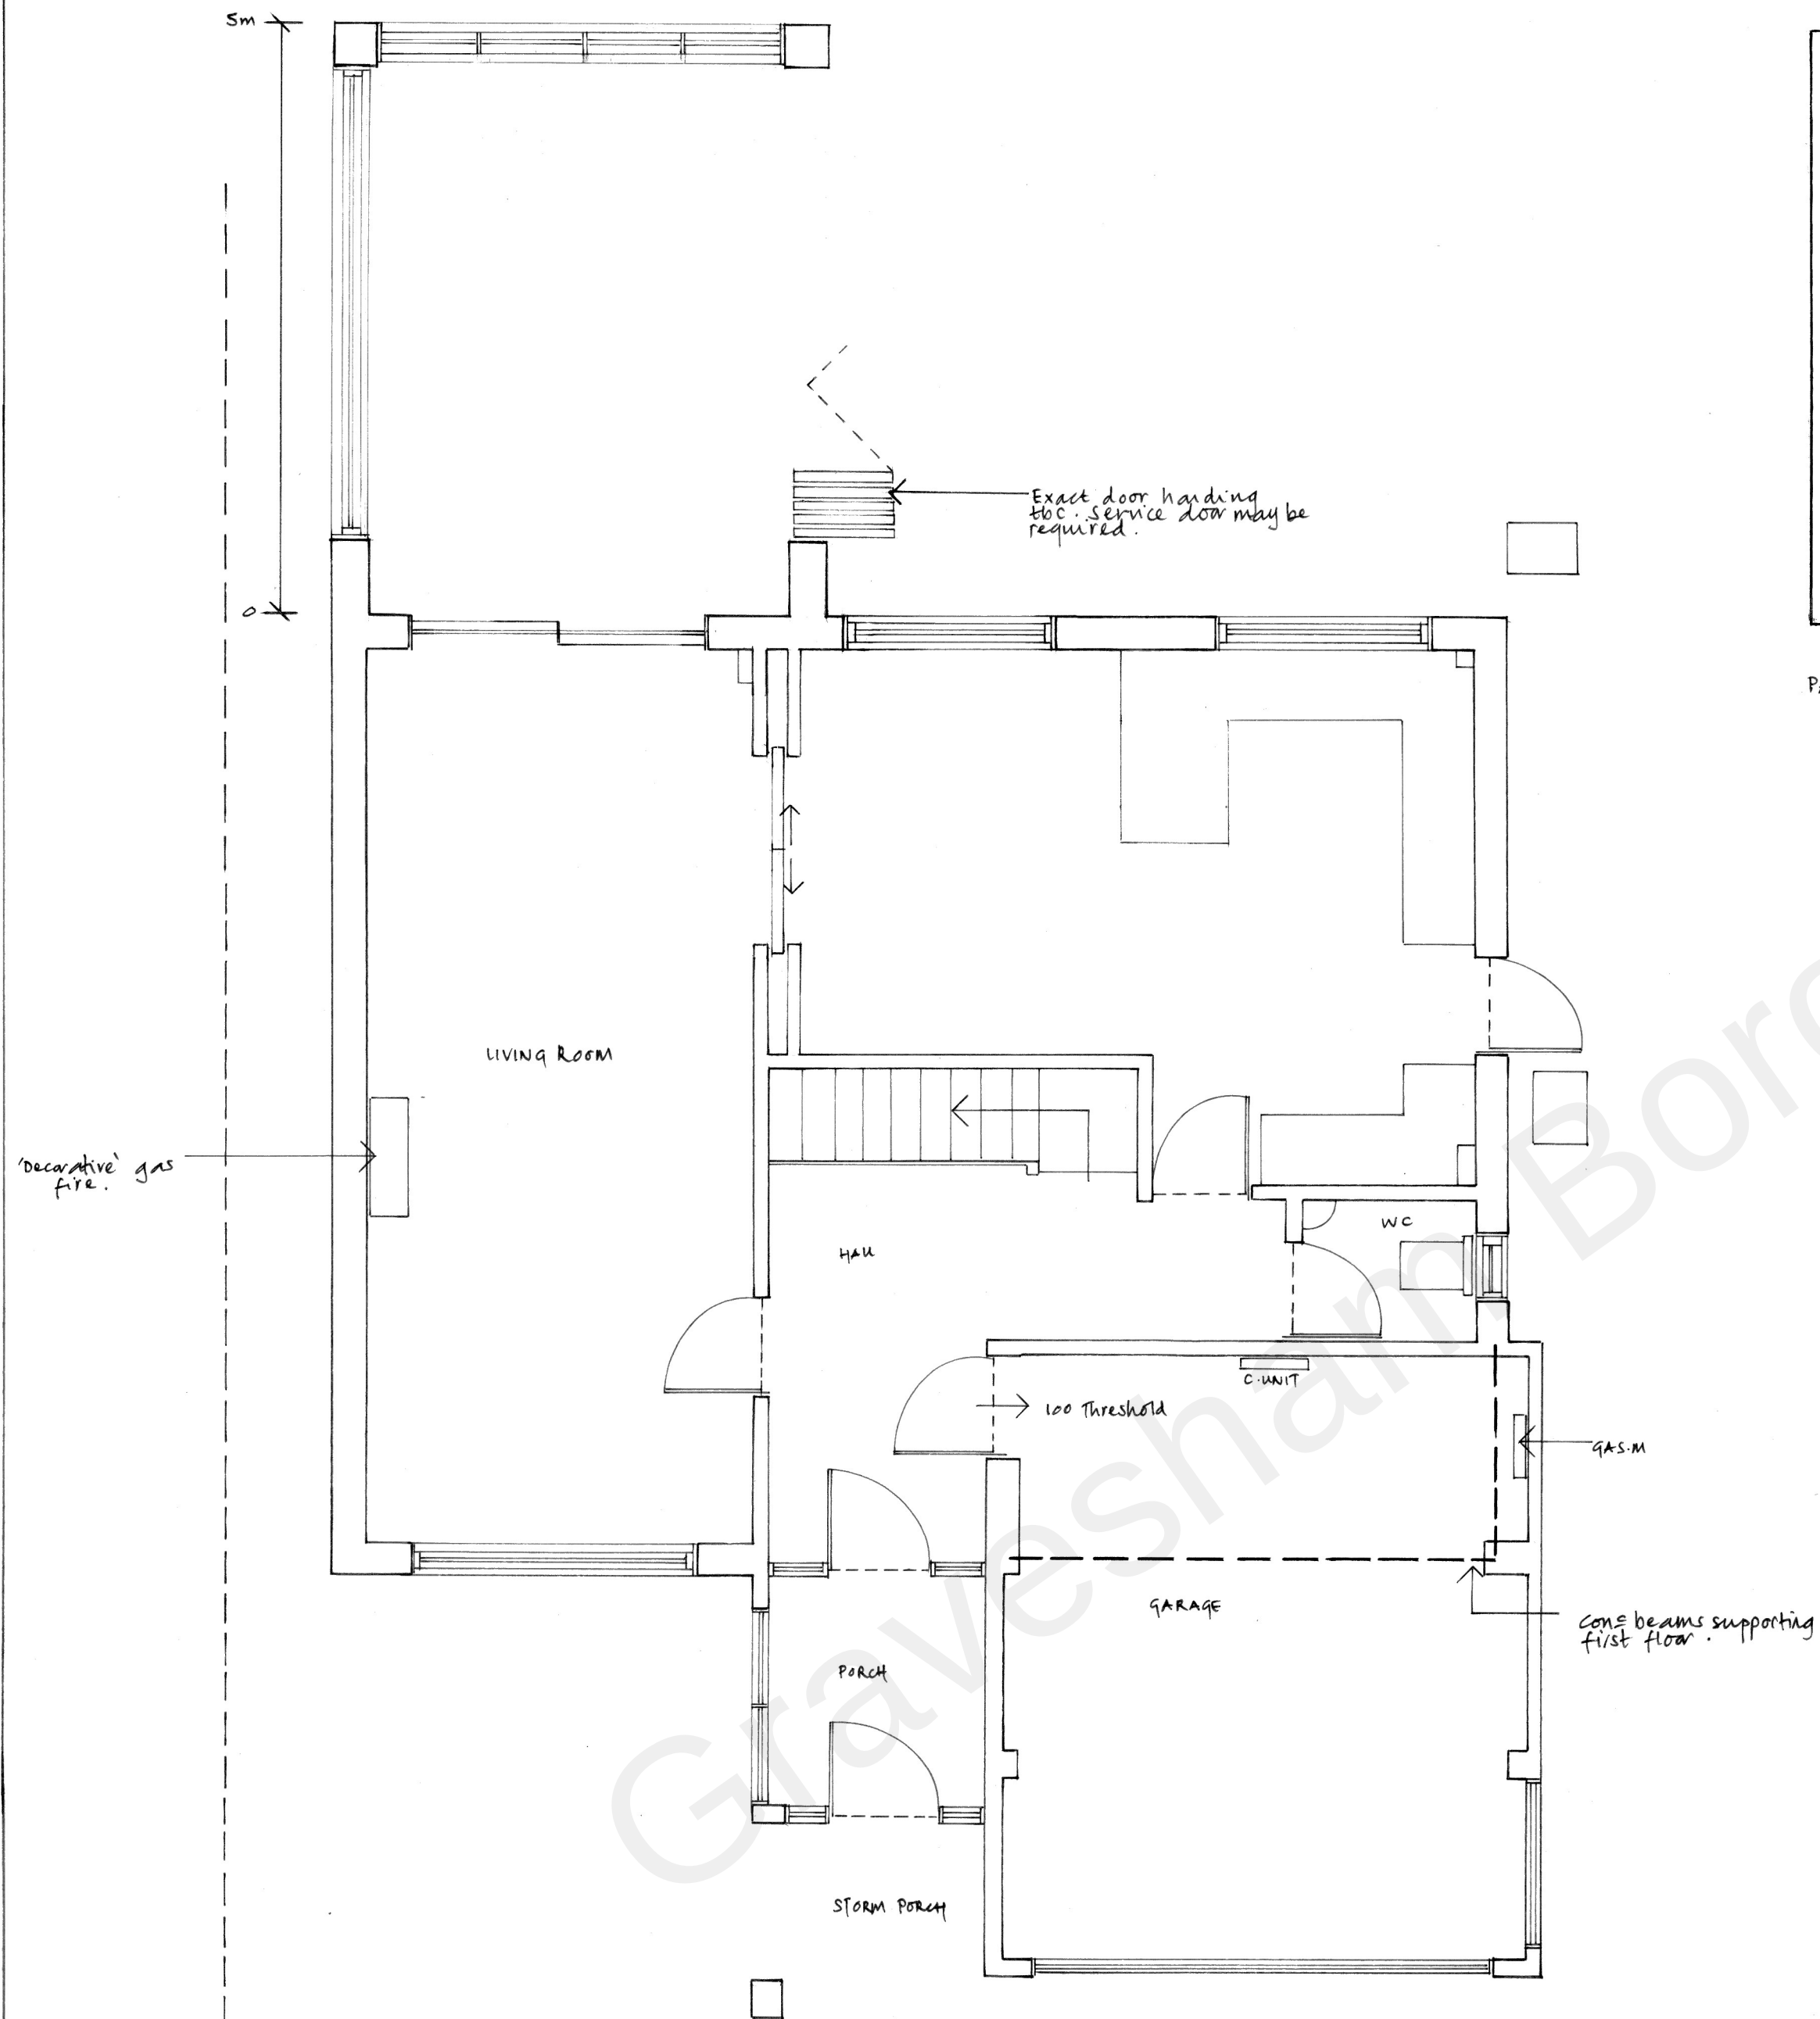

PART ROOF PLAN

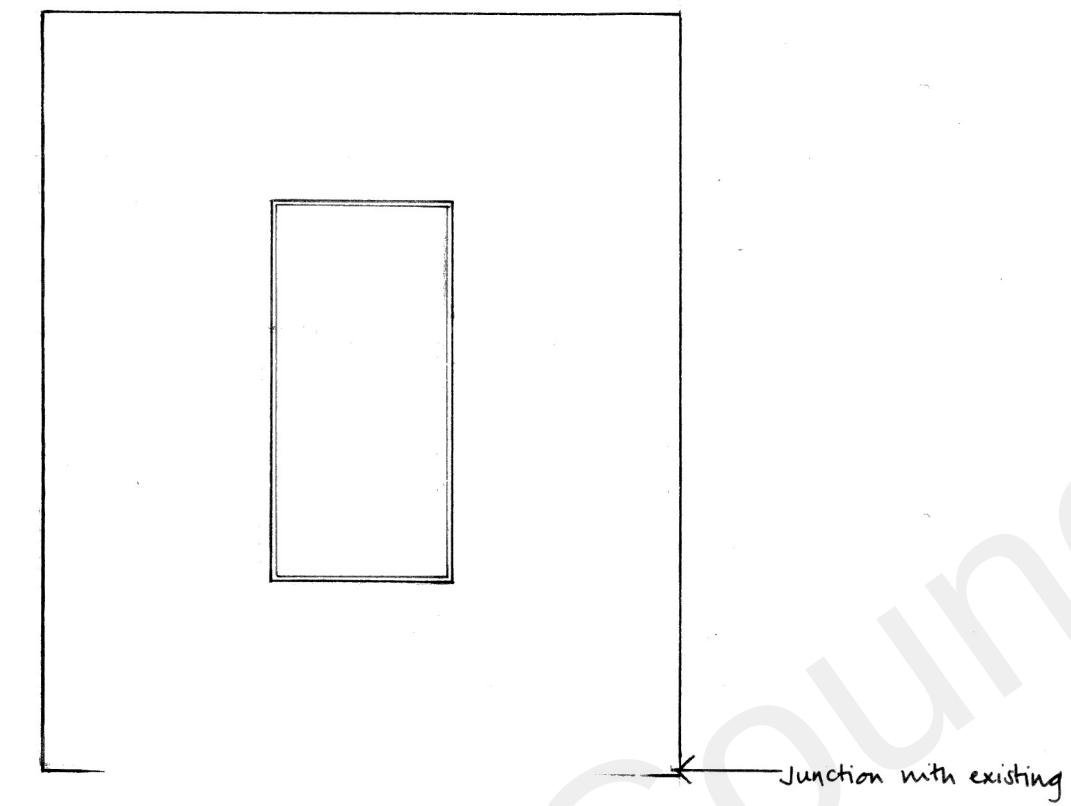

PROPOSED GROUND FLOOR PLAN.

Scale 1:50

0 1 2 3 4

6 ORCHARD AVENUE, DALL

PROPOSED GROUND FLOOR PLAN

DRAWING NO 3: OPTION ONE REV C

SCALE 1:50 @ A2

JAN 22 KC