




EXISTING GROUND FLOOR PLAN

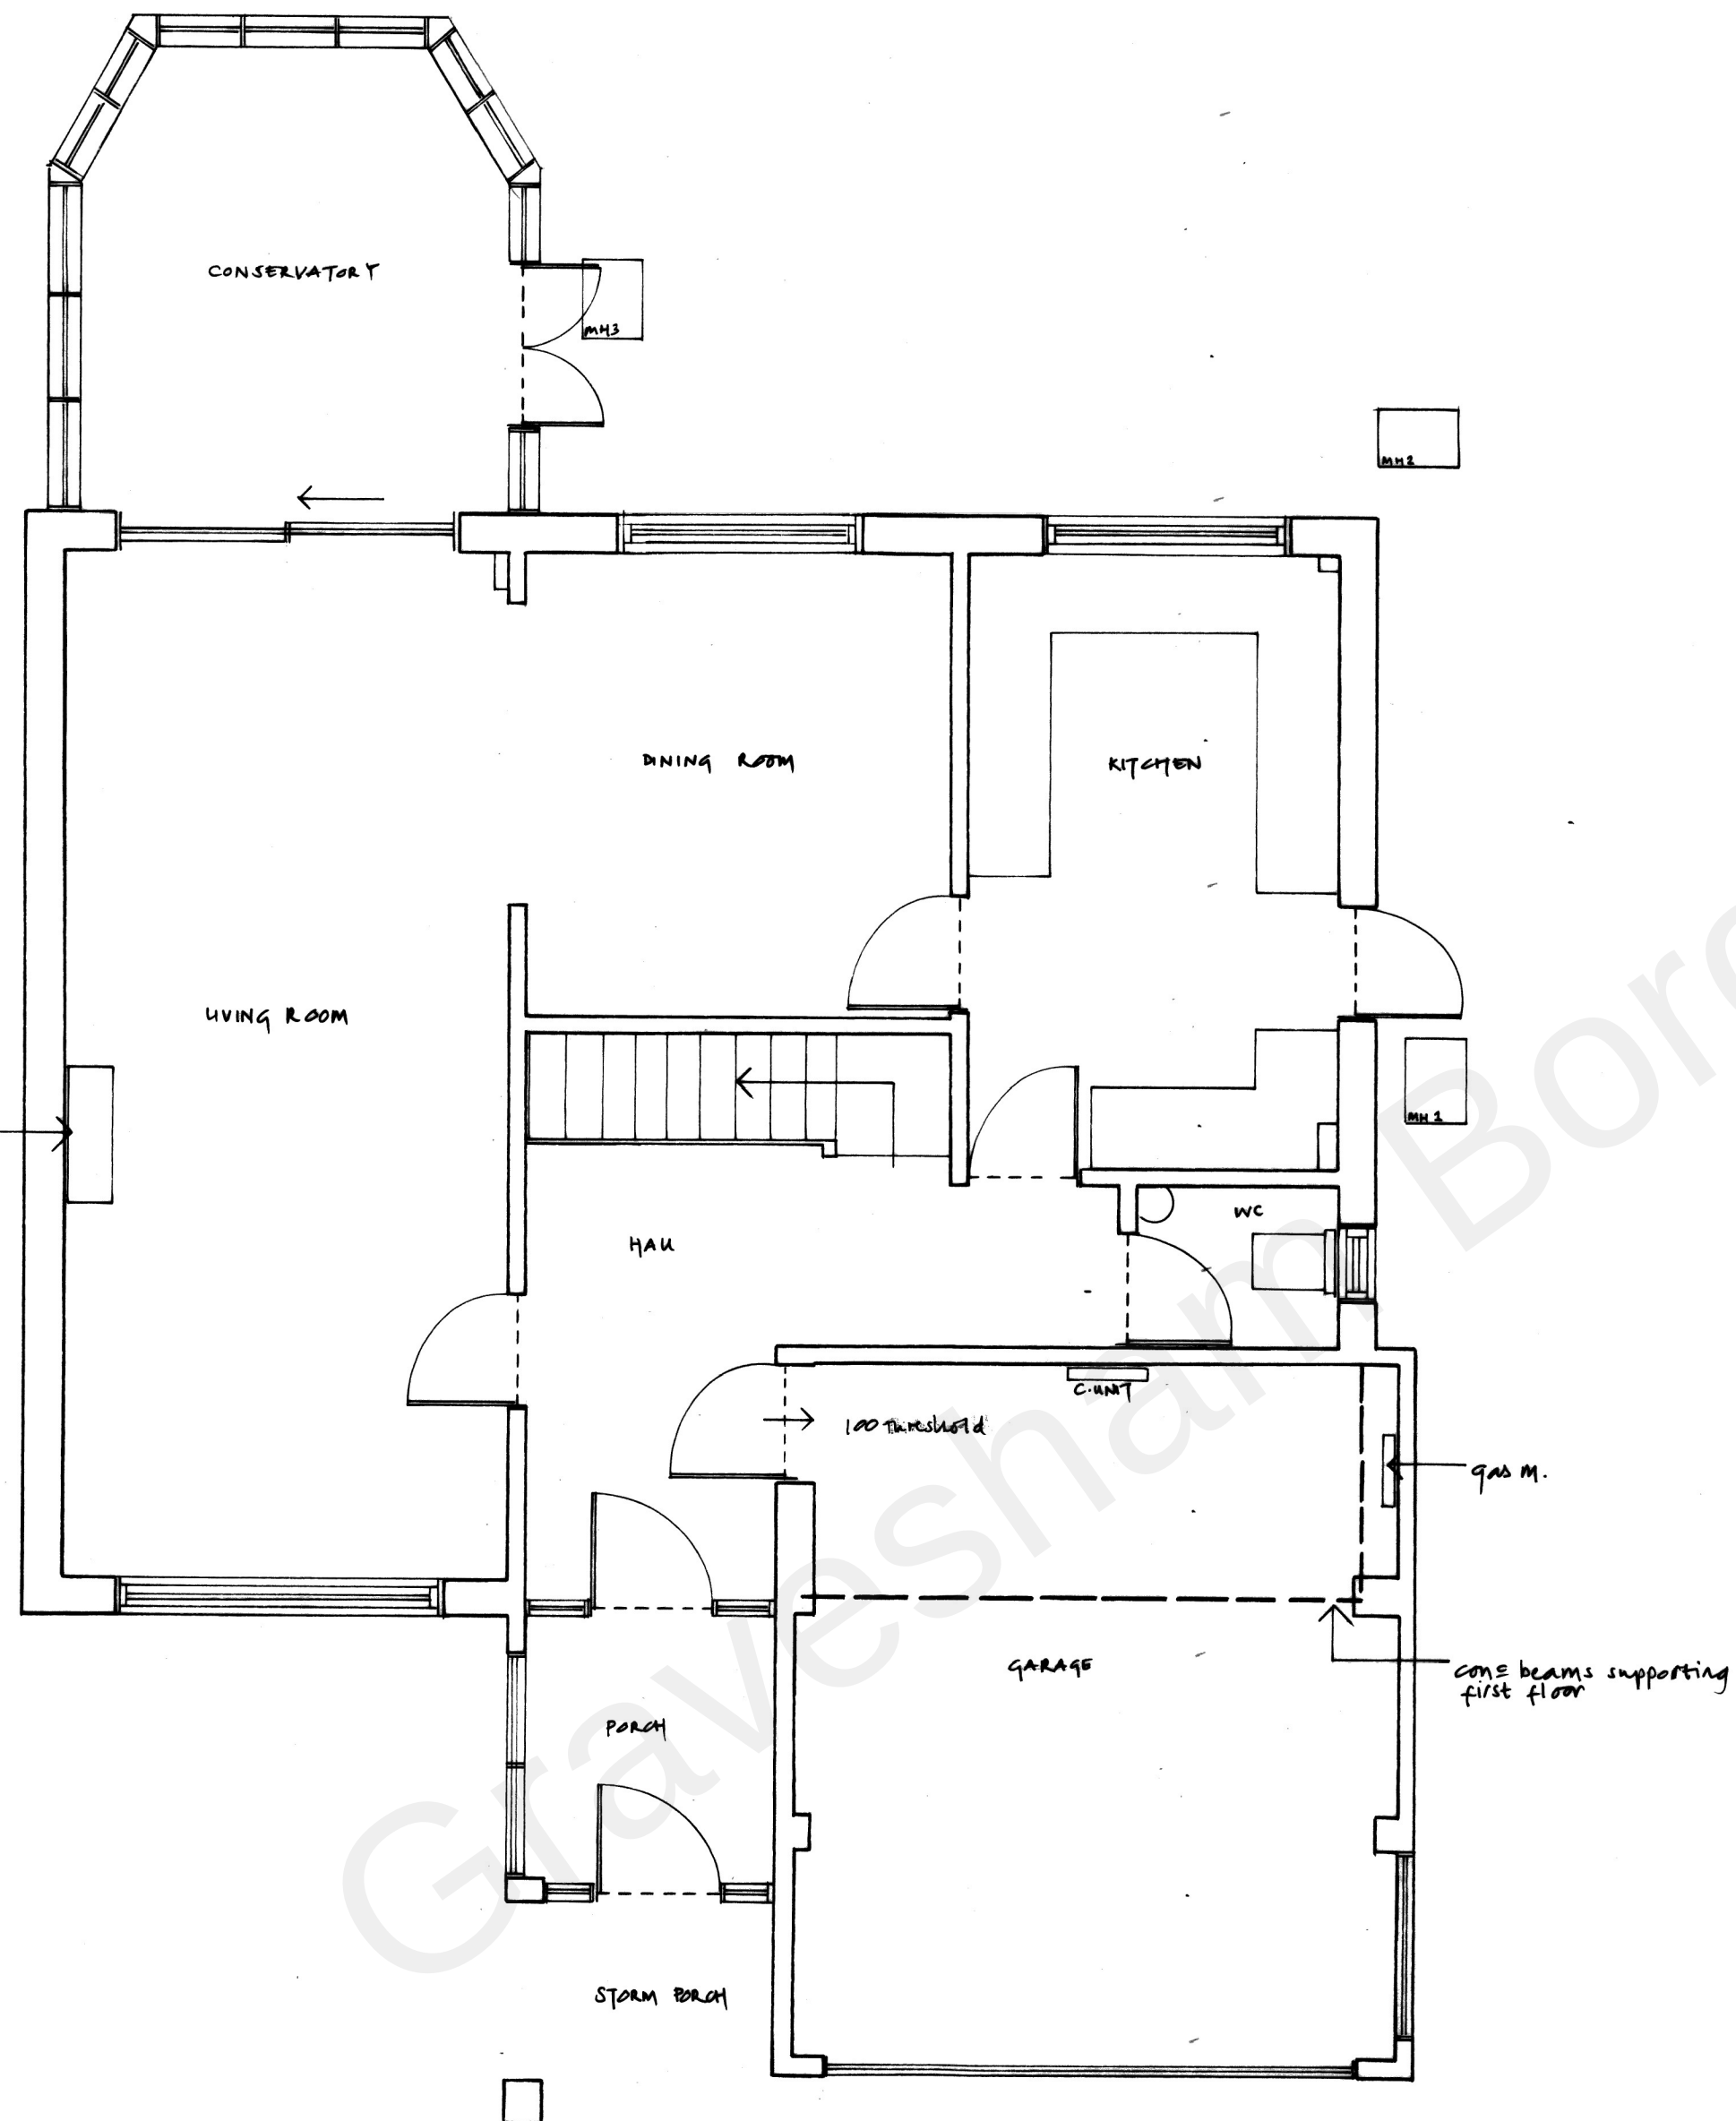

EXISTING FIRST FLOOR PLAN

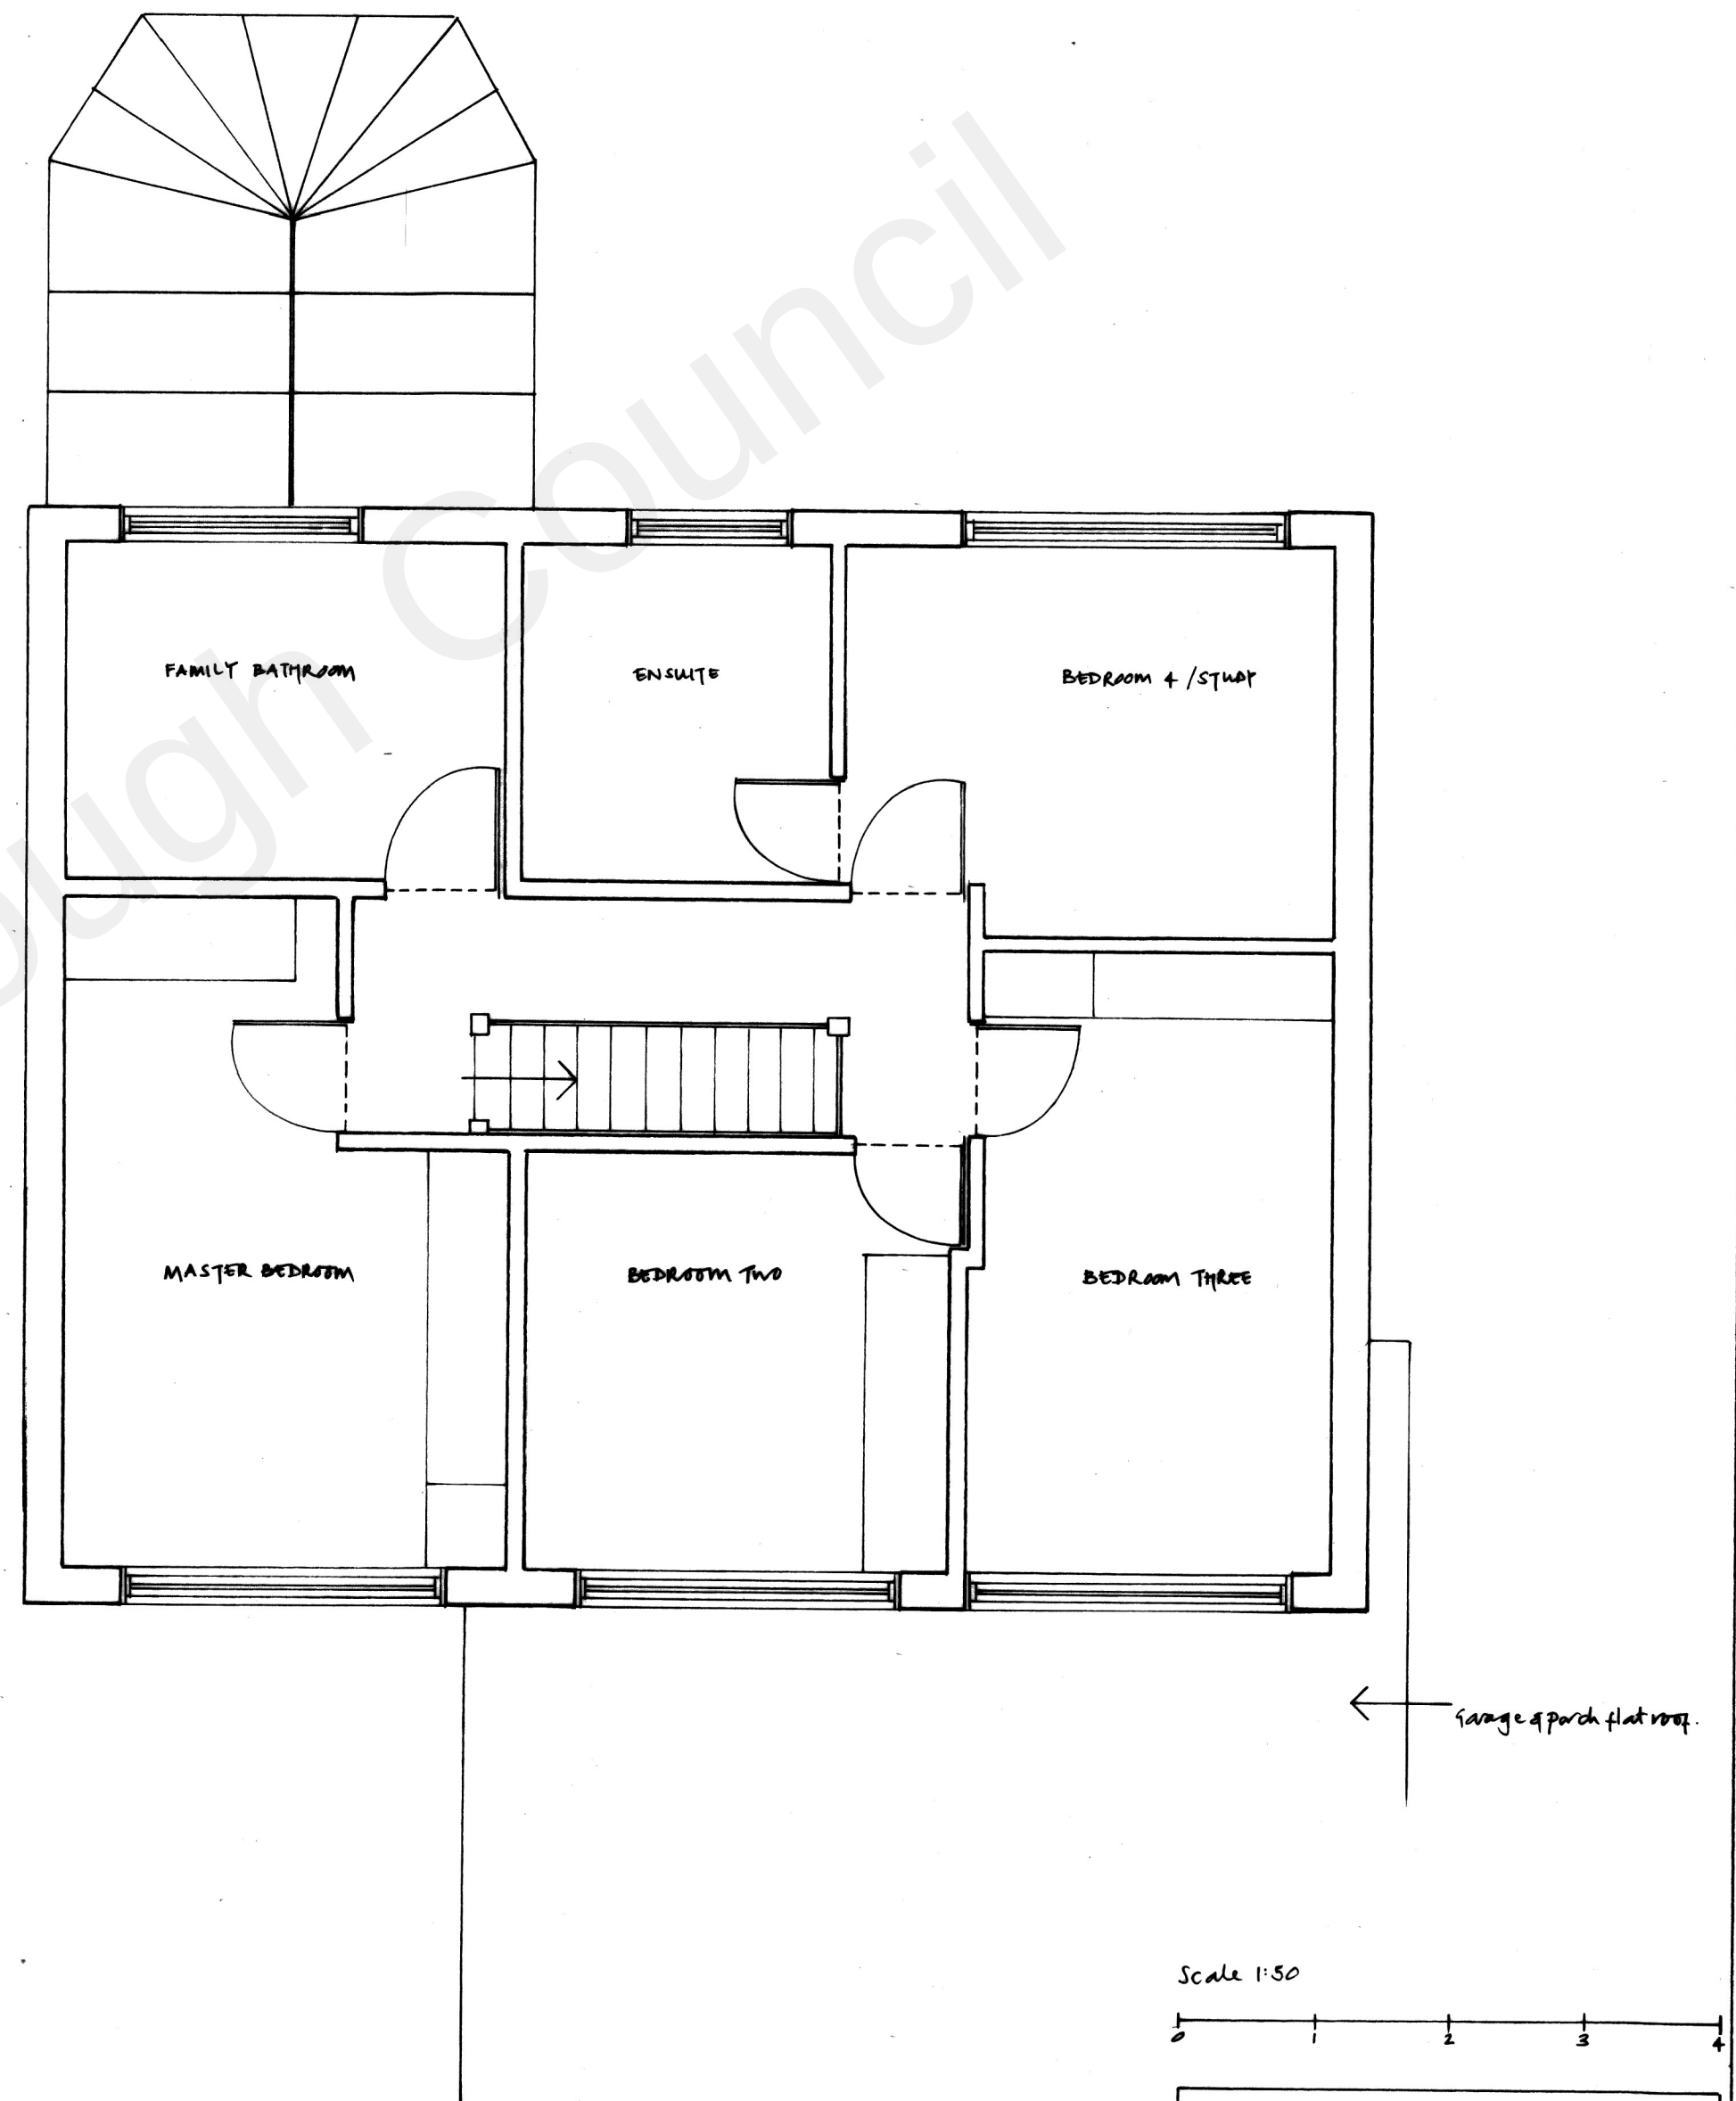

Scale 1:50

 

6 ORCHARD AVENUE, DALL

EXISTING FLOOR PLANS

DRAWING NO 1

SCALE 1:50 e A2

JAN 22 KC