


DO NOT SCALE
These drawings and designs are
the copyright of
SEVENCROFT LTD.



Front Elevation
No. 21 Latona Drive No. 23 Latona Drive

Side Elevation to No. 21 Latona Drive facing Alleyway

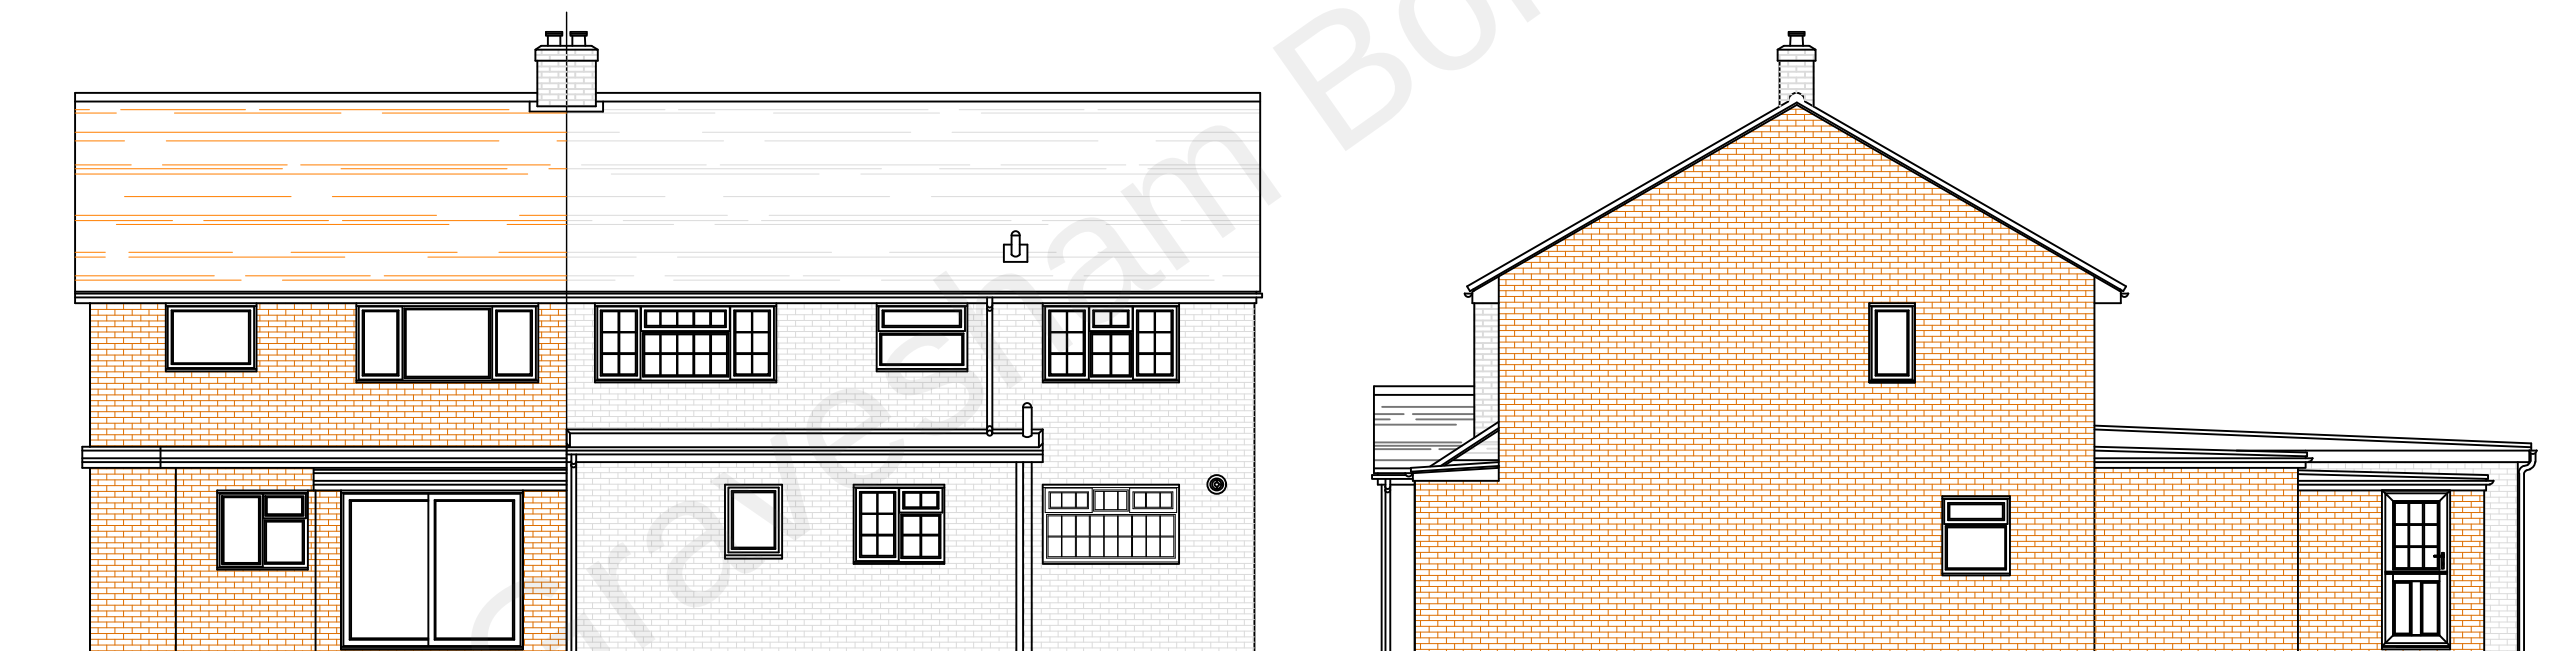

Rear Elevation
No. 23 Latona Drive No. 21 Latona Drive

Side Elevation to 23 Latona Drive

Existing Elevations - Scale 1:100

Proposed First Floor Extension over Existing Ground Floor Extension at 23
Latona Drive, Riverview Park, Gravesend, Kent DA12 4RS

Date July 2021
Drawing No. 2021/43/03@A3

CORPORATE ARCHITECTURE
& DESIGN GROUP



SEVENCROFT LTD.

277 Canterbury Road, Kennington
Ashford, Kent TN24 9QW
Tel : 01233 625553
E-mail : sevincroft@hotmail.co.uk