




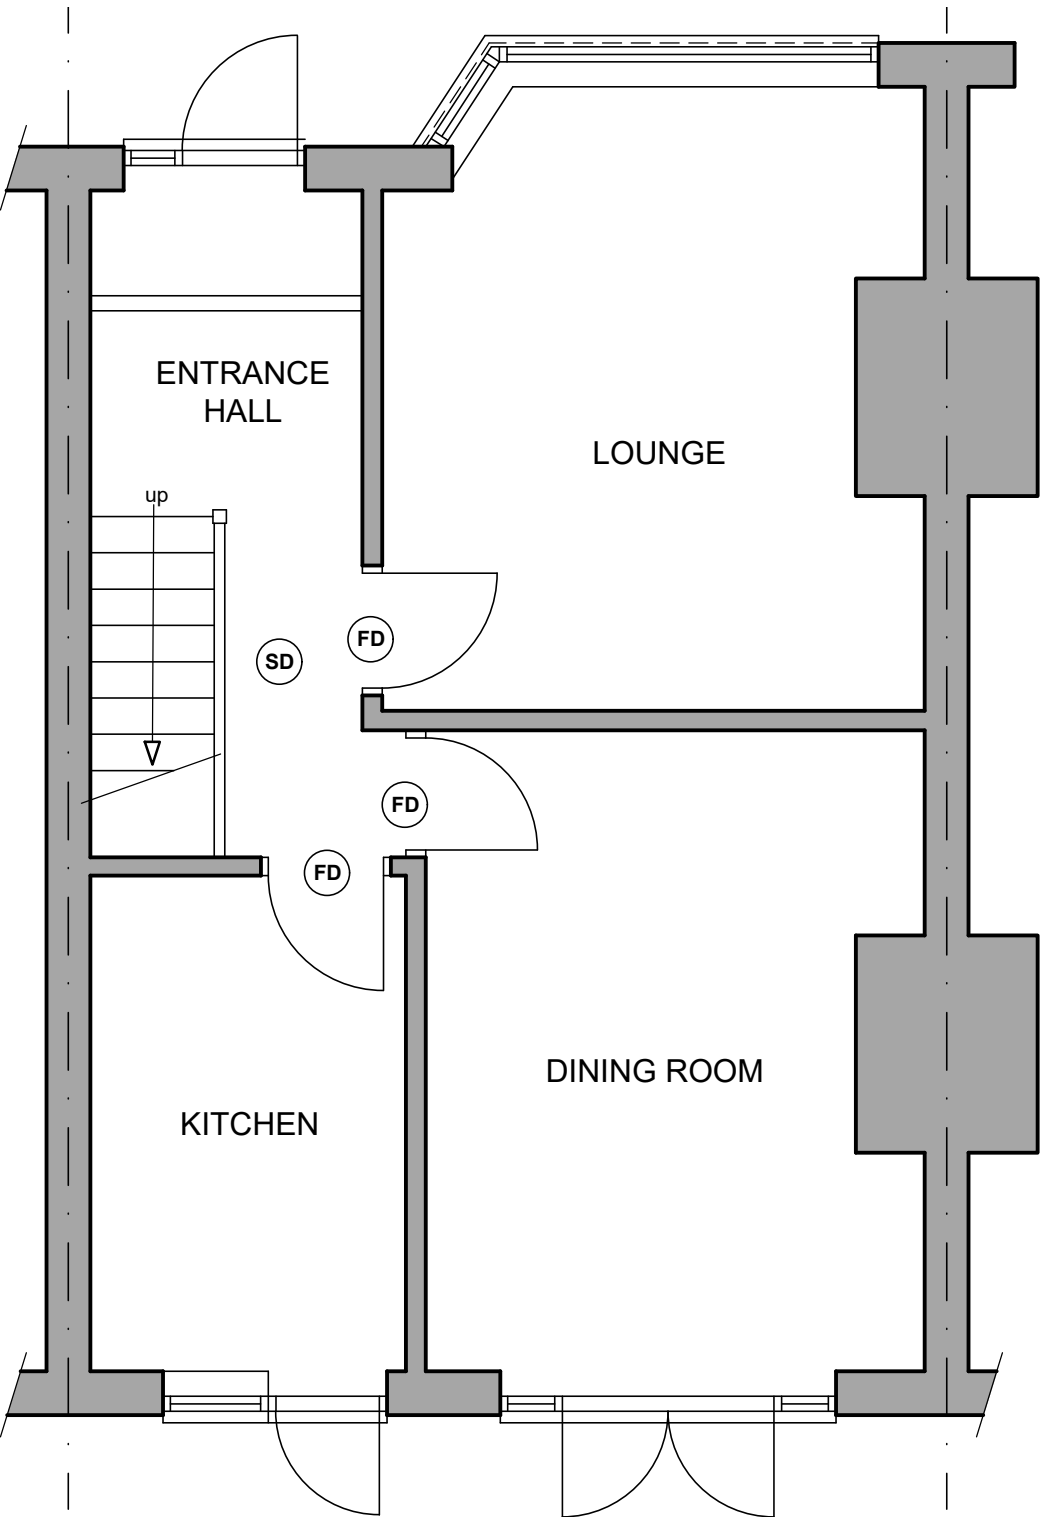

GROUND FLOOR PLAN
(1:50)

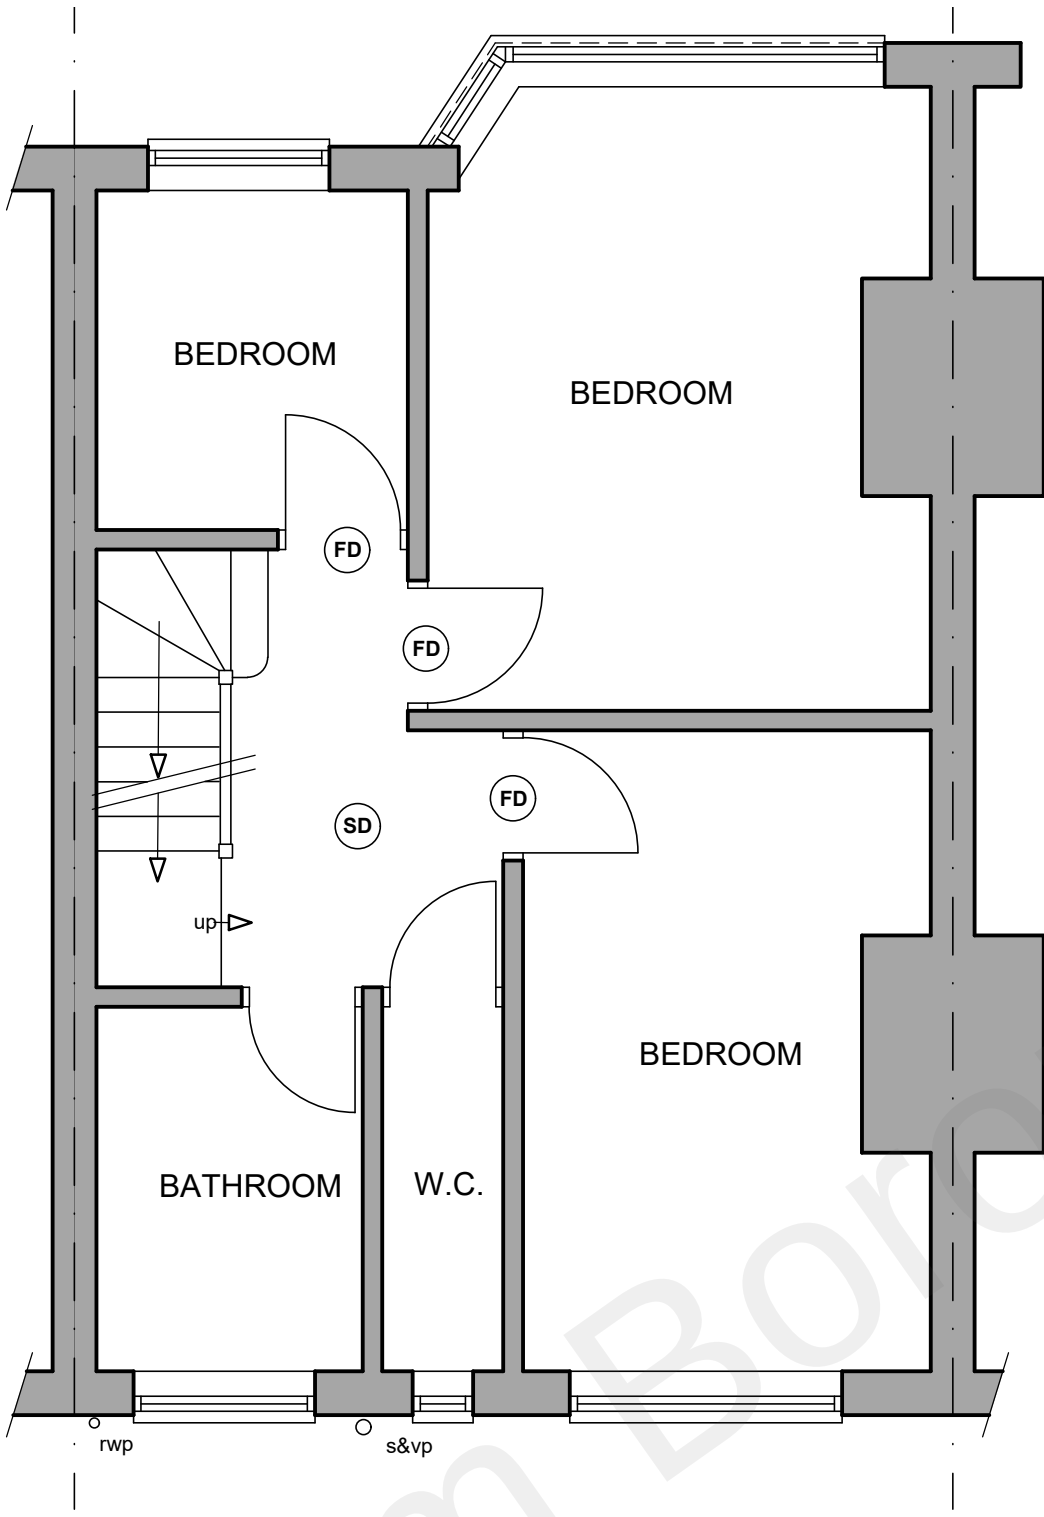

FIRST FLOOR PLAN
(1:50)

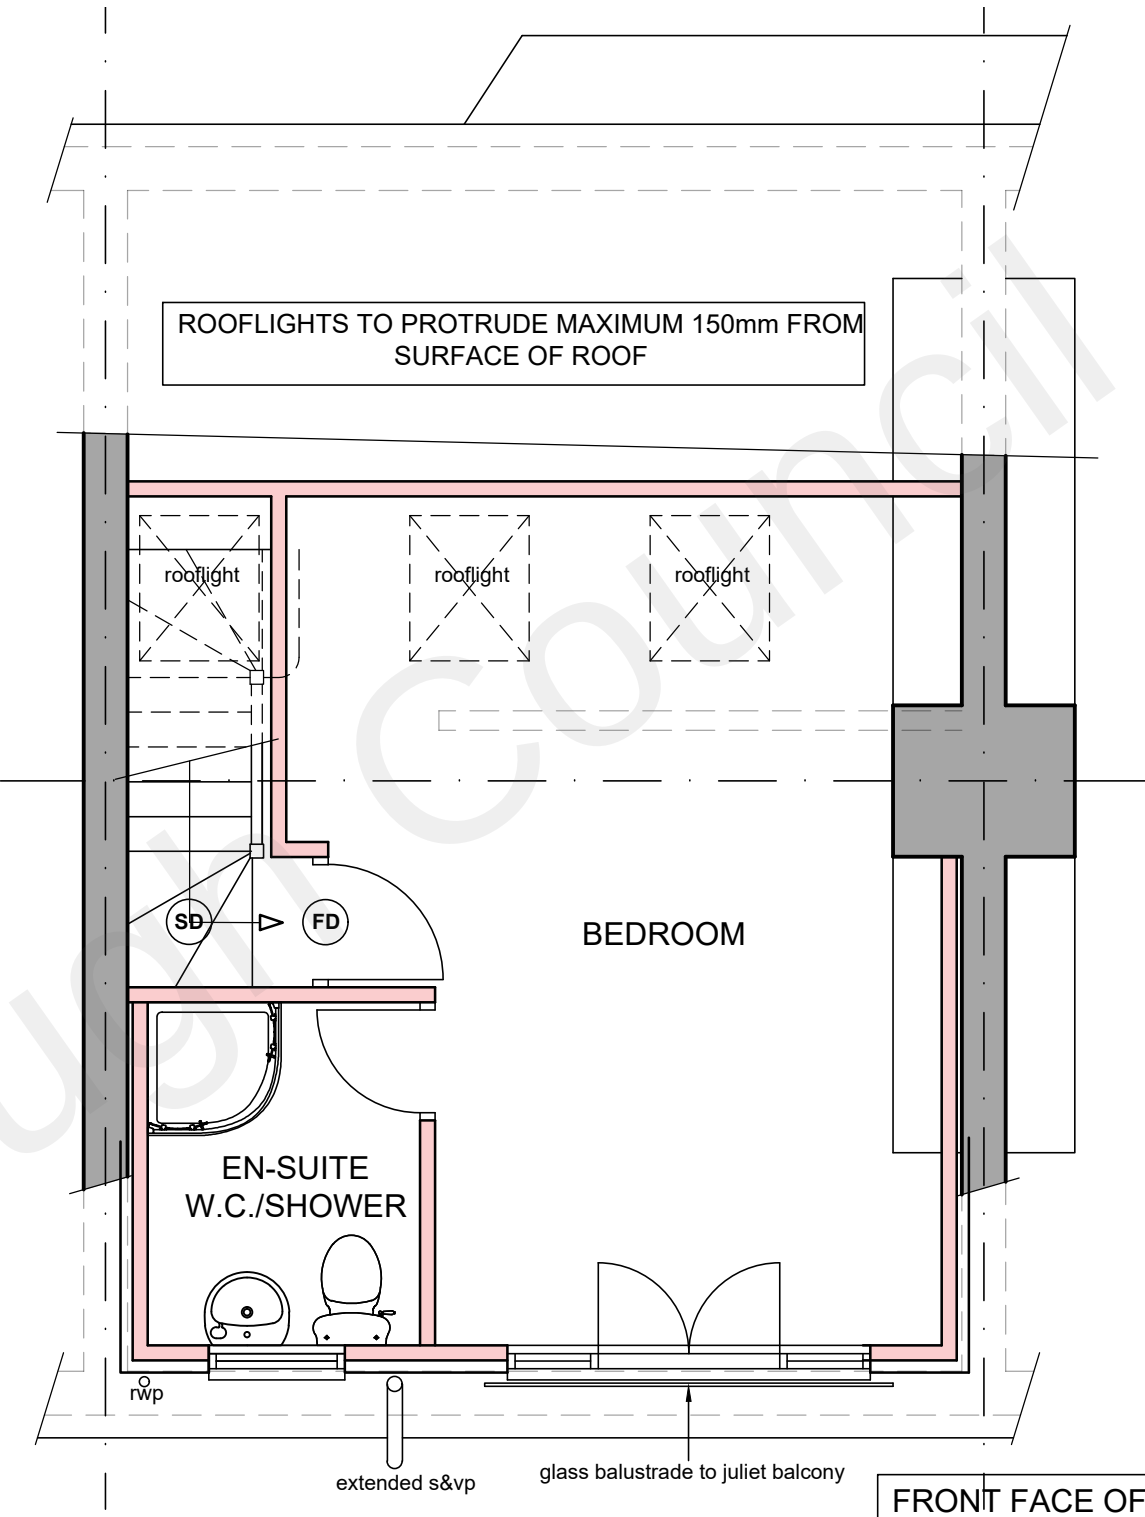

SECOND FLOOR PLAN
(1:50)

- LEGEND
- (SD) Mains operated, interlinked smoke detectors installed to BS5839
 - (FD) FD20 fire rated door

FRONT FACE OF DORMERS TO BE MINIMUM 200mm FROM FACE OF EXISTING WALL


ROOFLIGHTS TO PROTRUDE MAXIMUM 150mm FROM SURFACE OF ROOF

MATERIALS


FLAT ROOF
SINGLE PLY MEMBRANE OR FELT TO FLAT ROOF

DORMER CHEEKS
TILE HANGING TO MATCH EXISTING


WINDOWS
WHITE uPVC TO MATCH EXISTING

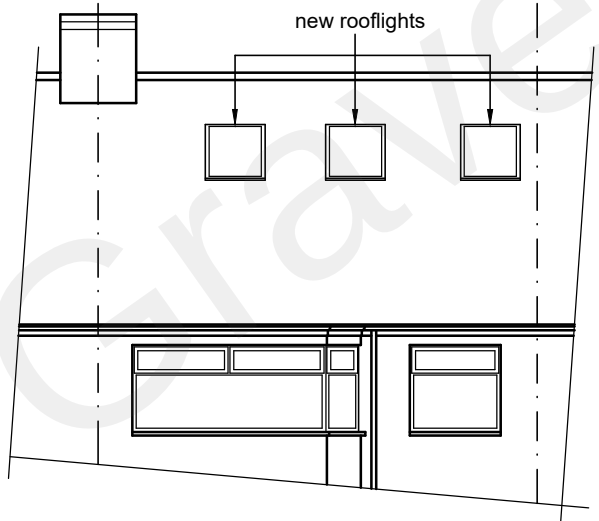


PART FRONT ELEVATION
(1:100)

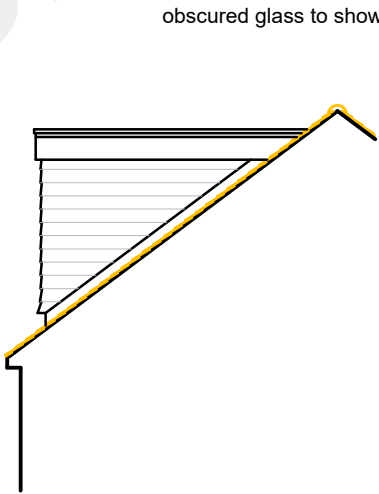


PART SIDE ELEVATION
(1:100)

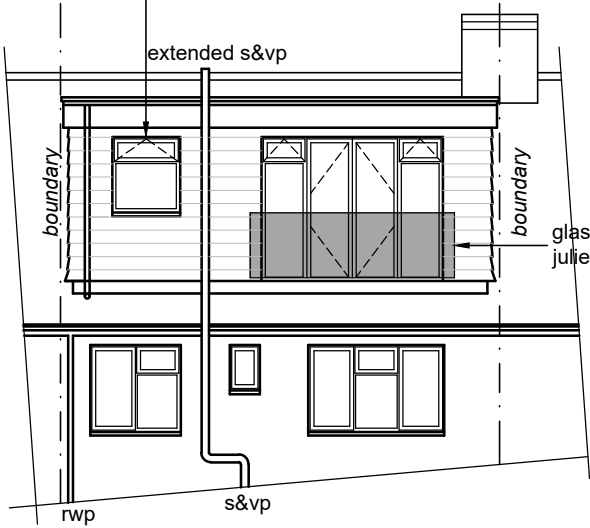


PART REAR ELEVATION
(1:100)

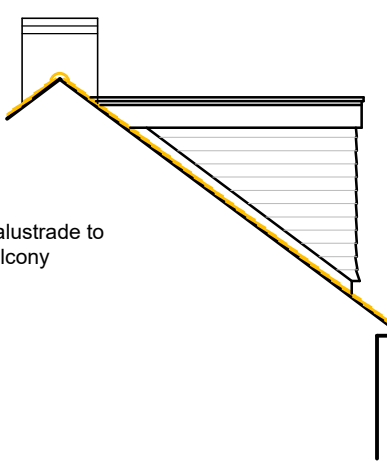

PART SIDE ELEVATION
(1:100)

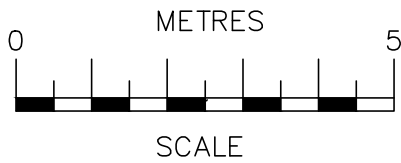

SCALE BAR @ 1:100

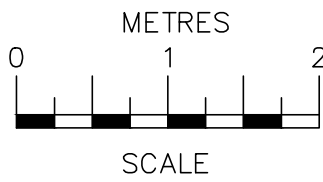

SCALE BAR @ 1:50

12/10/21	A	Front elevation added
Date	No	Revision
Penfold Project Services Epmarket, Wrotham Road, Meopham, Kent, DA13 0JH Telephone: 01474 816690 e-mail: apenfold448@btinternet.com		
Job Title:	26 THOMAS DRIVE GRAVESEND KENT DA12 5PZ	
Dwg Title:	PLANS & ELEVATIONS AS PROPOSED	
Scale:	1:50 & 1:100 @ A2	
Dwg No.:	02A	
Date:	October 2021	