

Ms Sophie Dickson
31 Waterton Avenue
Gravesend
DA12 2PY

Site Plan




For Planning
Sheet 3 of 4

These Drawings are to be used as a guide, measurements should be made on site, and specialists should be consulted where necessary.

Do not work from reduced scale drawings. Please refer to scale and sheet size as indicated. DO NOT SCALE.

Scale 1:200@A3

This drawing is produced by
Alexandra Horsman

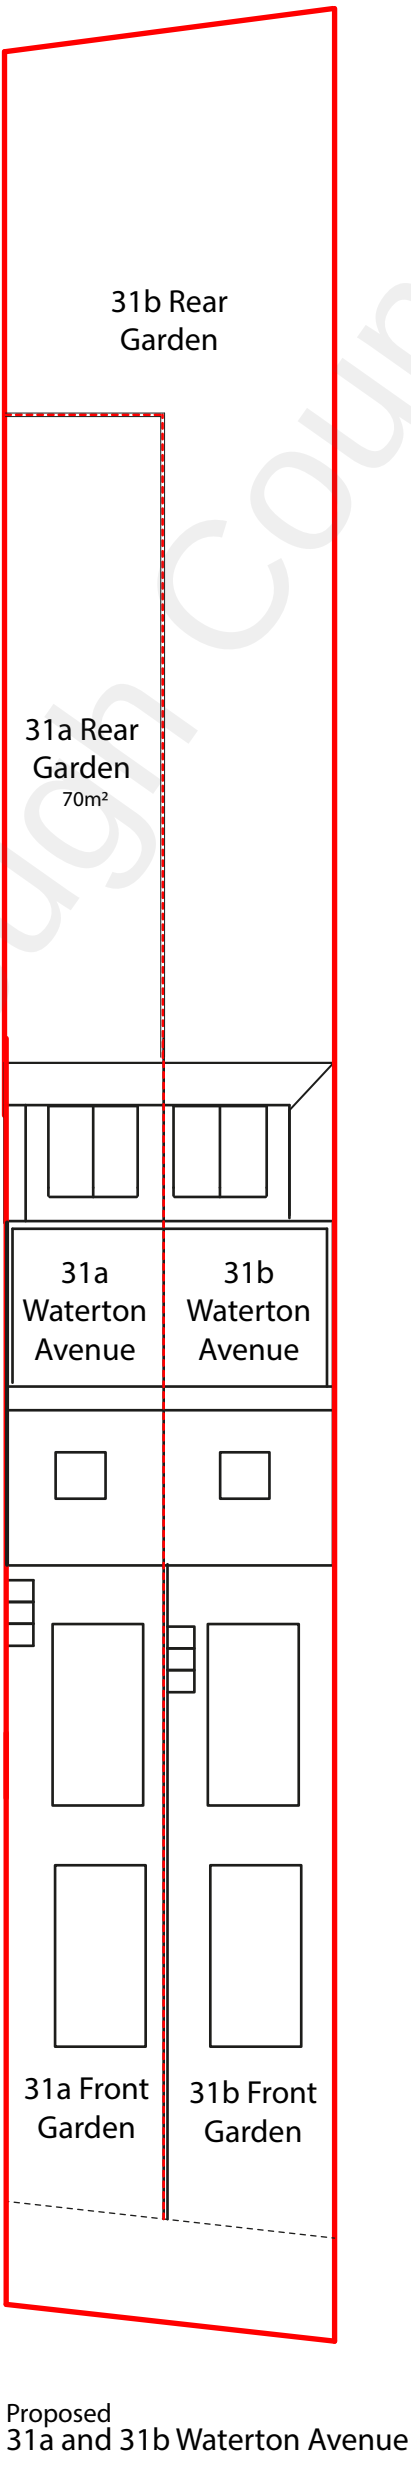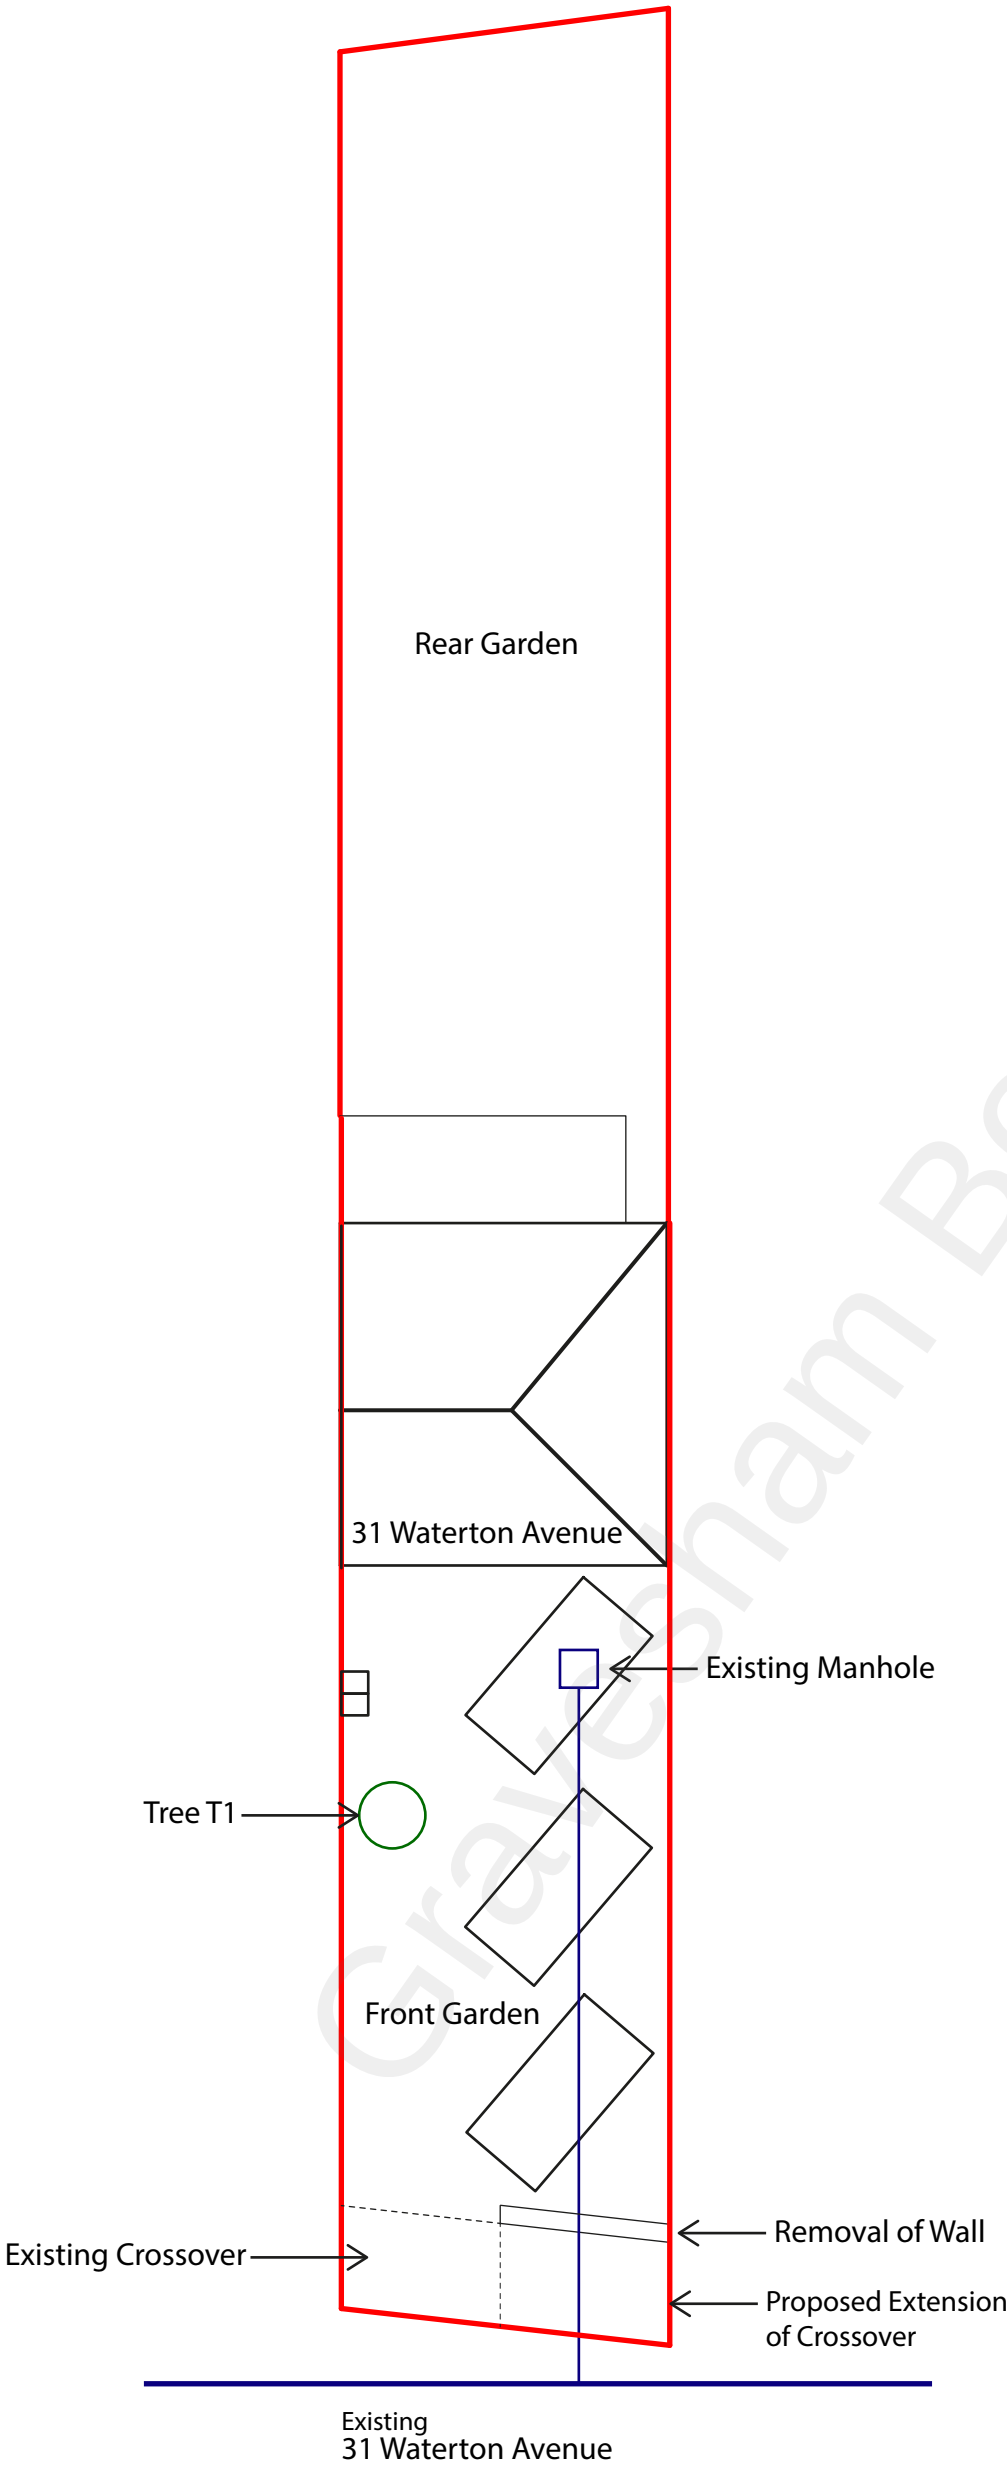 

P02 04.10.21
Updated to incorporate planners
comments
P01 25.03.21
Initial Issue