






3 Existing Front Elevation
1 : 100

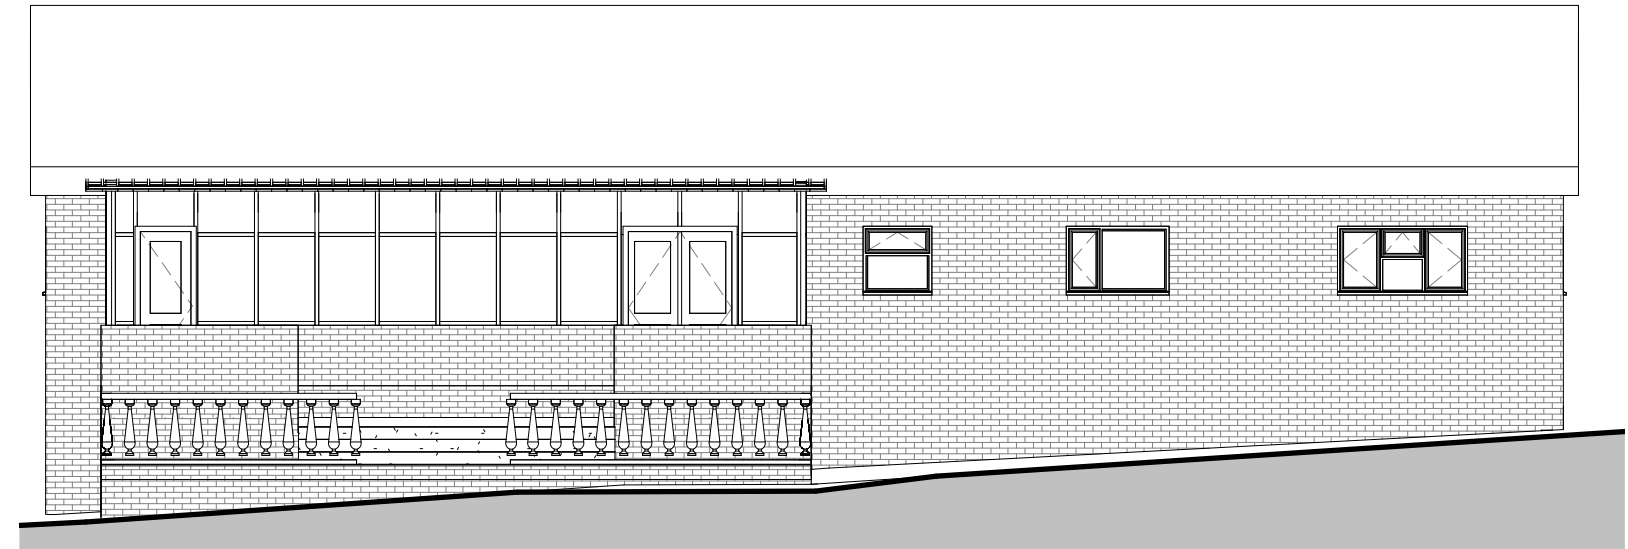

2 Existing Rear Elevation
1 : 100

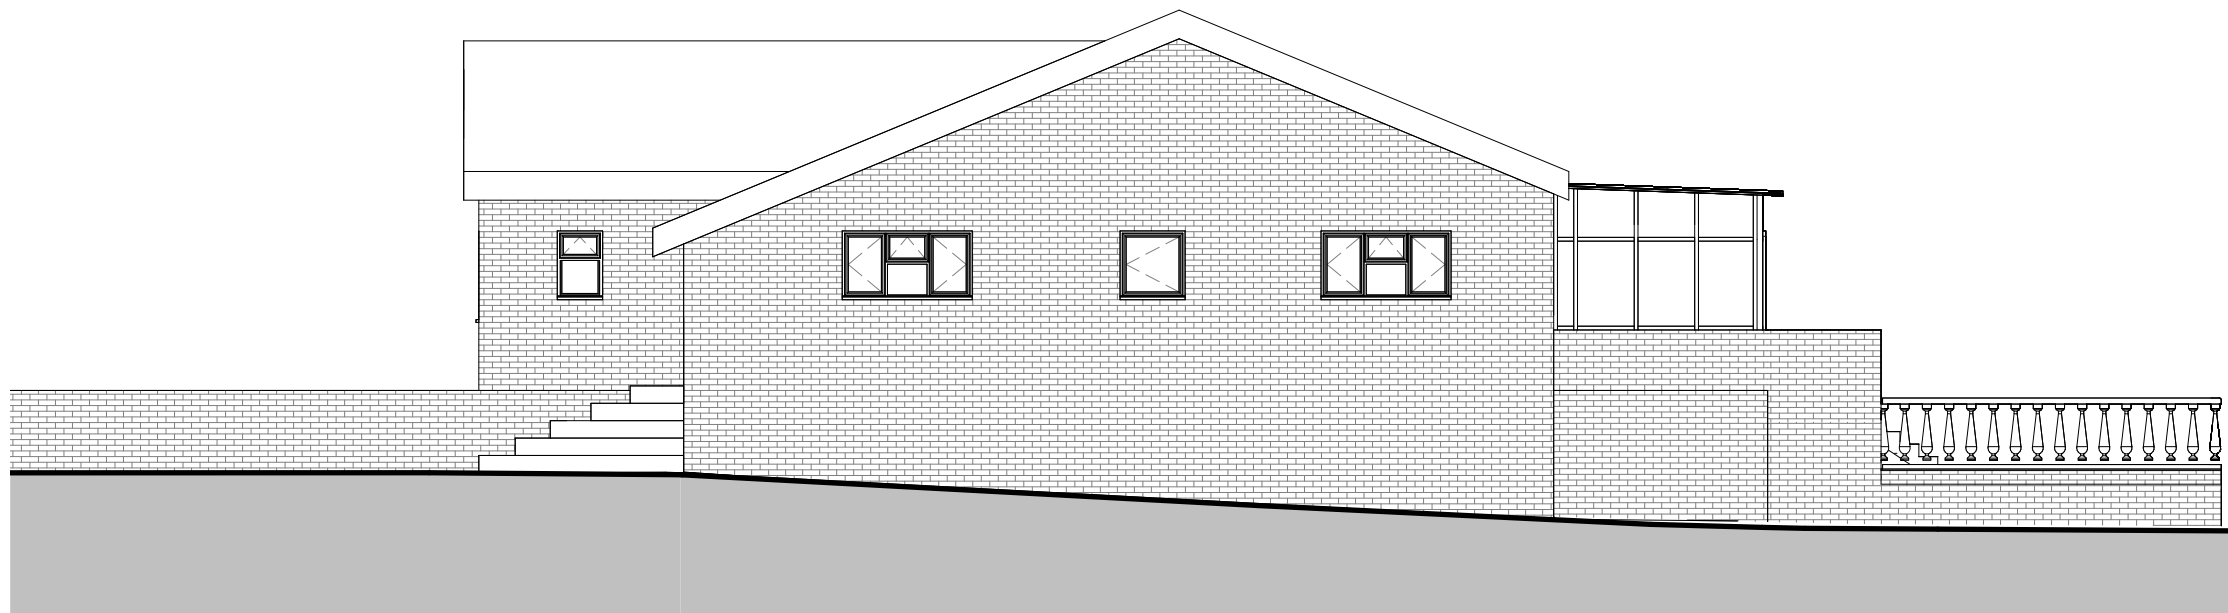

1 Existing East Elevation
1 : 100

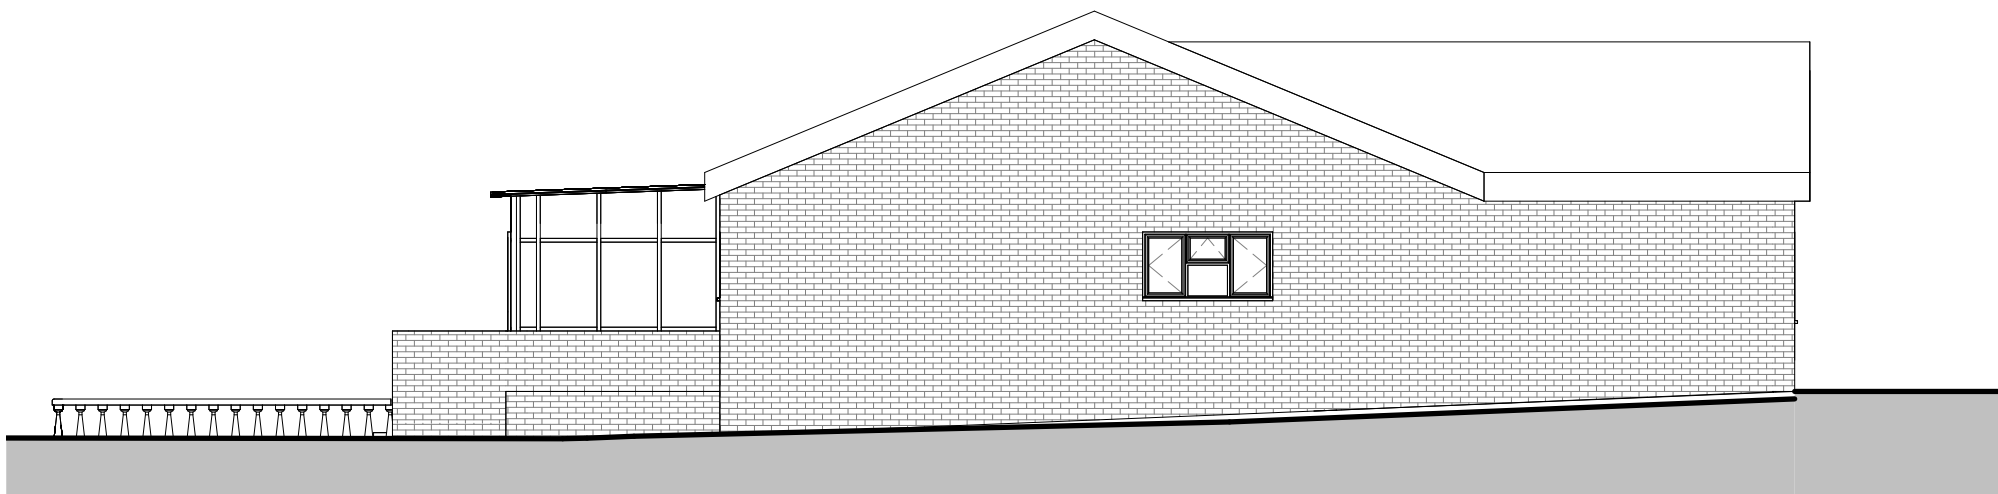

4 Existing West Elevation
1 : 100

1. All dimensions are in millimeters unless noted otherwise.
2. All dimensions and levels are approximate and are to be checked and verified onsite prior to commencement of construction and fabrication
3. Contractor to assume design responsibility under CDM2015.
4. Note, all structural information noted should be checked against detailed structural engineers information / calculation sheets.

No.	Description	Date

PROJECT
Bluebells, Willow Walk,
Meopham, Kent.

TITLE
Existing GA Elevations

CLIENT
Mr M. Cantwell

SCALE (@A2) 1 : 100	DATE 25/03/2024
DRAWING NUMBER BB-003	REV P01

