


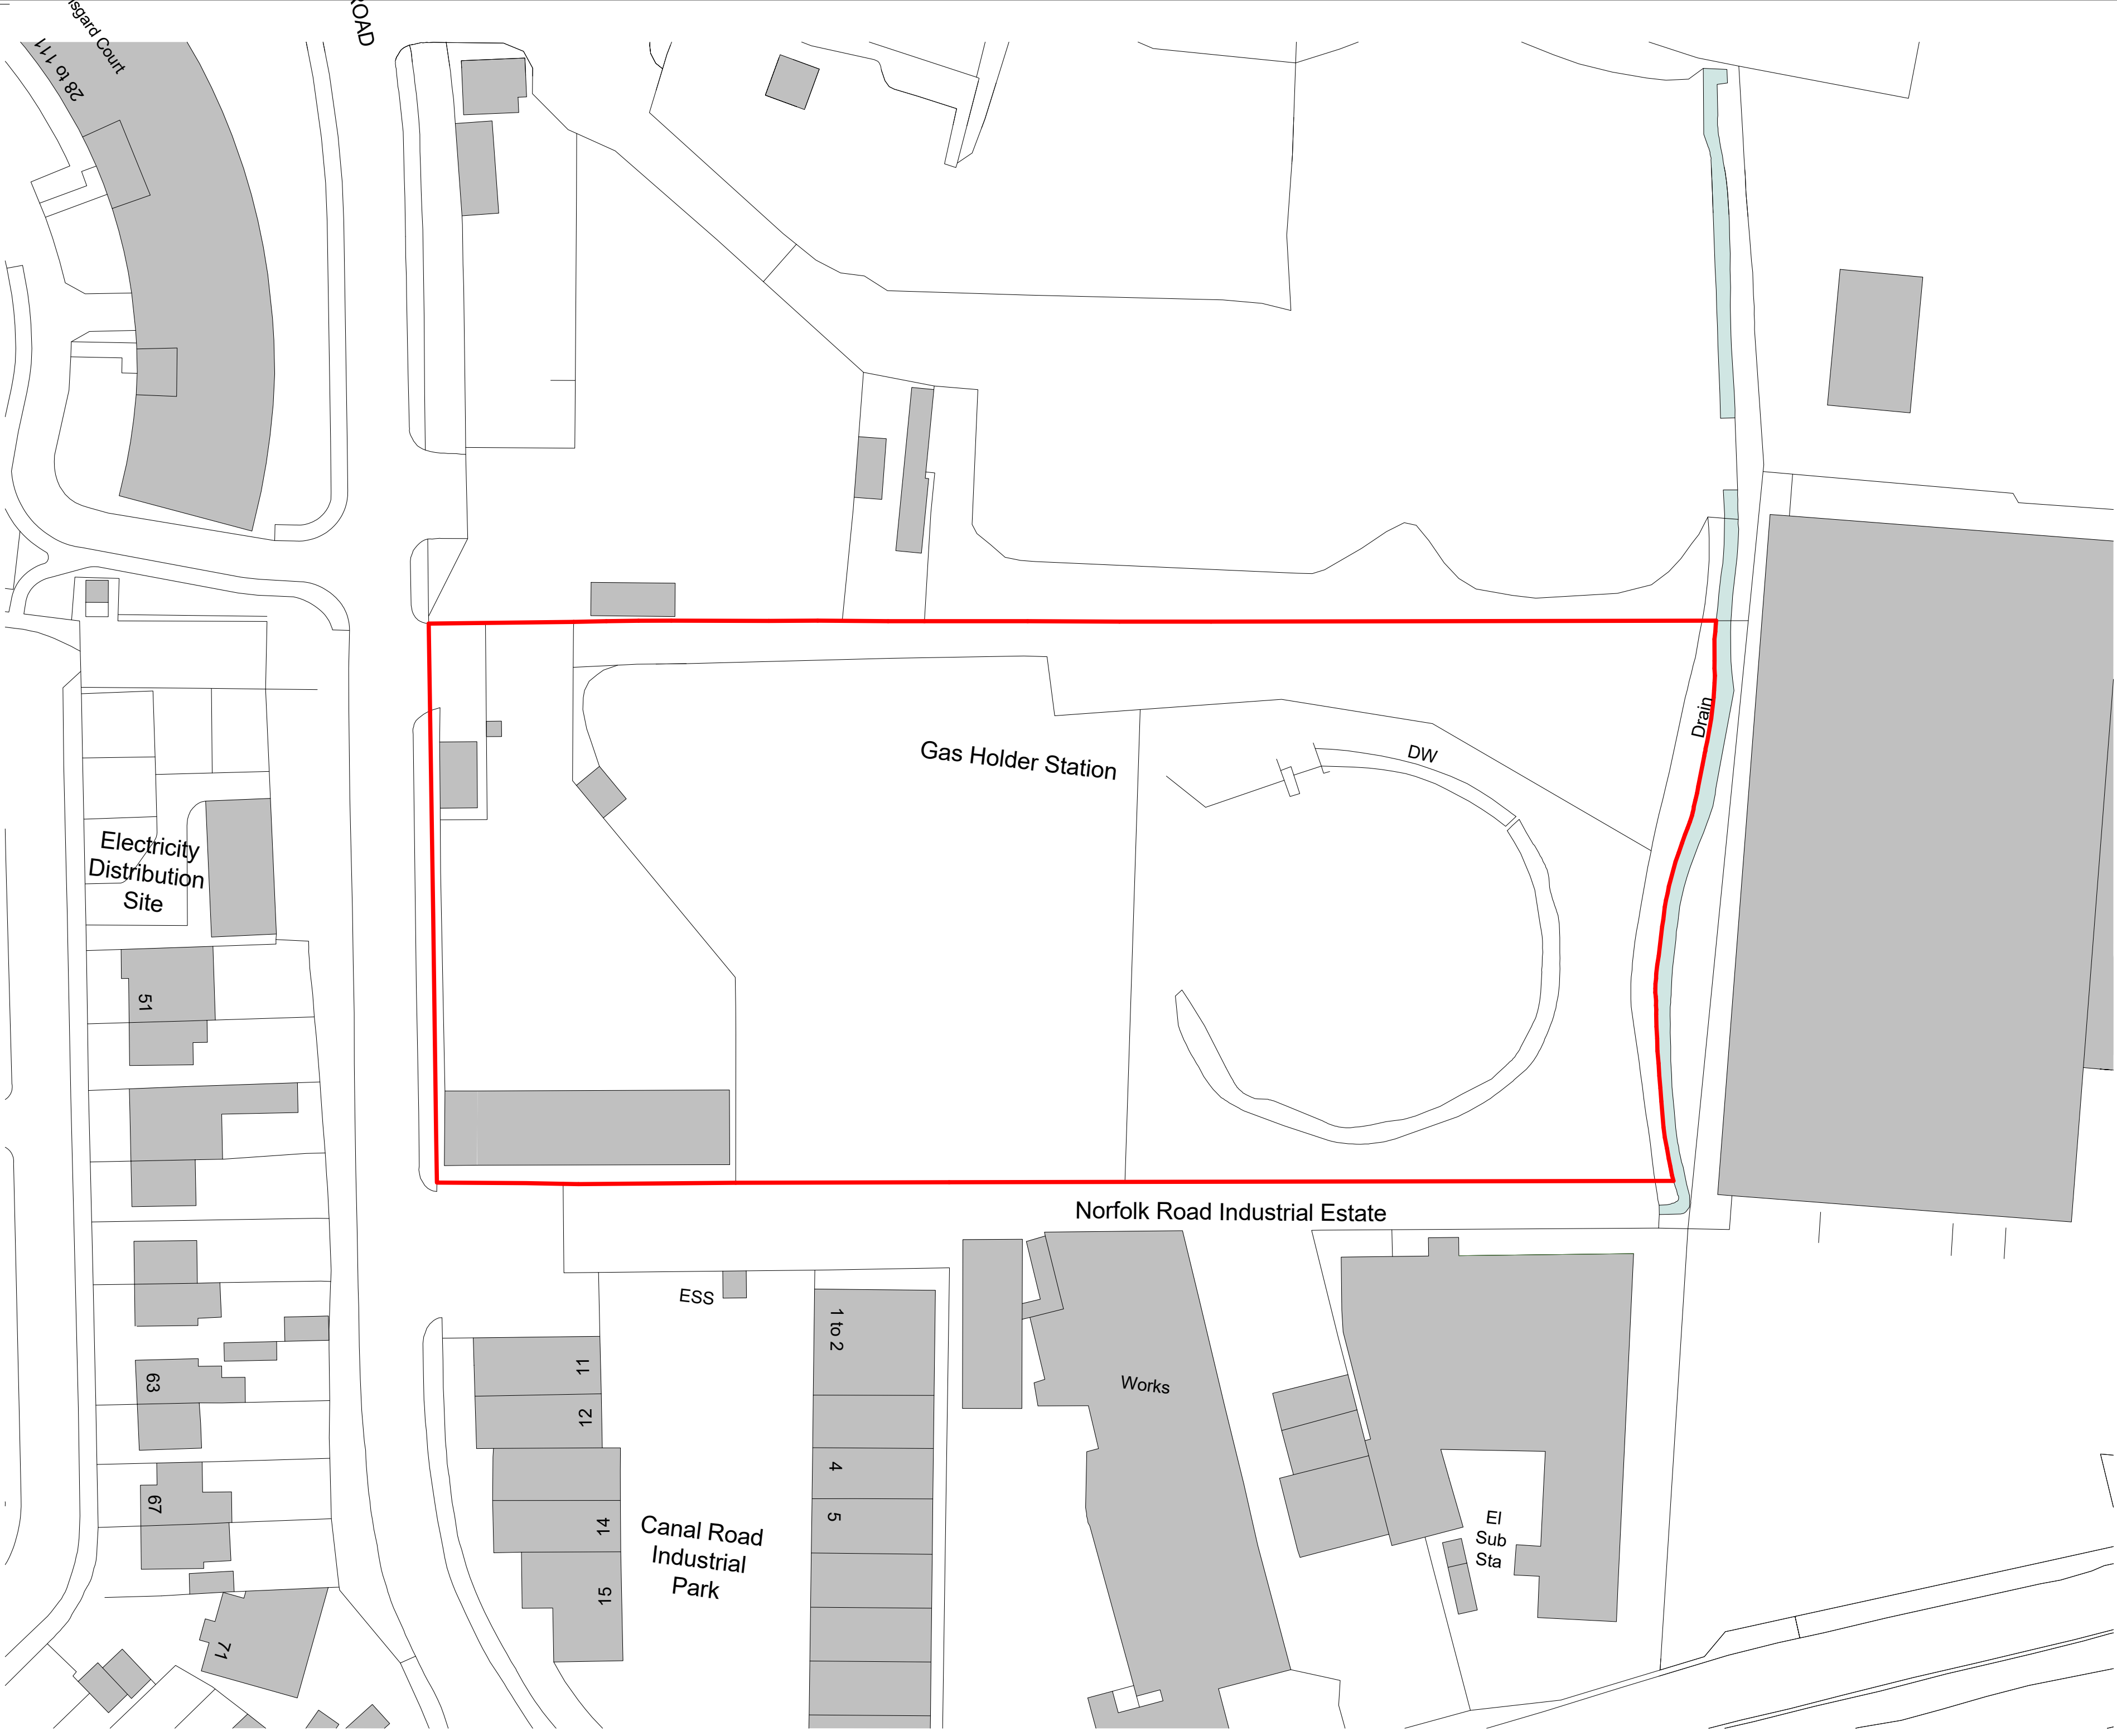

Notes

Do not scale from this drawing.
All contractors must visit the site and be responsible for taking and checking dimensions.
All construction information should be taken from figured dimensions only.
Any discrepancies between drawings, specifications and site conditions must be brought to the attention of the supervising officer.
This drawing & the works depicted are the copyright of JTP.

This drawing is prepared for the specific project stage in the Drawing Status section below and it is not intended to be used for any other purpose. Whilst all reasonable efforts are used to ensure drawings are accurate, JTP accept no liability for any reliance placed on, or use made of, this plan by anyone for purposes other than those stated in the Drawing Status below.

15.03.24First Issue

DCS

Rev	Date	Description	Drawn	Chkd
Drawing Status				
DRAFT				

Client

JosephHomes.

JTP Studios, Unit 5
The Rum Warehouse
Pennington Street
London, E1W 2AP
+44 (0) 20 7017 1780
www.jtp.co.uk

Project

Southern Gas Network Site

Drawing Title

Planning Drawings
Existing Site Plan

Scale @A21 : 500Job Ref.017491

Drawing No. AR-XX-XX-XX-DR-001-002Revision.

Scale Bar015 m15 m

Sheet Code

017491-JTP-AR-XX-XX-XX-DR-001-002-Existing Site Plan.