





Front Elevation


Scale 1:100
0 0.5 1 2 3 4 5 6 7 8 9 10
9.99 cm

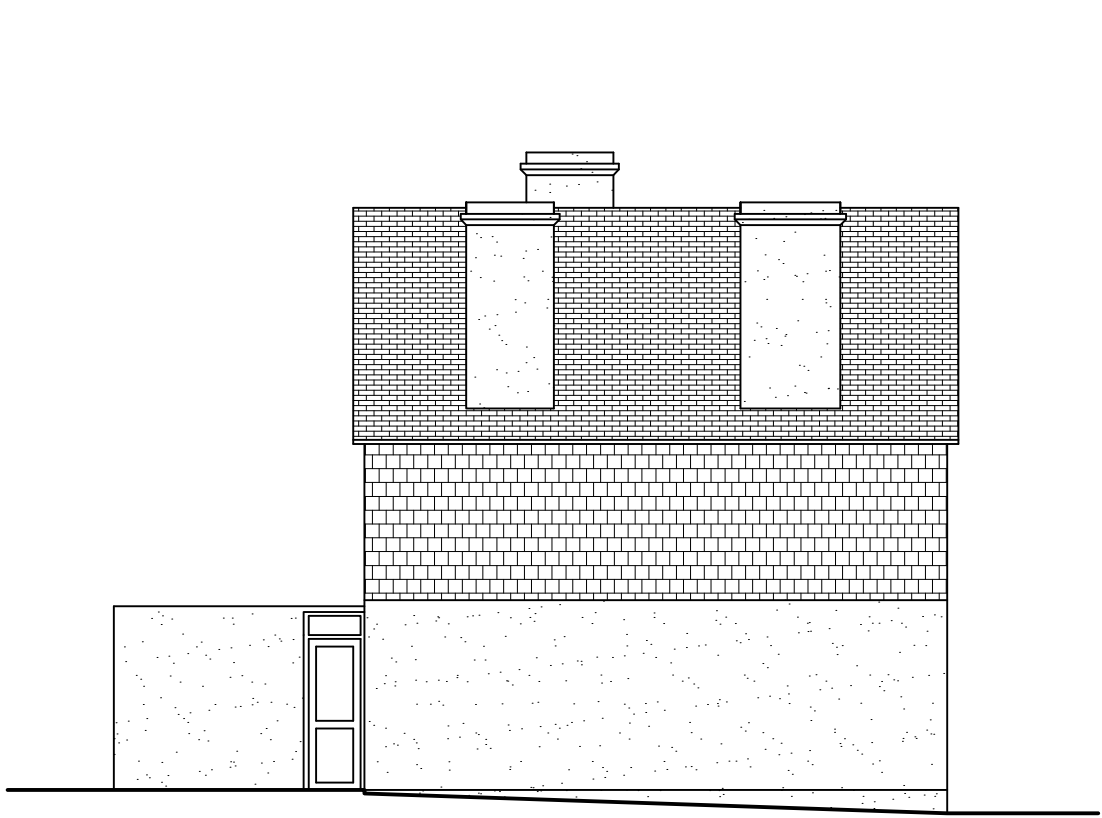

Side Elevation

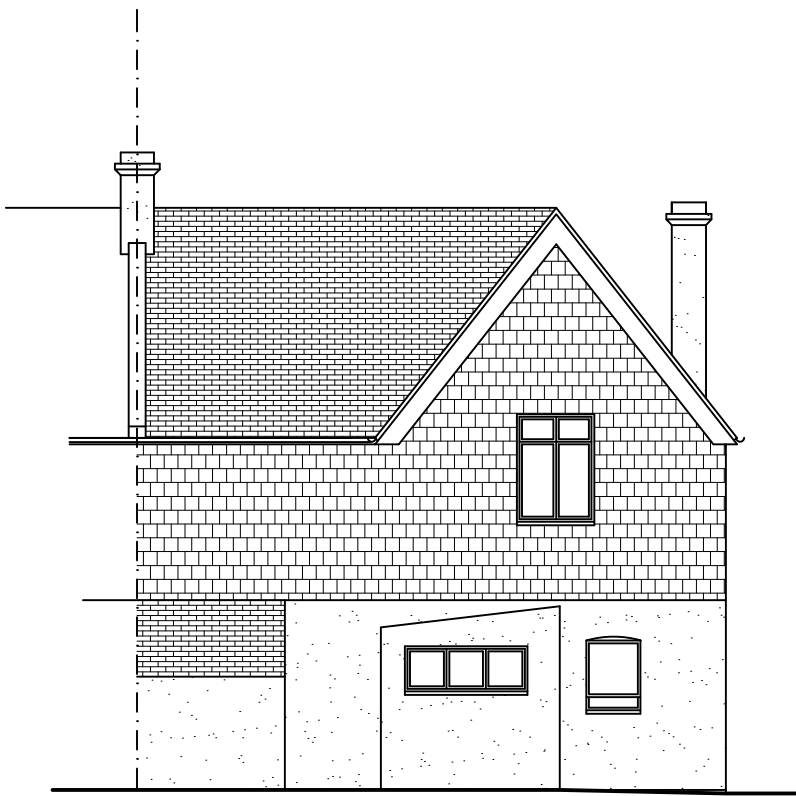

Rear Elevation

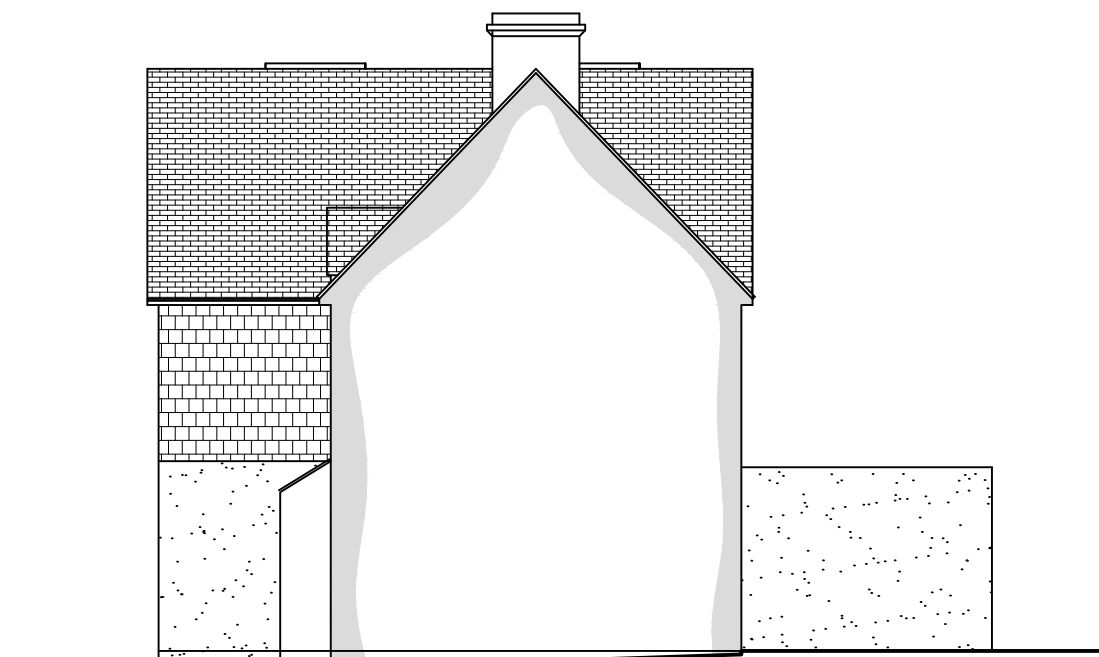


Side Elevation



Location Plan

Scale 1:1250


0 100.1 cm 200

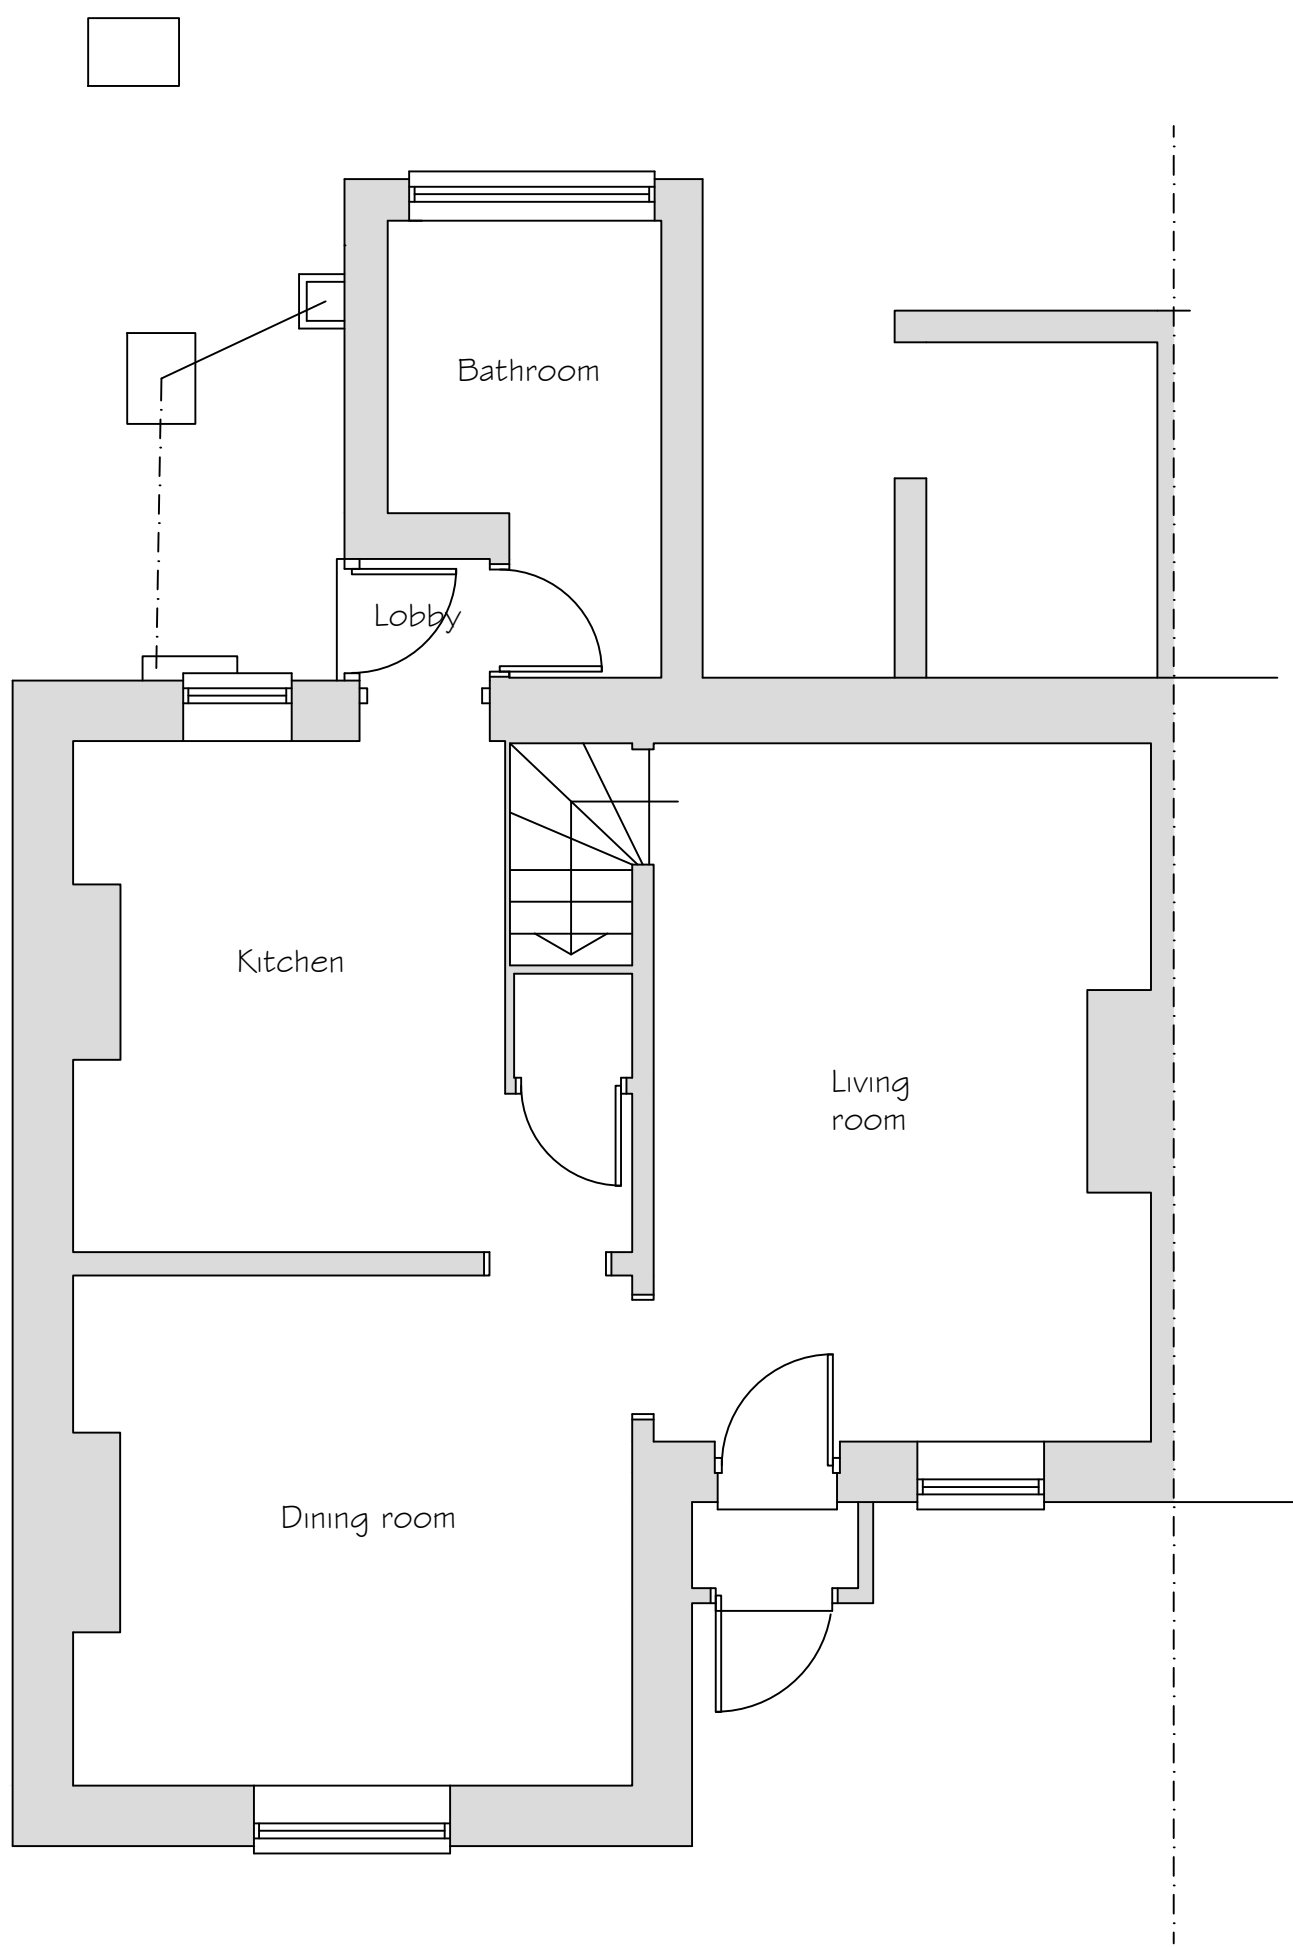


Ground Floor Plan

Scale 1:50

0 0.5 1 2 3 4 5 6 7 8 9 10
10 cm

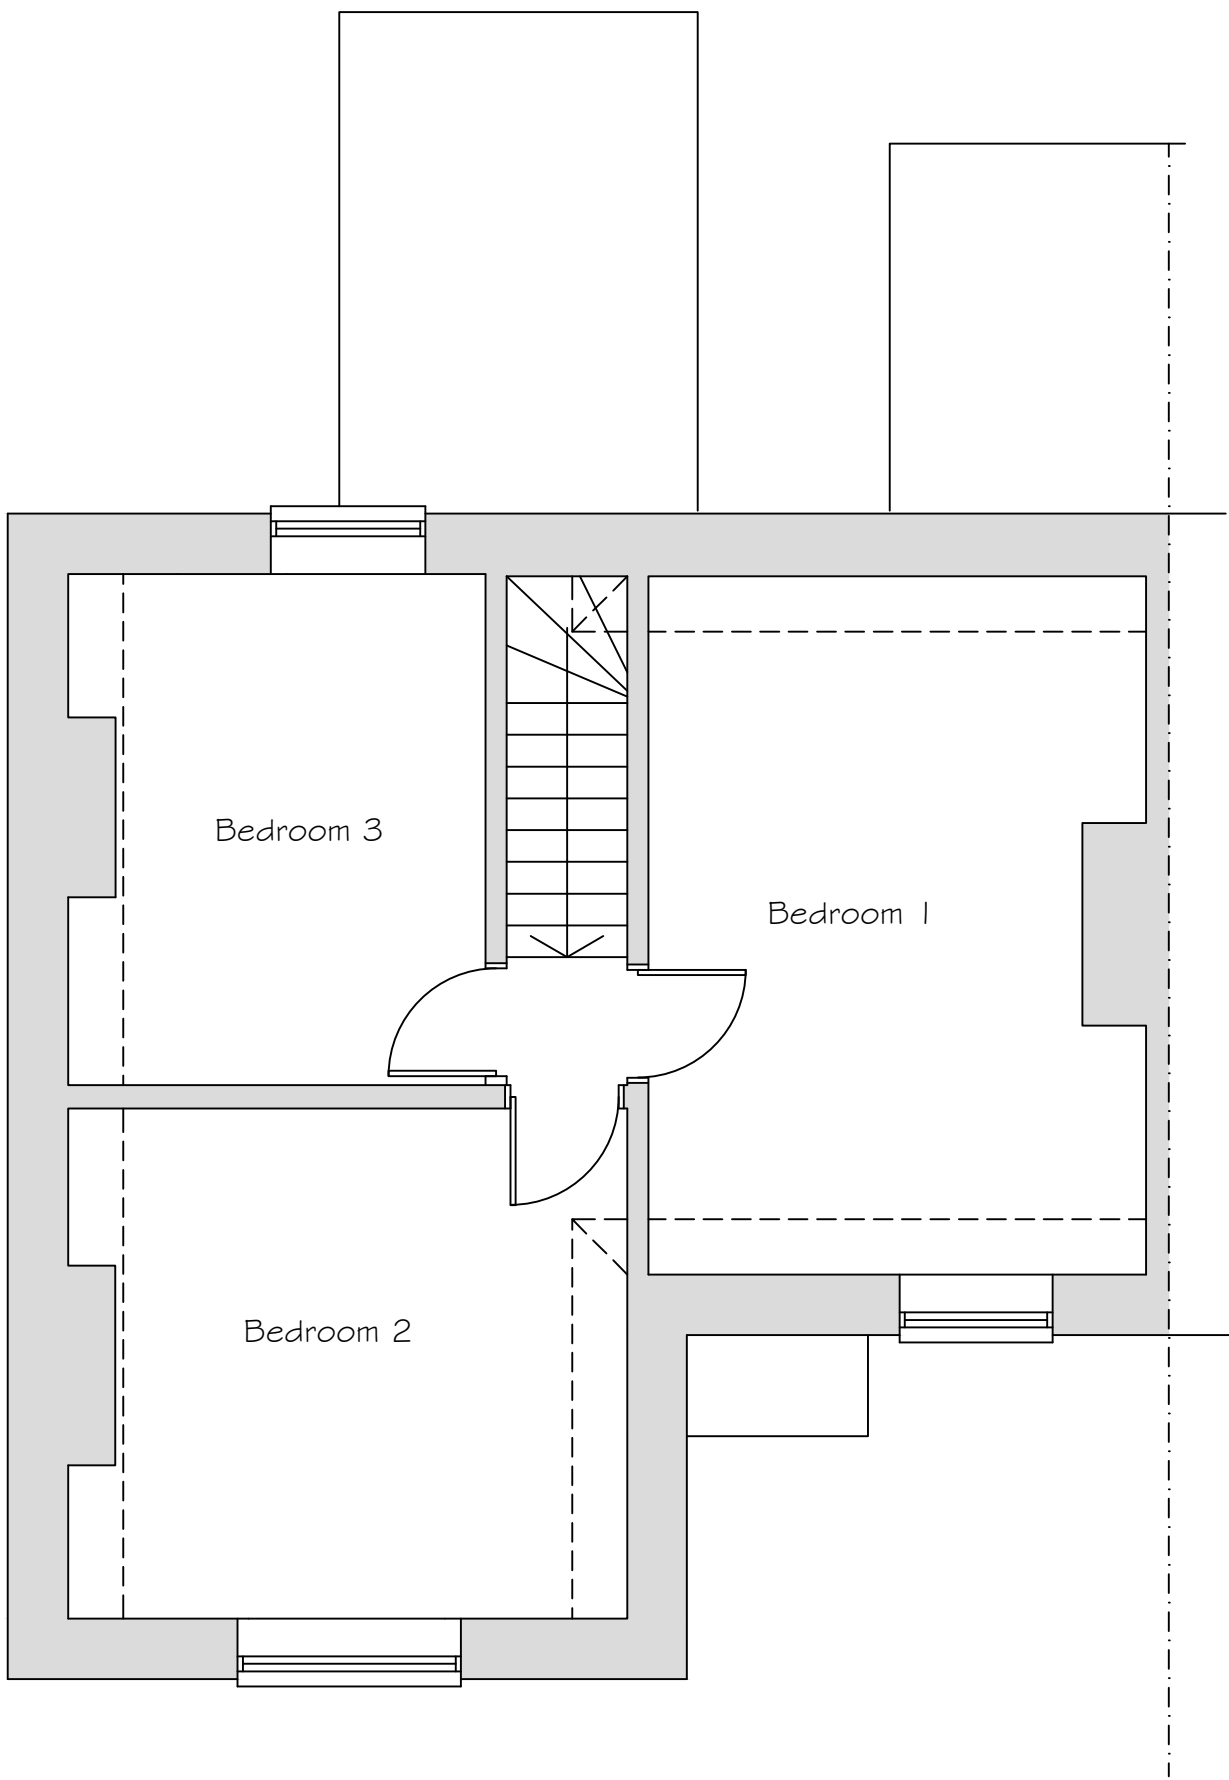

First Floor Plan

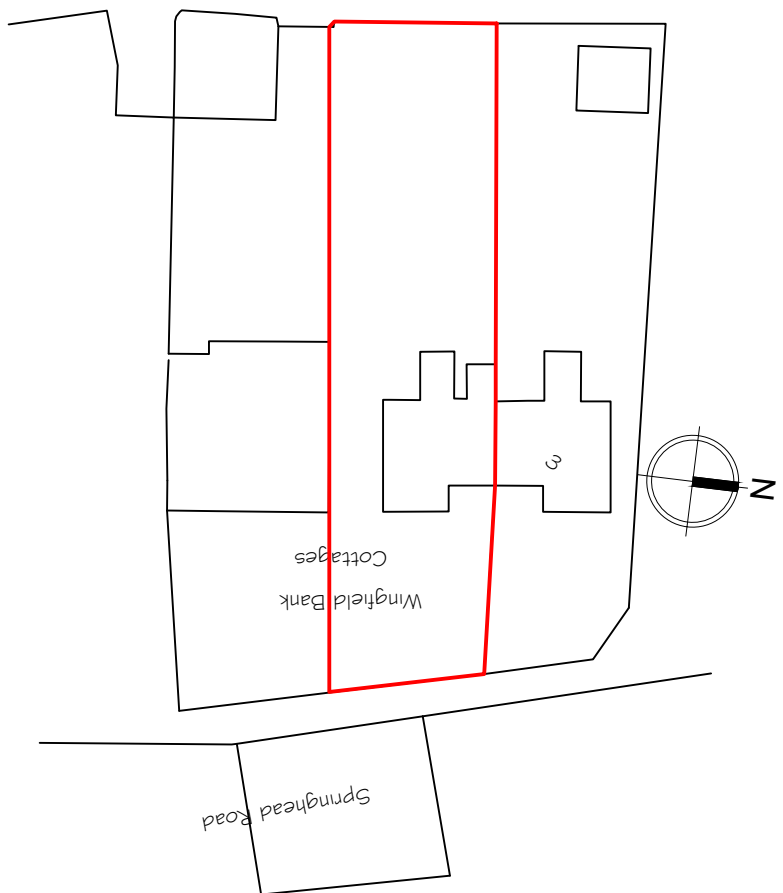

Site Plan

Scale 1:500
0 5 10 20 40 cm

Copyright Synergy Planning & Property Consultants Ltd The Office The Lanchester Rochester Kent ME3 7NQW		
Client		
Mr S Gill		
Address		
4 Wingfield Bank Cottages		
Drawing title		
Existing survey drawing		
Scale		
1:50/1:100/1:200		
Date	November 2024	
Drawing No		Drawn by
24/458/01		