




Front Elevation


Scale 1:100
0 0.5 1 2 3 4 5 6 7 8 9 10 cm

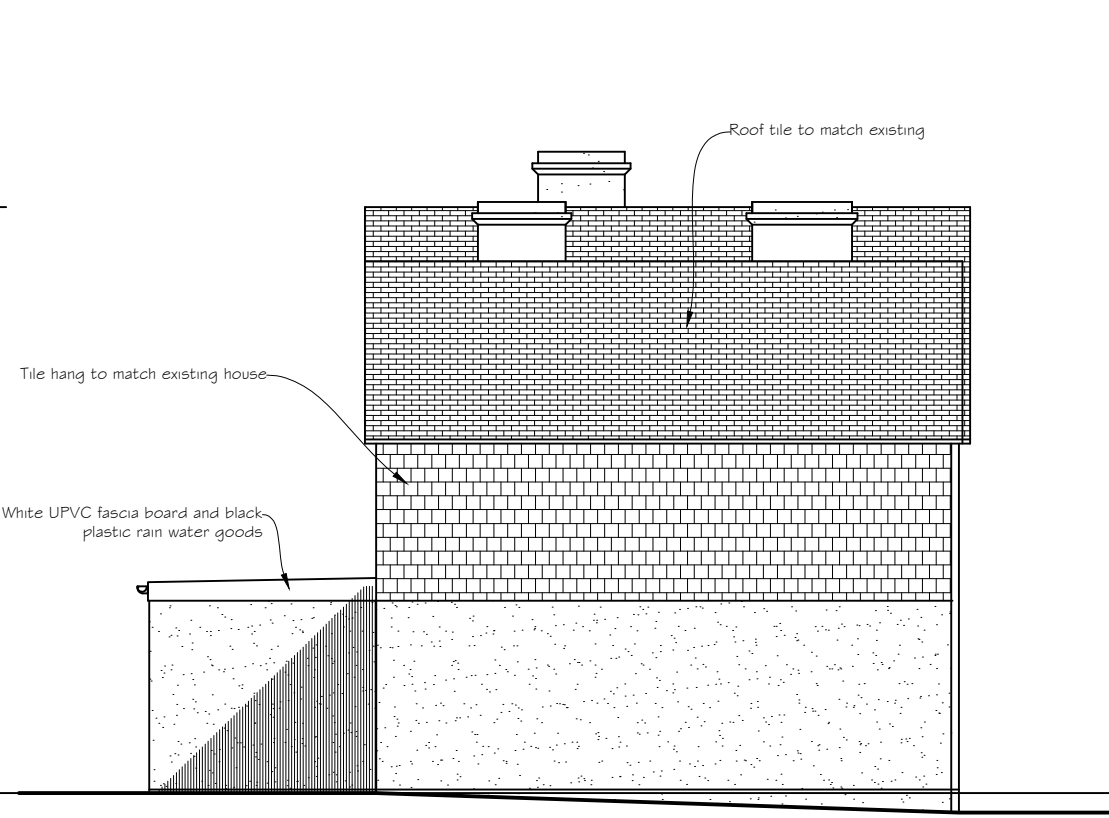


Side Elevation



Rear Elevation

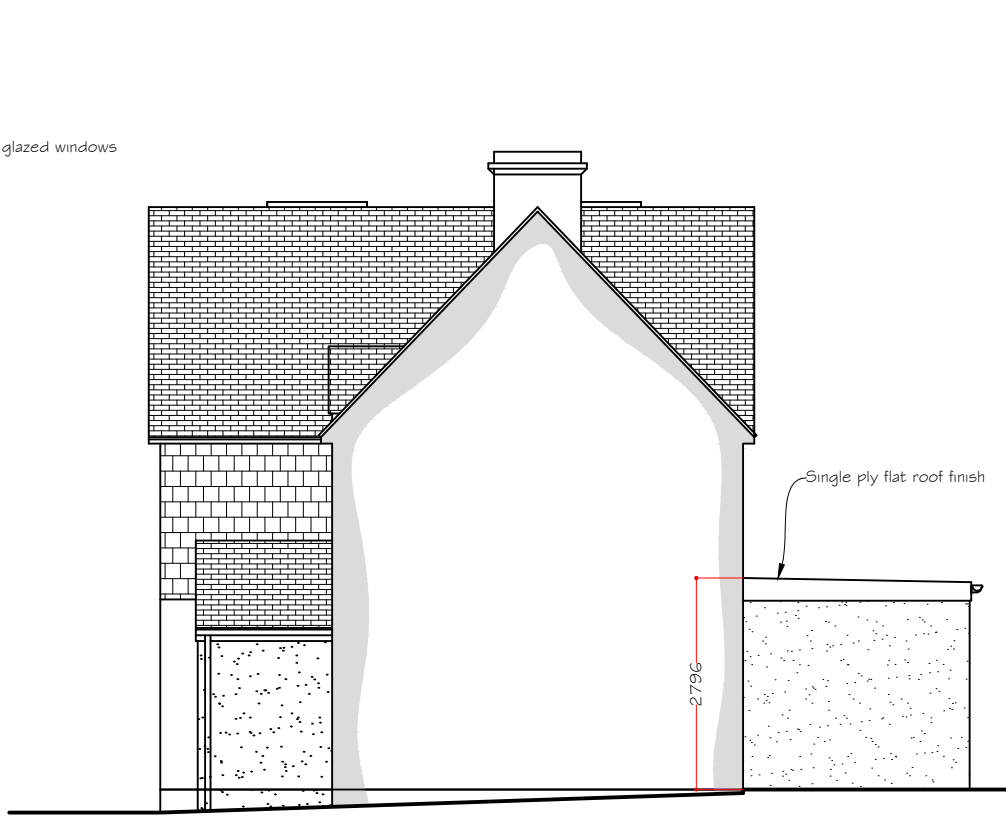


Side Elevation

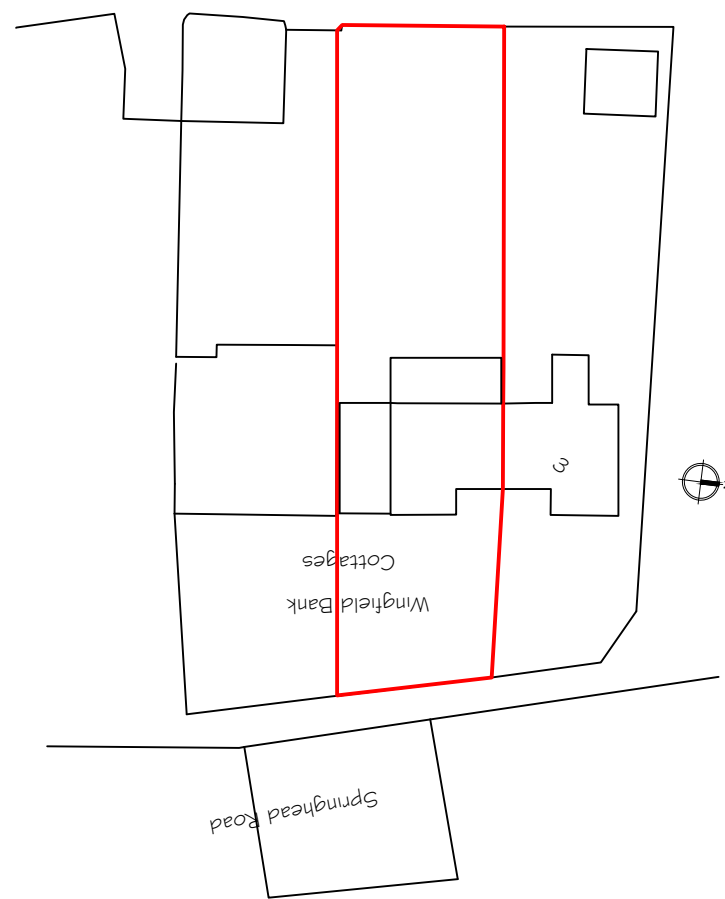


Site Plan

Scale 1:500
0 5 10 20 40.04 cm

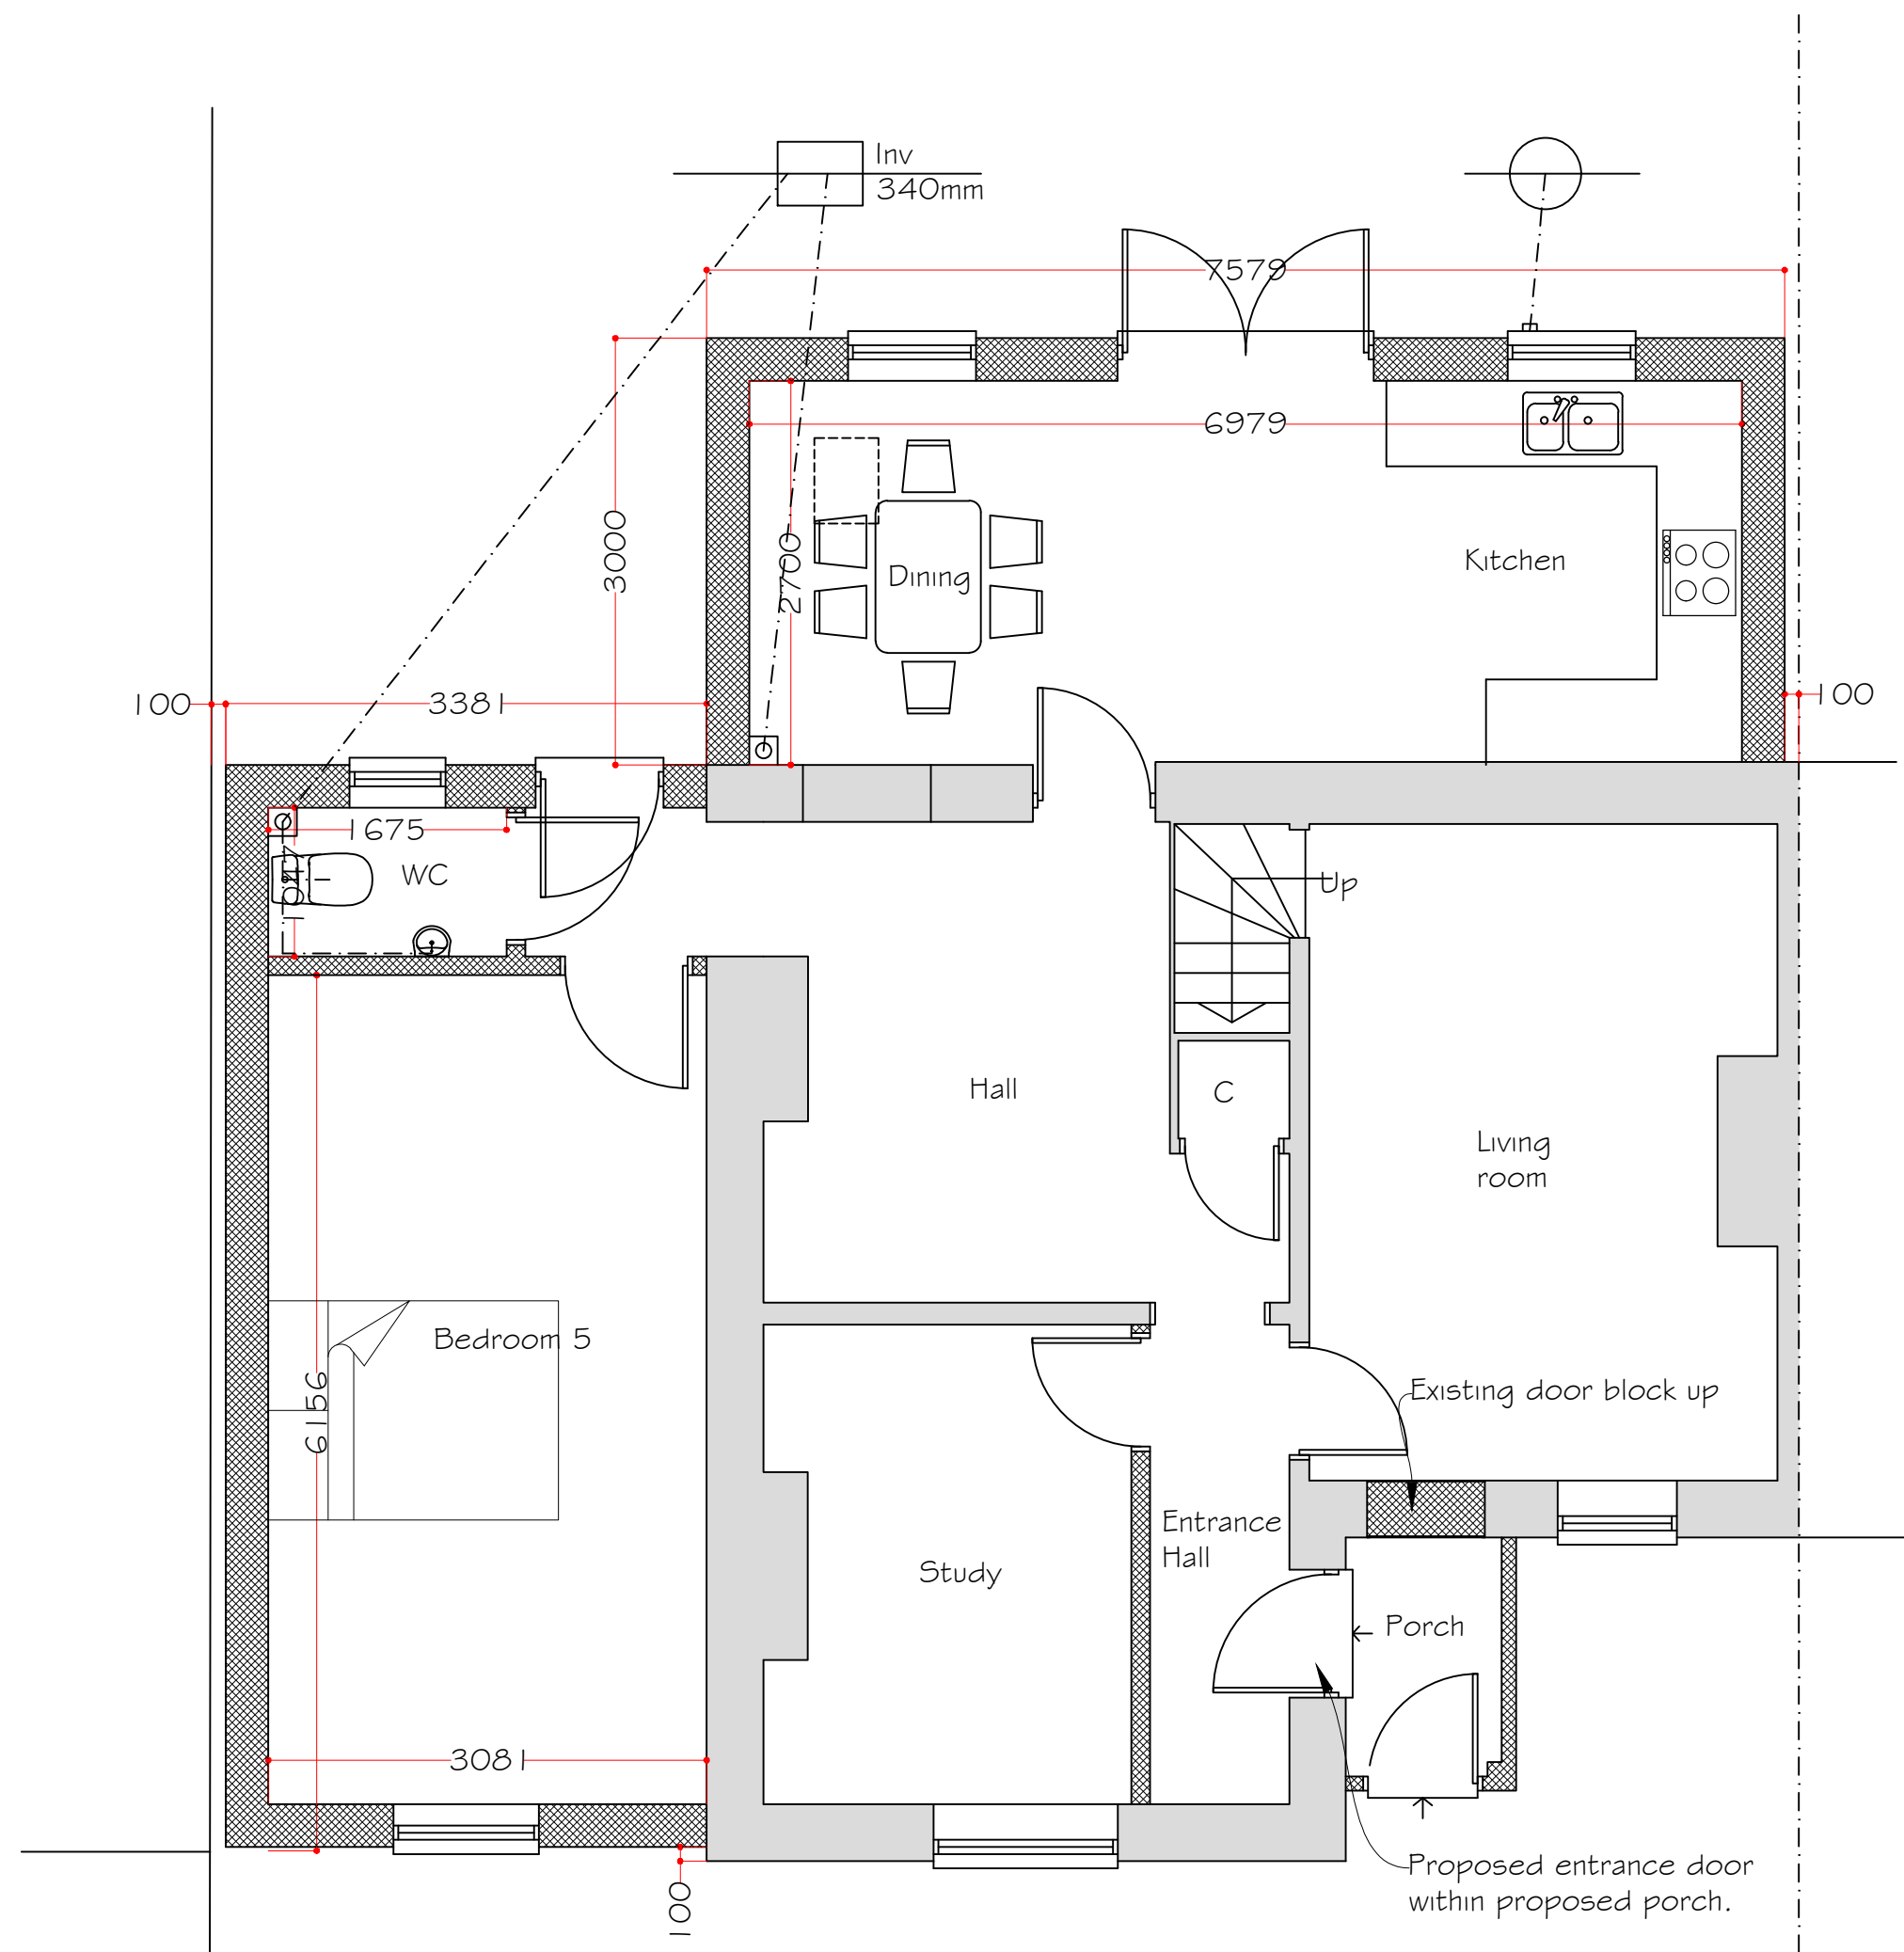

Ground Floor Plan

Scale 1:50
0 0.5 1 2 3 4 5 6 7 8 9 10 cm

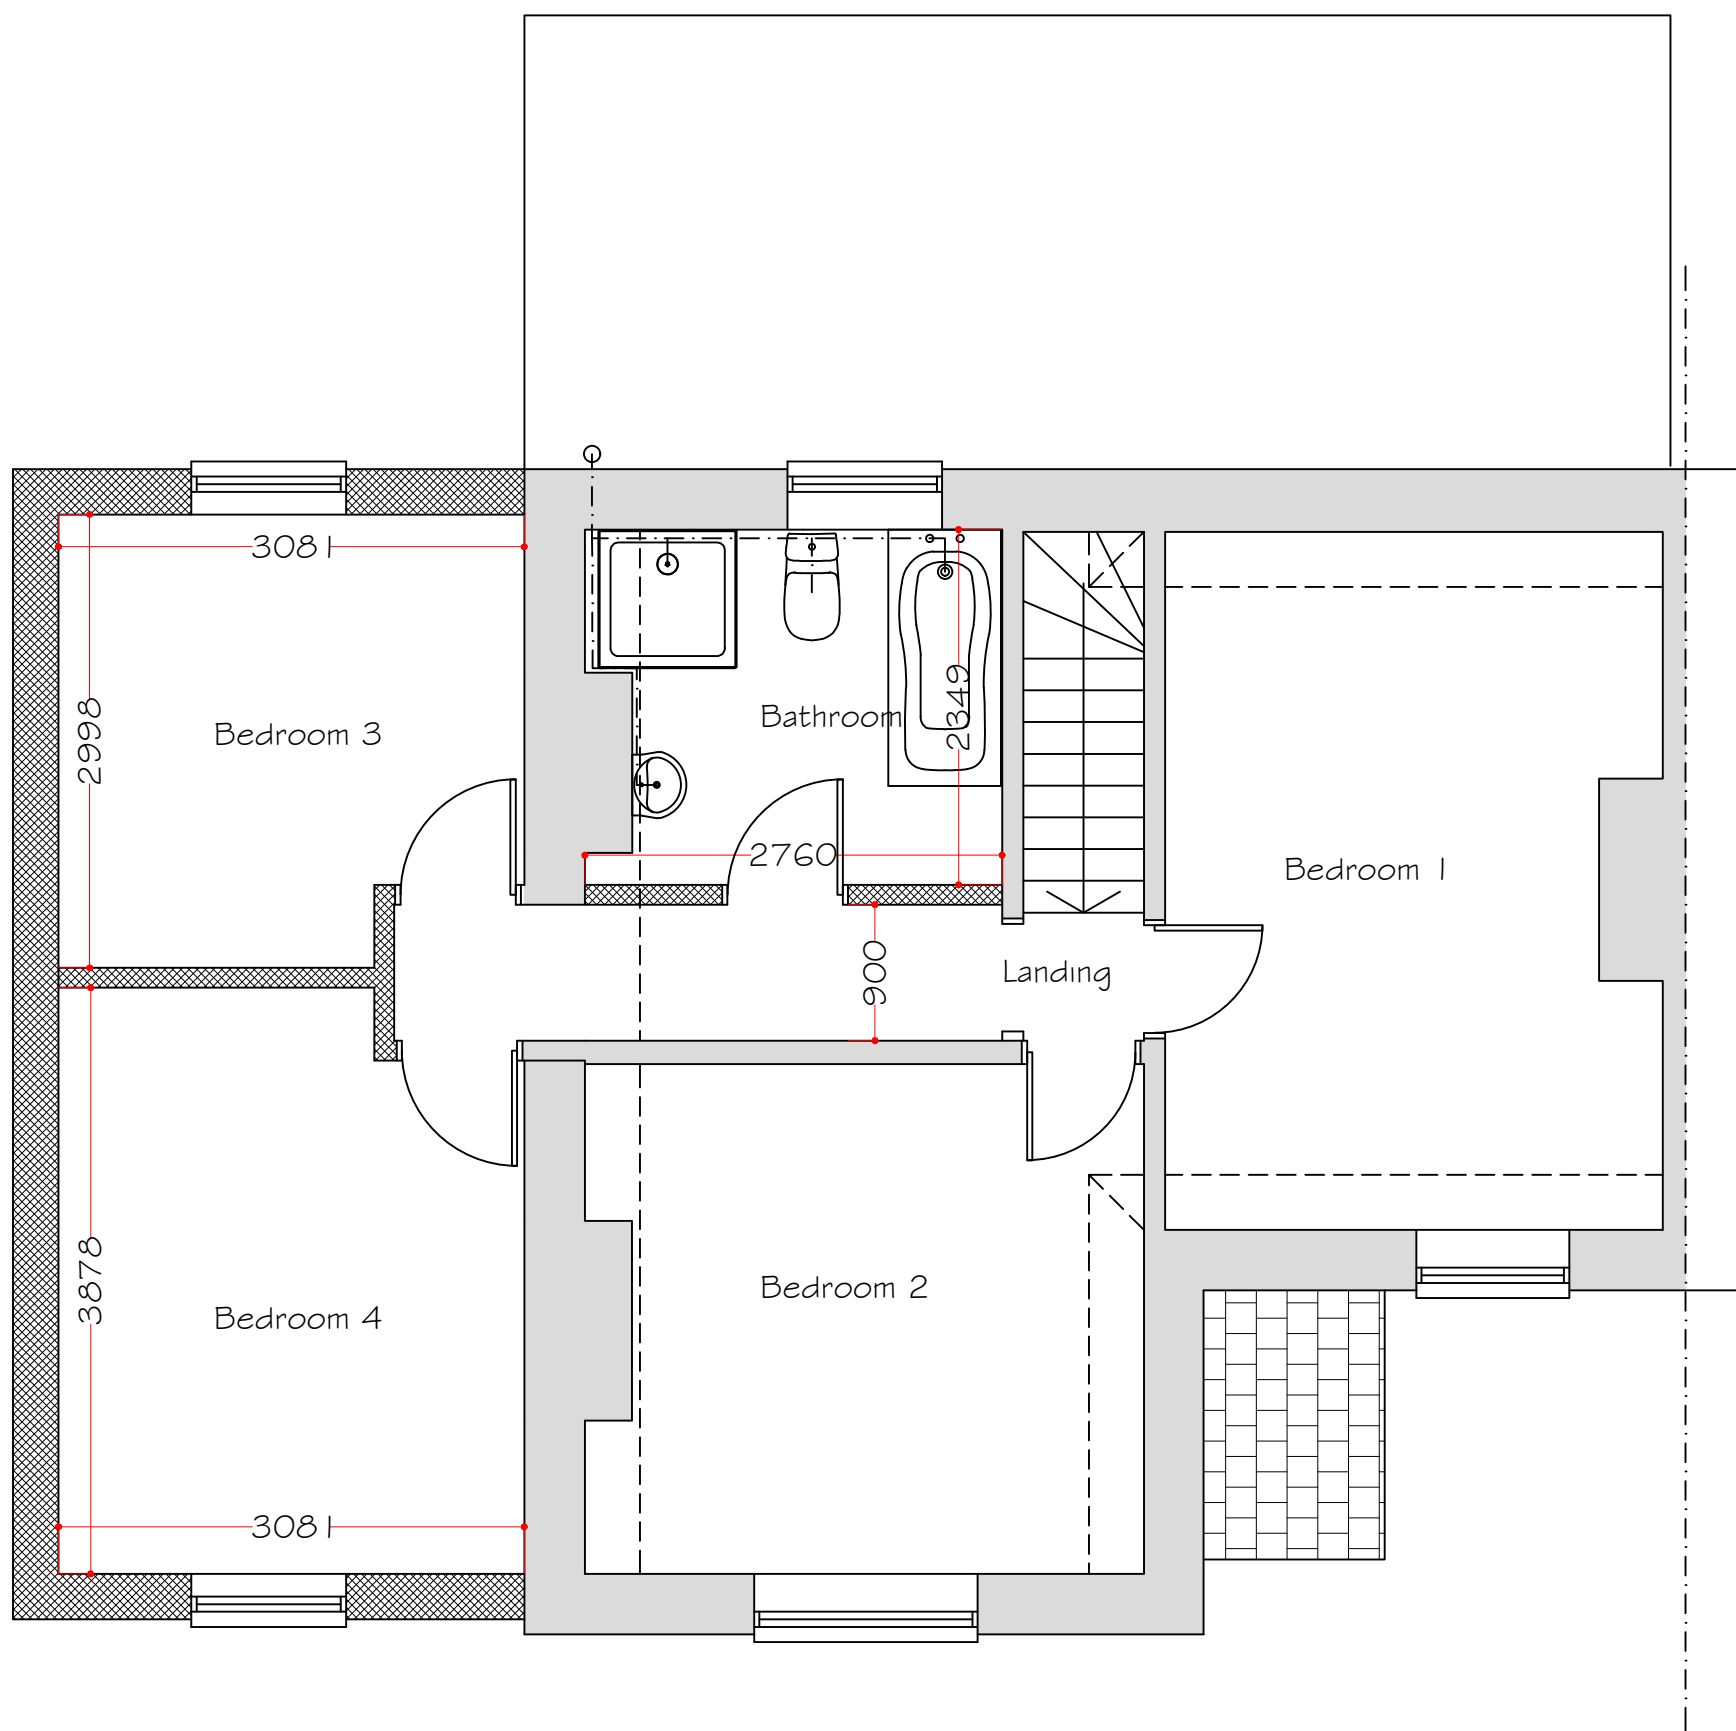

First Floor Plan

Synergy Planning & Property Consultants Ltd The Office The Larches Rochester Kent ME3 7NQW	
Client	Mr S Gill
Address	4 Wingfield Bank Cottages
Drawing title	Proposed drawing
Scale	1:50/1:100/1:200
Date	November 2024
Drawn by	
Drawing No	24/458/02