






Side Elevation

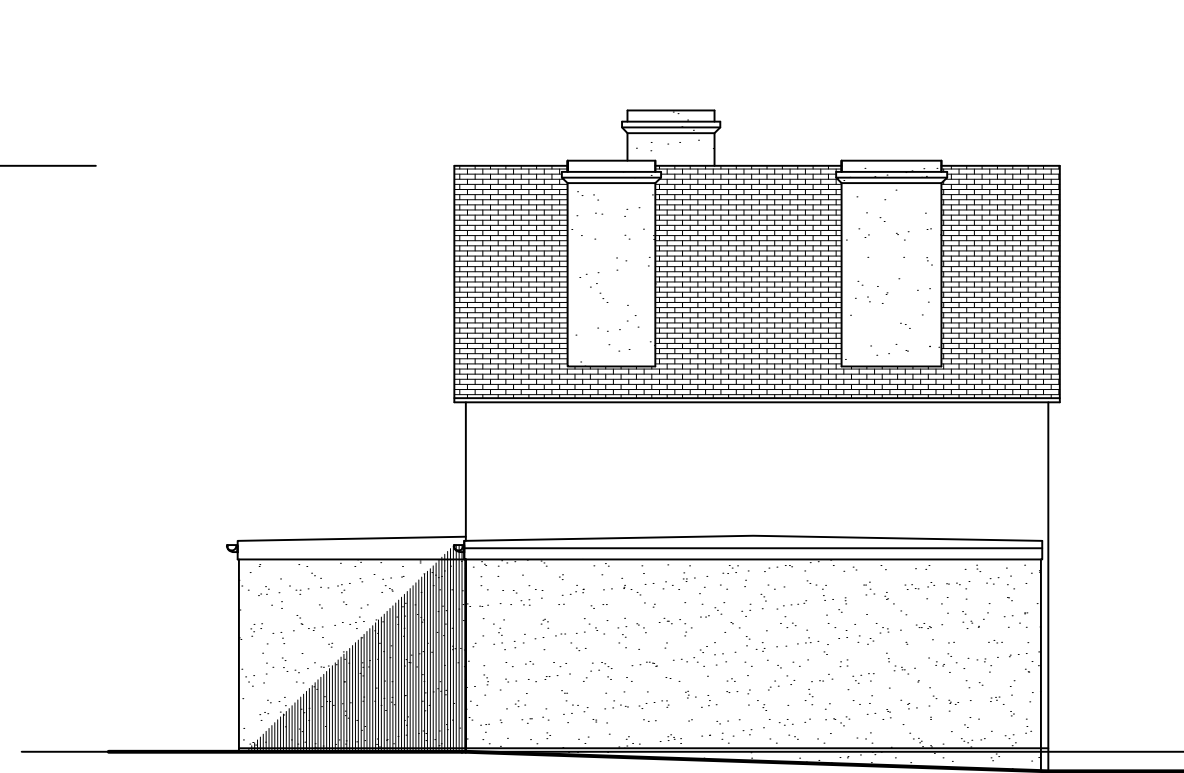


Rear Elevation

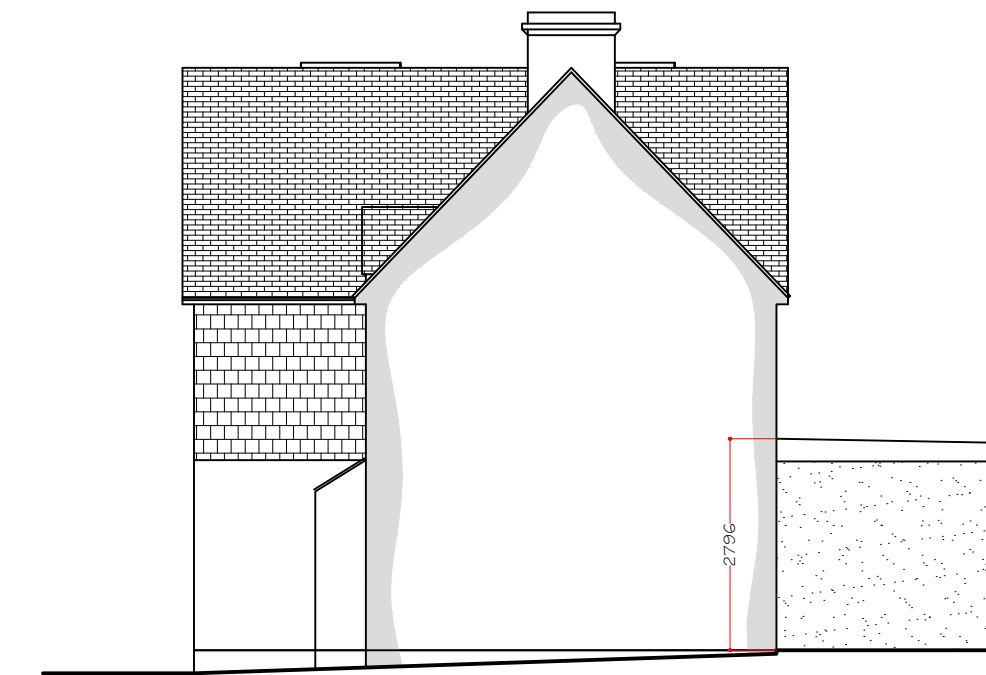

Side Elevation

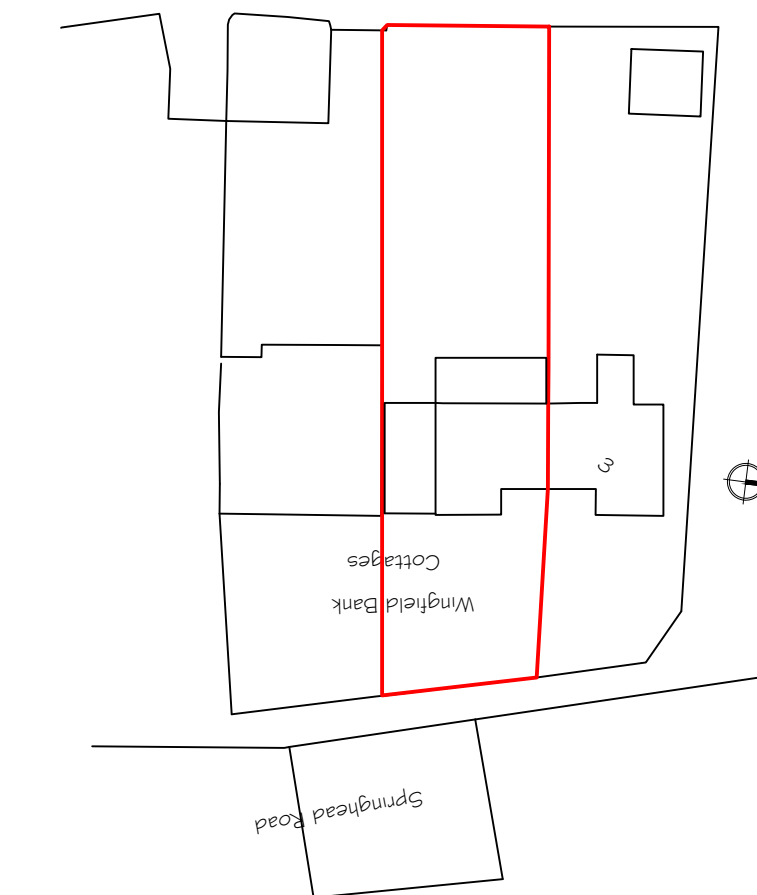

Site Plan

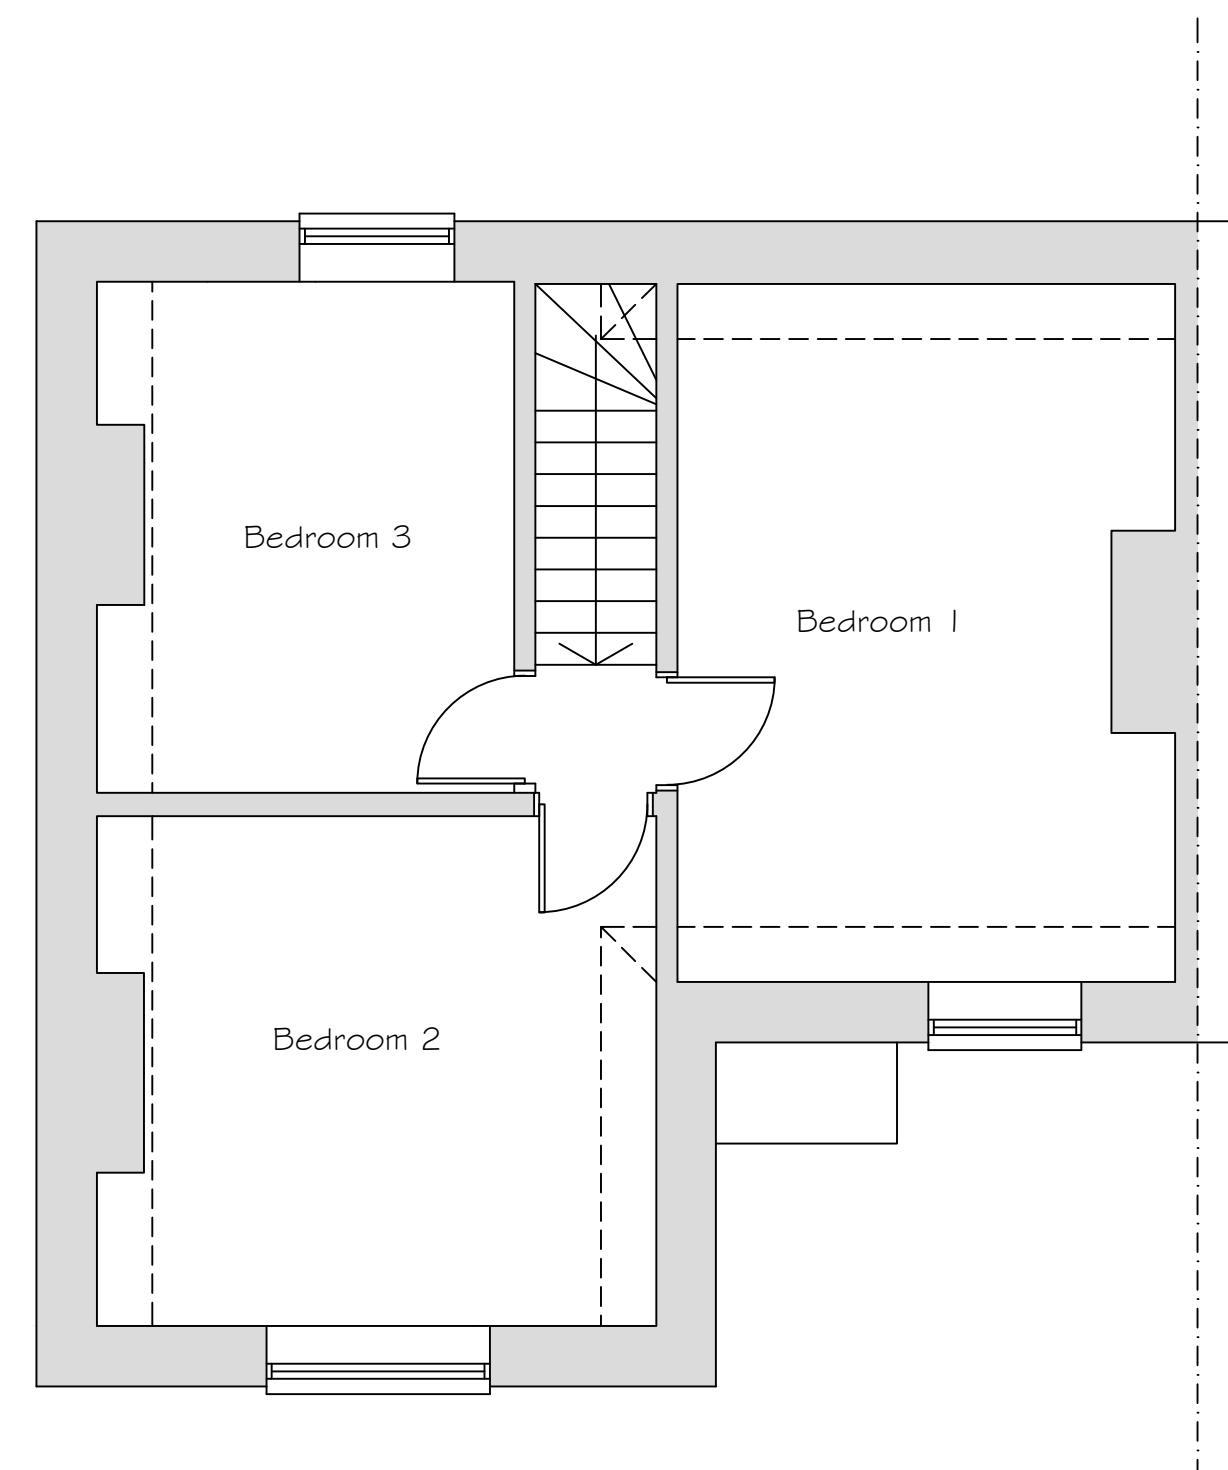

First Floor Plan

Scale 1:50

0 0.5 1 2 3 4 5 6 7 8 9 10

Example		
Synergy Planning & Property Consultants Ltd The Office The Larches Rochester Kent ME2 7NQW		
Client Mr S Gill		
Address 4 Wingfield Bank Cottages		
Drawing title Proposed drawing		
Scale 1:50/1:100/1:200		
Date November 2024		Drawn by
Drawing No 24/458/02		