


SITE LOCATION




Reproduced by permission of Ordnance Survey on behalf of the Controller of His Majesty's Stationery Office
All rights reserved. © Crown Copyright licence no. 100022432

SITE AREA PLAN

 


SITE PHOTOGRAPH

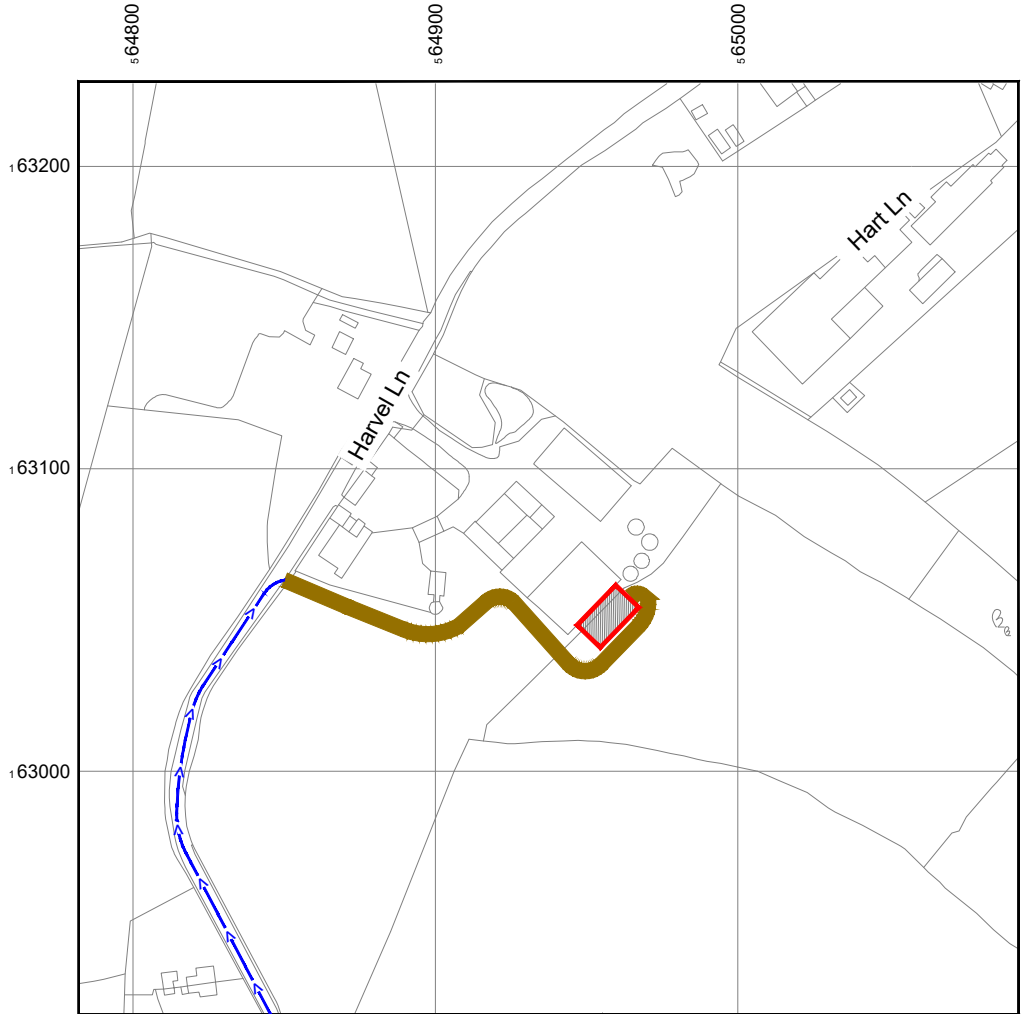

Reproduced by permission of Ordnance Survey on behalf of the Controller of His Majesty's Stationery Office
All rights reserved. © Crown Copyright licence no. 100022432

NGR E: 564950 N: 163050

SITE LOCATION PLAN

 


GOOGLE MAPS QR CODE

GOOGLE MAPS - <https://maps.app.goo.gl/CAX1FNLF66kPcruu5>

GOOGLE STREET VIEW - <https://maps.app.goo.gl/VpN8RRprQk5QWSBK8>

NOTES:
1. ALL DIMENSIONS IN MM UNLESS OTHERWISE NOTED.

DIRECTIONS TO SITE:
Head South East on M20. At junction 2 take the A20 exit to B2016/A227/Paddock Wood/Gravesend/Tonbridge/Wrotham. After 0.4 mile, at the roundabout, take the 3rd exit onto London Rd/A20. After 0.9 miles, at the roundabout, take the 1st exit onto Gravesend Rd/A227. After 1.6 miles turn right onto Harvel Road. After 0.7 miles continue straight onto Harvel Lane. After 0.7 miles turn right. After 285 ft turn right. Destination will be on the left.

 



Master:	MBNL / EE / H3G:	Project:	Purpose of Issue:	Issue:
M002	EE	Vendor Swap	General Arrangement	B
Date:	20/01/2025	Revision / Upgrade Description:		
Drawn:	R.Raja	Second Issue - Low Band antenna line updated.		
Checked:	N.Novis			
Approved:	L.Napolitano			
Master:	MBNL / EE / H3G:	Project:	Purpose of Issue:	Issue:
M001	EE	Vendor Swap	General Arrangement	A
Date:	10/01/2025	Revision / Upgrade Description:		
Drawn:	R.Raja	First Issue		
Checked:	N.Novis			
Approved:	L.Napolitano			



EE Limited
1 Braham Street
London
United Kingdom
E1 8EE



Site Name:	HARVEL HOUSE FARM		
Site ID:	1217413		
Address:	HARVEL LANE HARVEL GRAVESEND KENT DA13 0DH		
Title:	002 SITE LOCATION PLAN		
Project:	VENDOR SWAP		
Purpose of Issue:	GENERAL ARRANGEMENT		
EE Cell ID:	17475	MBNL Cell ID:	GVM039
3UK Cell ID:	DA0399		
Master Drawing No:	1217413_GVM039_17475_DA0399_M002		Issue: B

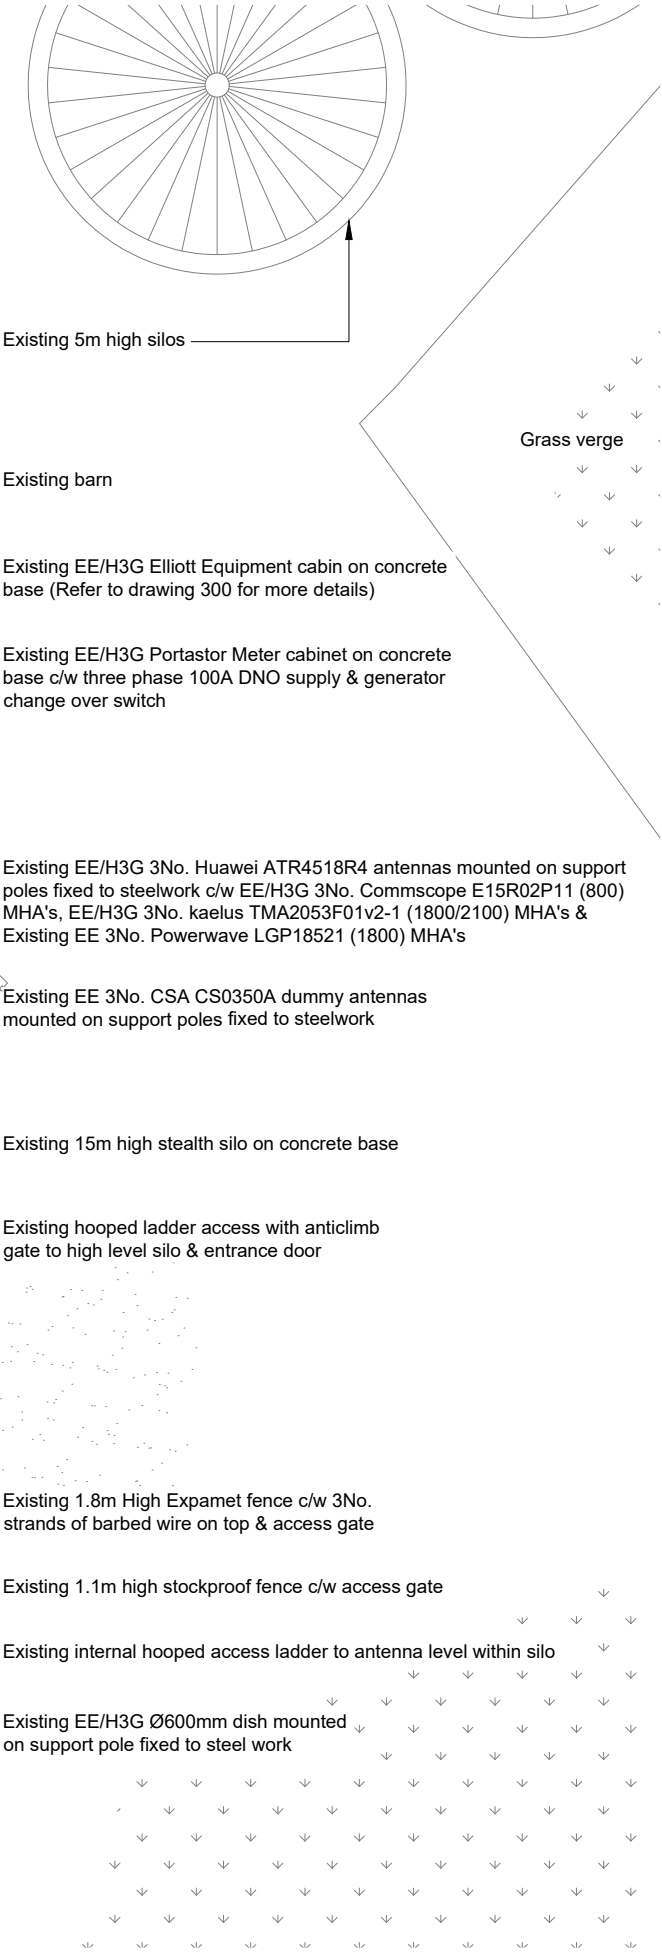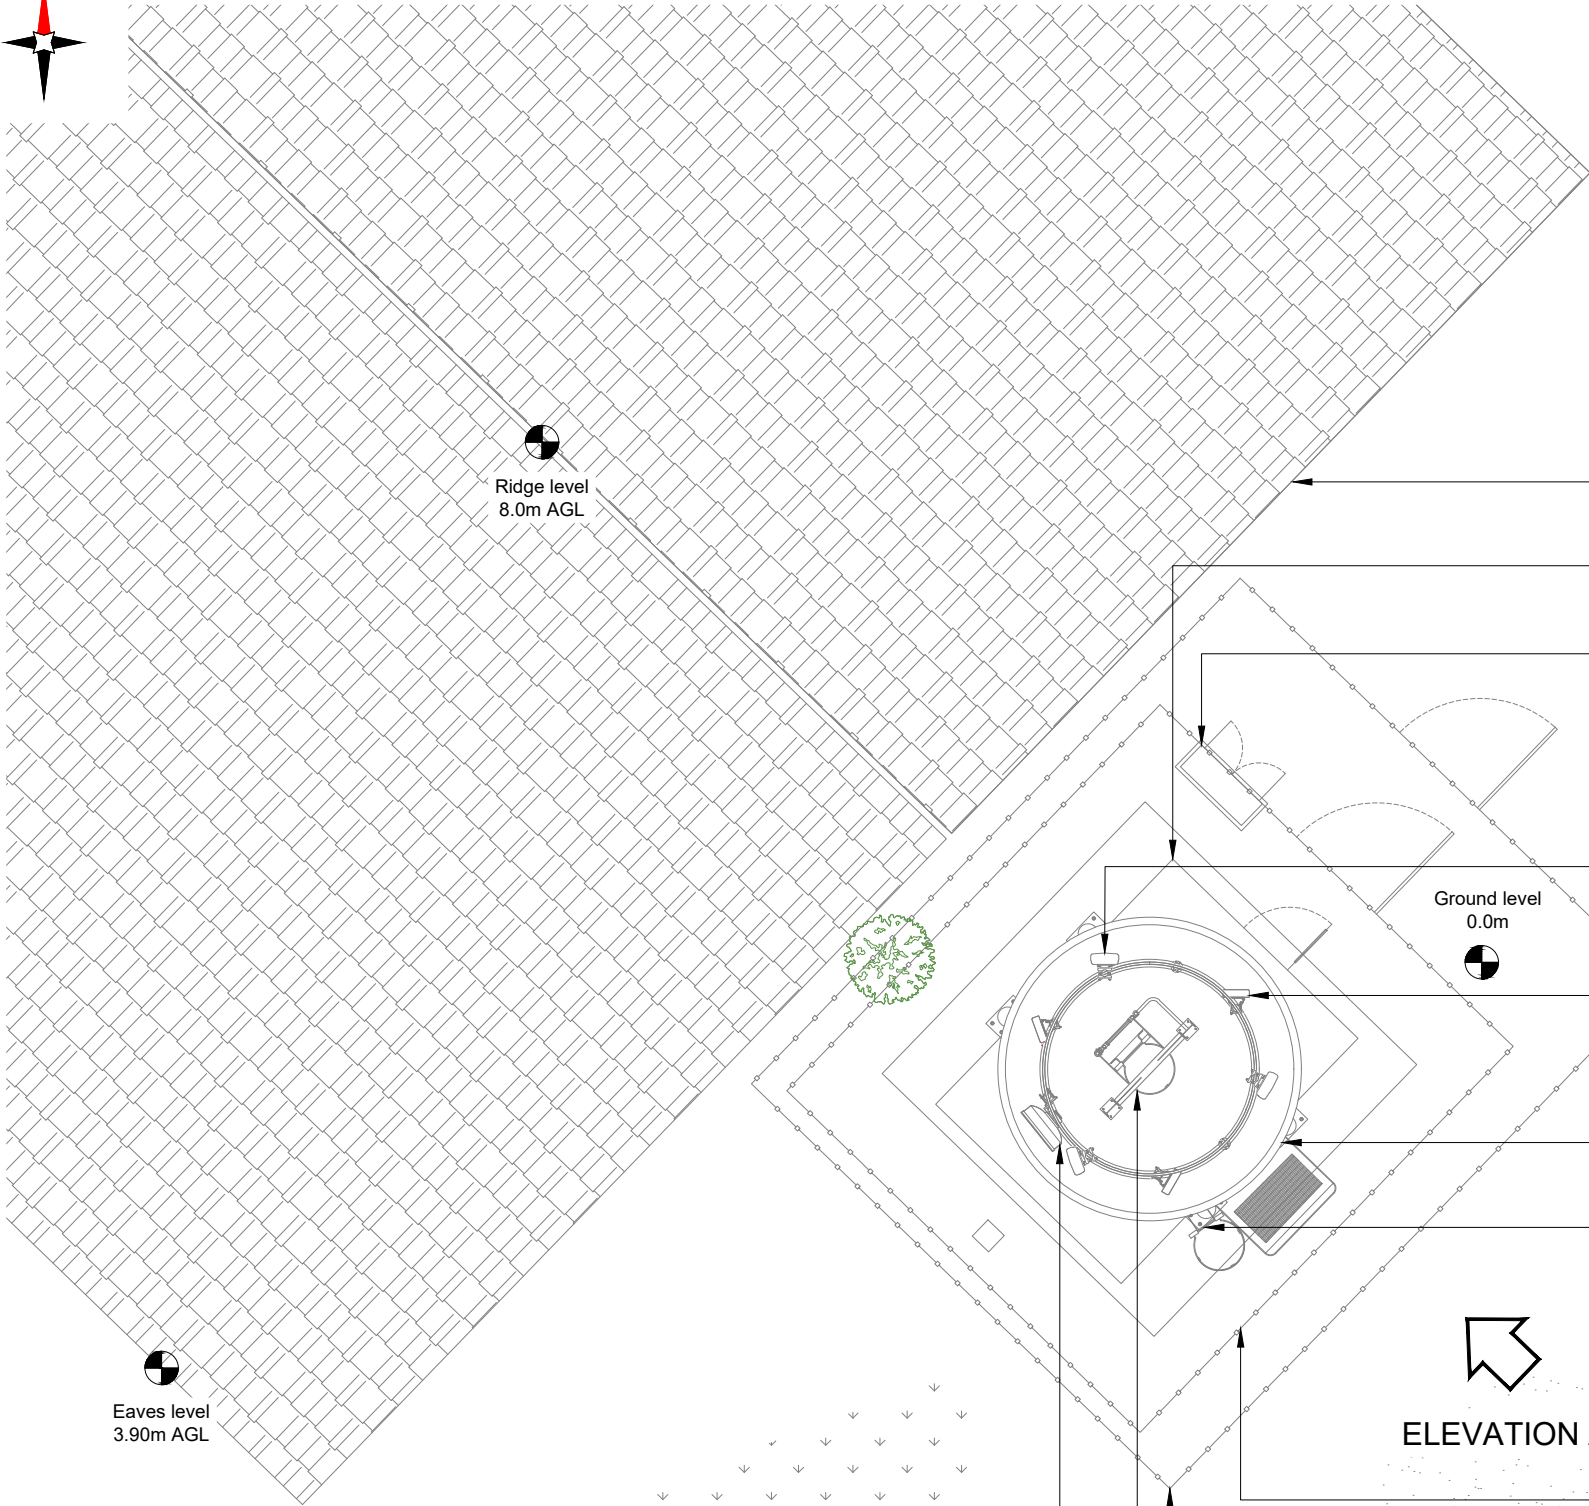

- NOTES:
- ALL DIMENSIONS IN MM UNLESS OTHERWISE NOTED.










Master:	MBNL / EE / H3G:	Project:	Purpose of Issue:	Issue:
M002	EE	Vendor Swap	General Arrangement	B
Date:	20/01/2025	Revision / Upgrade Description:		
Drawn:	R.Raja	Second Issue - Low Band antenna line updated.		
Checked:	N.Novis			
Approved:	L.Napolitano			
Master:	MBNL / EE / H3G:	Project:	Purpose of Issue:	Issue:
M001	EE	Vendor Swap	General Arrangement	A
Date:	10/01/2025	Revision / Upgrade Description:		
Drawn:	R.Raja	First Issue		
Checked:	N.Novis			
Approved:	L.Napolitano			



EE Limited
1 Braham Street
London
United Kingdom
E1 8EE




Site Name:	HARVEL HOUSE FARM		
Site ID:	1217413		
Address:	HARVEL LANE HARVEL GRAVESEND KENT DA13 0DH		
Title:	100 EXISTING SITE PLAN		
Project:	VENDOR SWAP		
Purpose of Issue:	GENERAL ARRANGEMENT		
EE Cell ID:	MBNL Cell ID:	3UK Cell ID:	
17475	GVM039	DA0399	
Master Drawing No:		Issue:	B
1217413_GVM039_17475_DA0399_M002			

    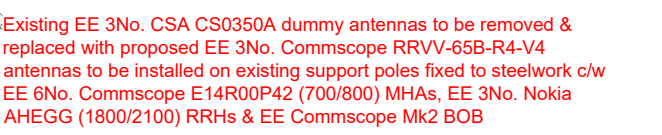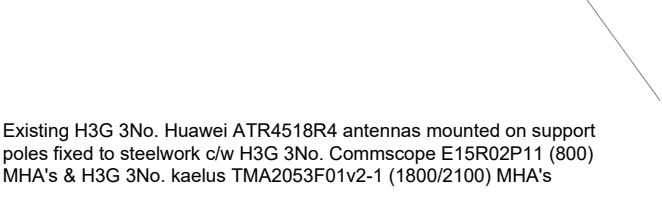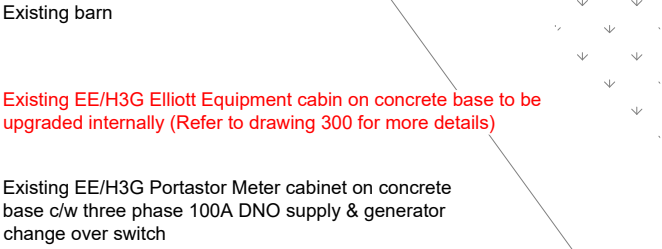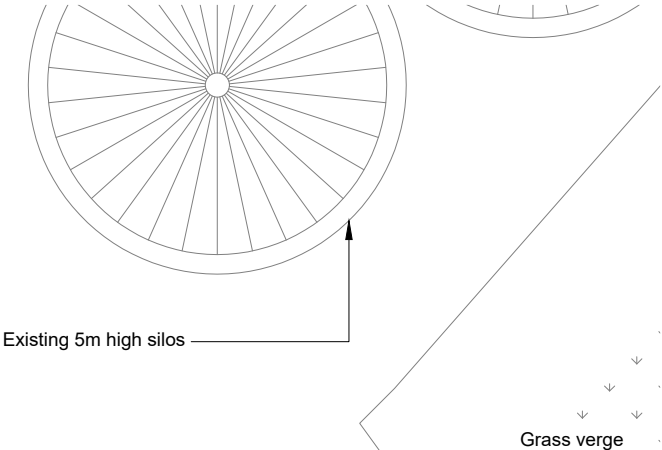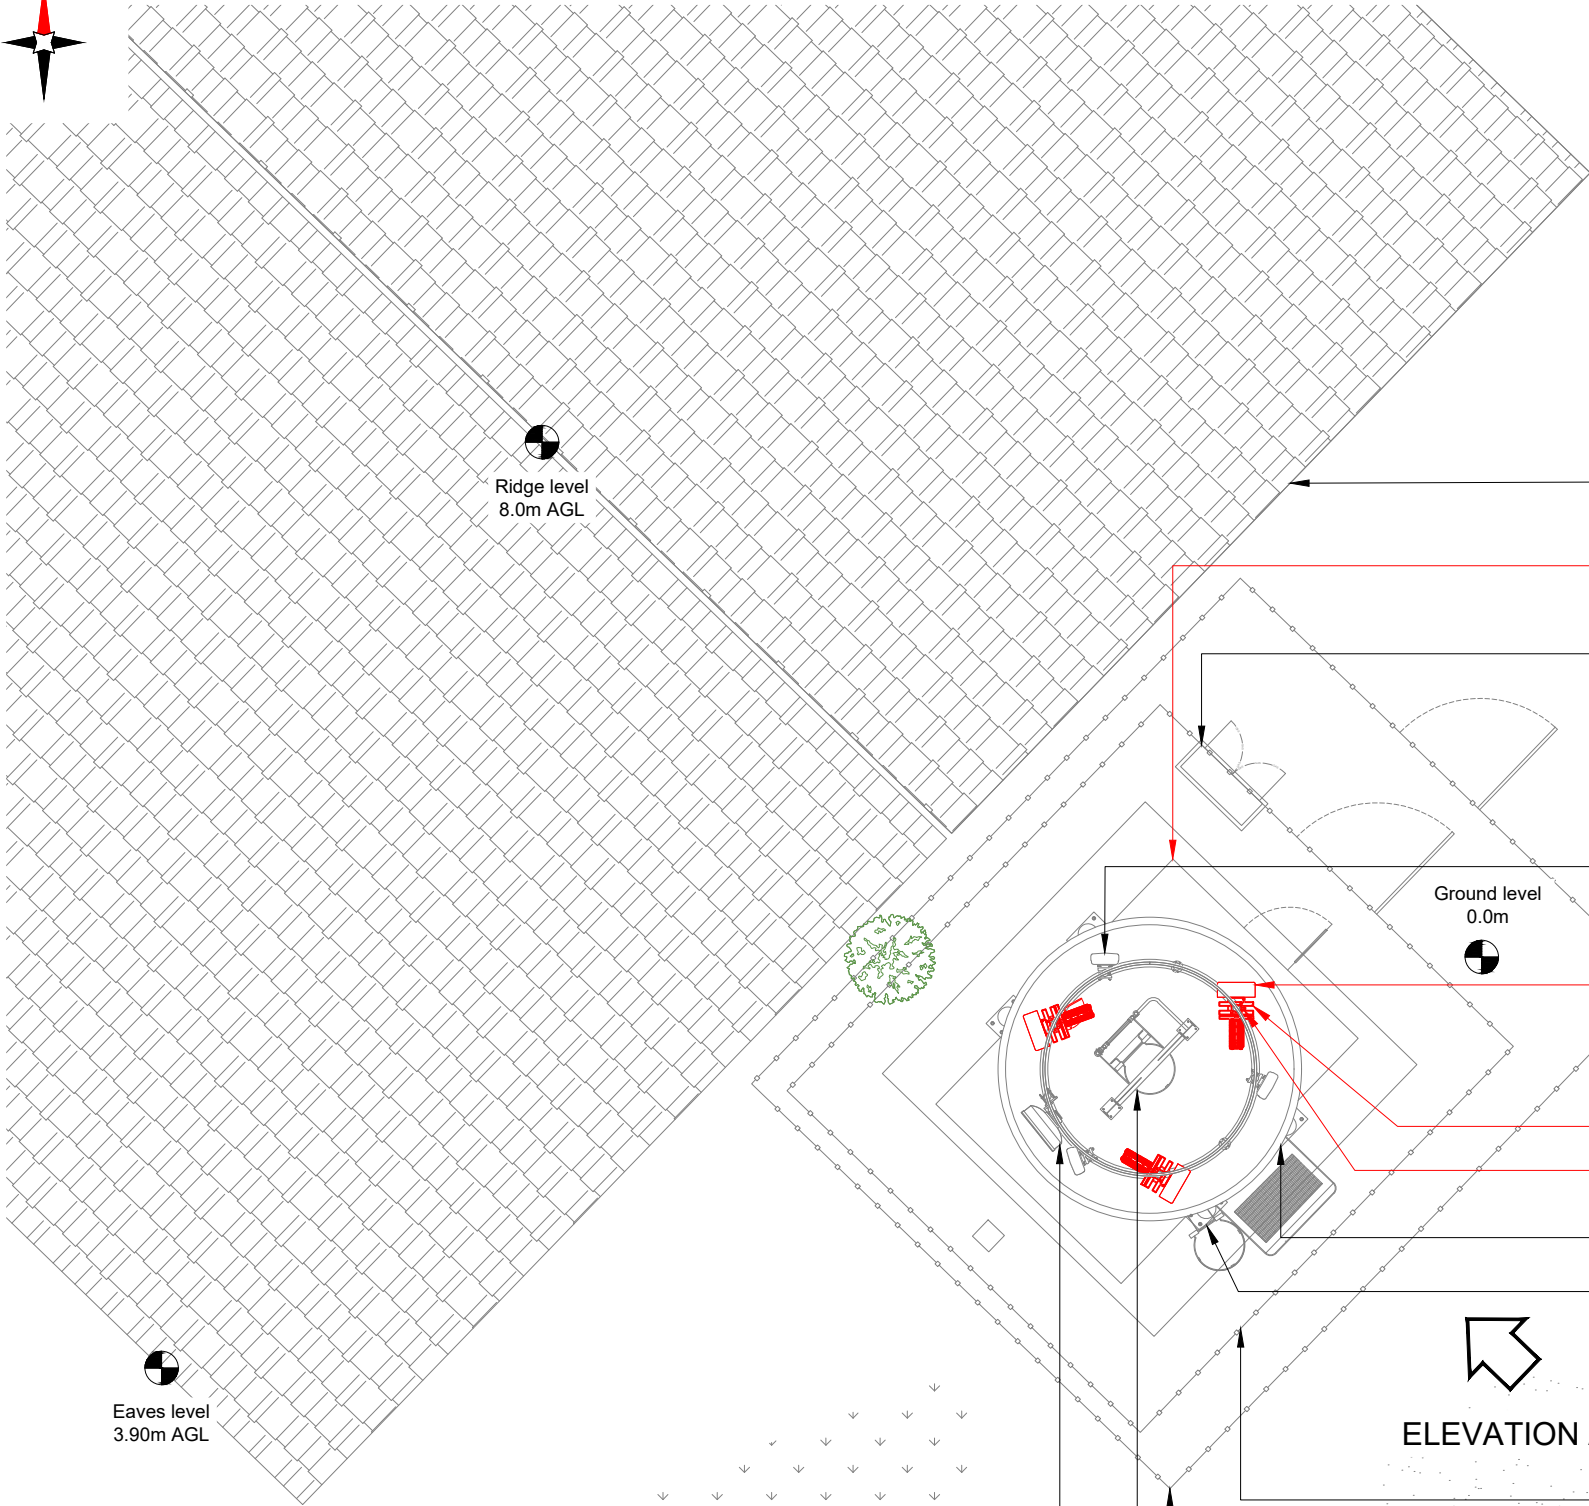

ELEVATION A

PROPOSED SITE PLAN

 

NOTES:

1. ALL DIMENSIONS IN MM UNLESS OTHERWISE NOTED.

Note:
Proposed 6No. EE Feeders & Fibre/DC is to use existing Roxtec glands and are to follow route of existing cable management to antenna level

Master:	MBNL / EE / H3G:	Project:	Purpose of Issue:	Issue:
M002	EE	Vendor Swap	General Arrangement	B
Date:	20/01/2025	Revision / Upgrade Description:		
Drawn:	R.Raja	Second Issue - Low Band antenna line updated.		
Checked:	N.Novis			
Approved:	L.Napolitano			

Master:	MBNL / EE / H3G:	Project:	Purpose of Issue:	Issue:
M001	EE	Vendor Swap	General Arrangement	A
Date:	10/01/2025	Revision / Upgrade Description:		
Drawn:	R.Raja	First Issue		
Checked:	N.Novis			
Approved:	L.Napolitano			




EE Limited
1 Braham Street
London
United Kingdom
E1 8EE




Site Name:	HARVEL HOUSE FARM		
Site ID:	1217413		
Address:	HARVEL LANE HARVEL GRAVESEND KENT DA13 0DH		
Title:	150 PROPOSED SITE PLAN		
Project:	VENDOR SWAP		
Purpose of Issue:	GENERAL ARRANGEMENT		
EE Cell ID:	MBNL Cell ID:	3UK Cell ID:	
17475	GVM039	DA0399	
Master Drawing No:			Issue:
1217413_GVM039_17475_DA0399_M002			B

100mm
50mm
10mm

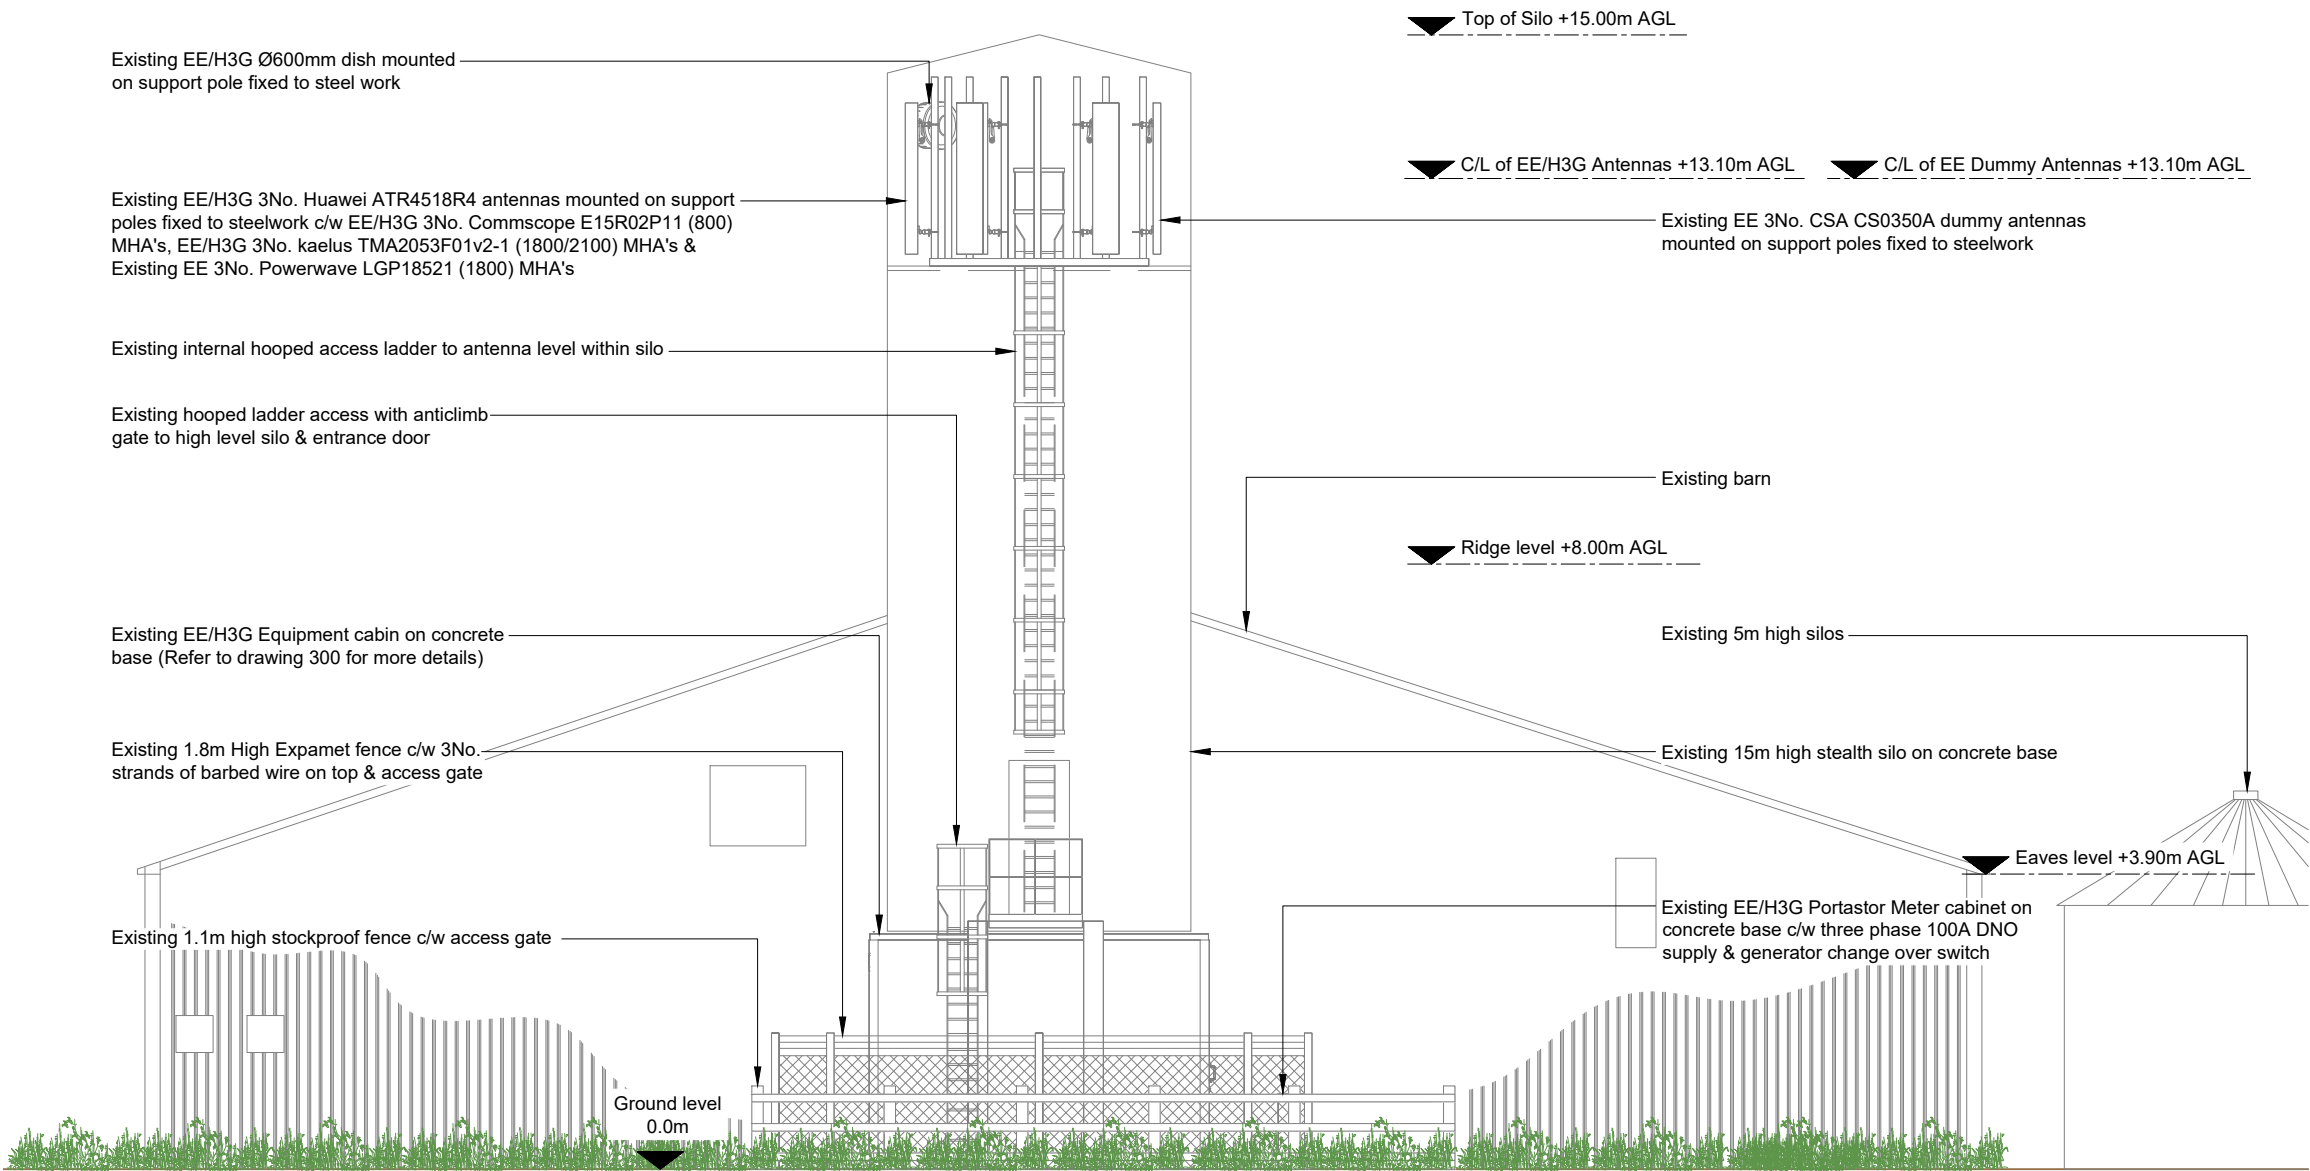

EXISTING SITE ELEVATION A

 

- NOTES:
- ALL DIMENSIONS IN MM UNLESS OTHERWISE NOTED.

Master:	MBNL / EE / H3G:	Project:	Purpose of Issue:	Issue:
M002	EE	Vendor Swap	General Arrangement	B
Date:	20/01/2025	Revision / Upgrade Description:		
Drawn:	R.Raja	Second Issue - Low Band antenna line updated.		
Checked:	N.Novis			
Approved:	L.Napolitano			
Master:	MBNL / EE / H3G:	Project:	Purpose of Issue:	Issue:
M001	EE	Vendor Swap	General Arrangement	A
Date:	10/01/2025	Revision / Upgrade Description:		
Drawn:	R.Raja	First Issue		
Checked:	N.Novis			
Approved:	L.Napolitano			



EE Limited
1 Braham Street
London
United Kingdom
E1 8EE



Site Name:	HARVEL HOUSE FARM		
Site ID:	1217413		
Address:	HARVEL LANE HARVEL GRAVESEND KENT DA13 0DH		
Title:	200 EXISTING SITE ELEVATION A		
Project:	VENDOR SWAP		
Purpose of Issue:	GENERAL ARRANGEMENT		
EE Cell ID:	MBNL Cell ID:	3UK Cell ID:	
17475	GVM039	DA0399	
Master Drawing No:		Issue:	B
1217413_GVM039_17475_DA0399_M002			



1