
 


60 Lanes avenue site plan

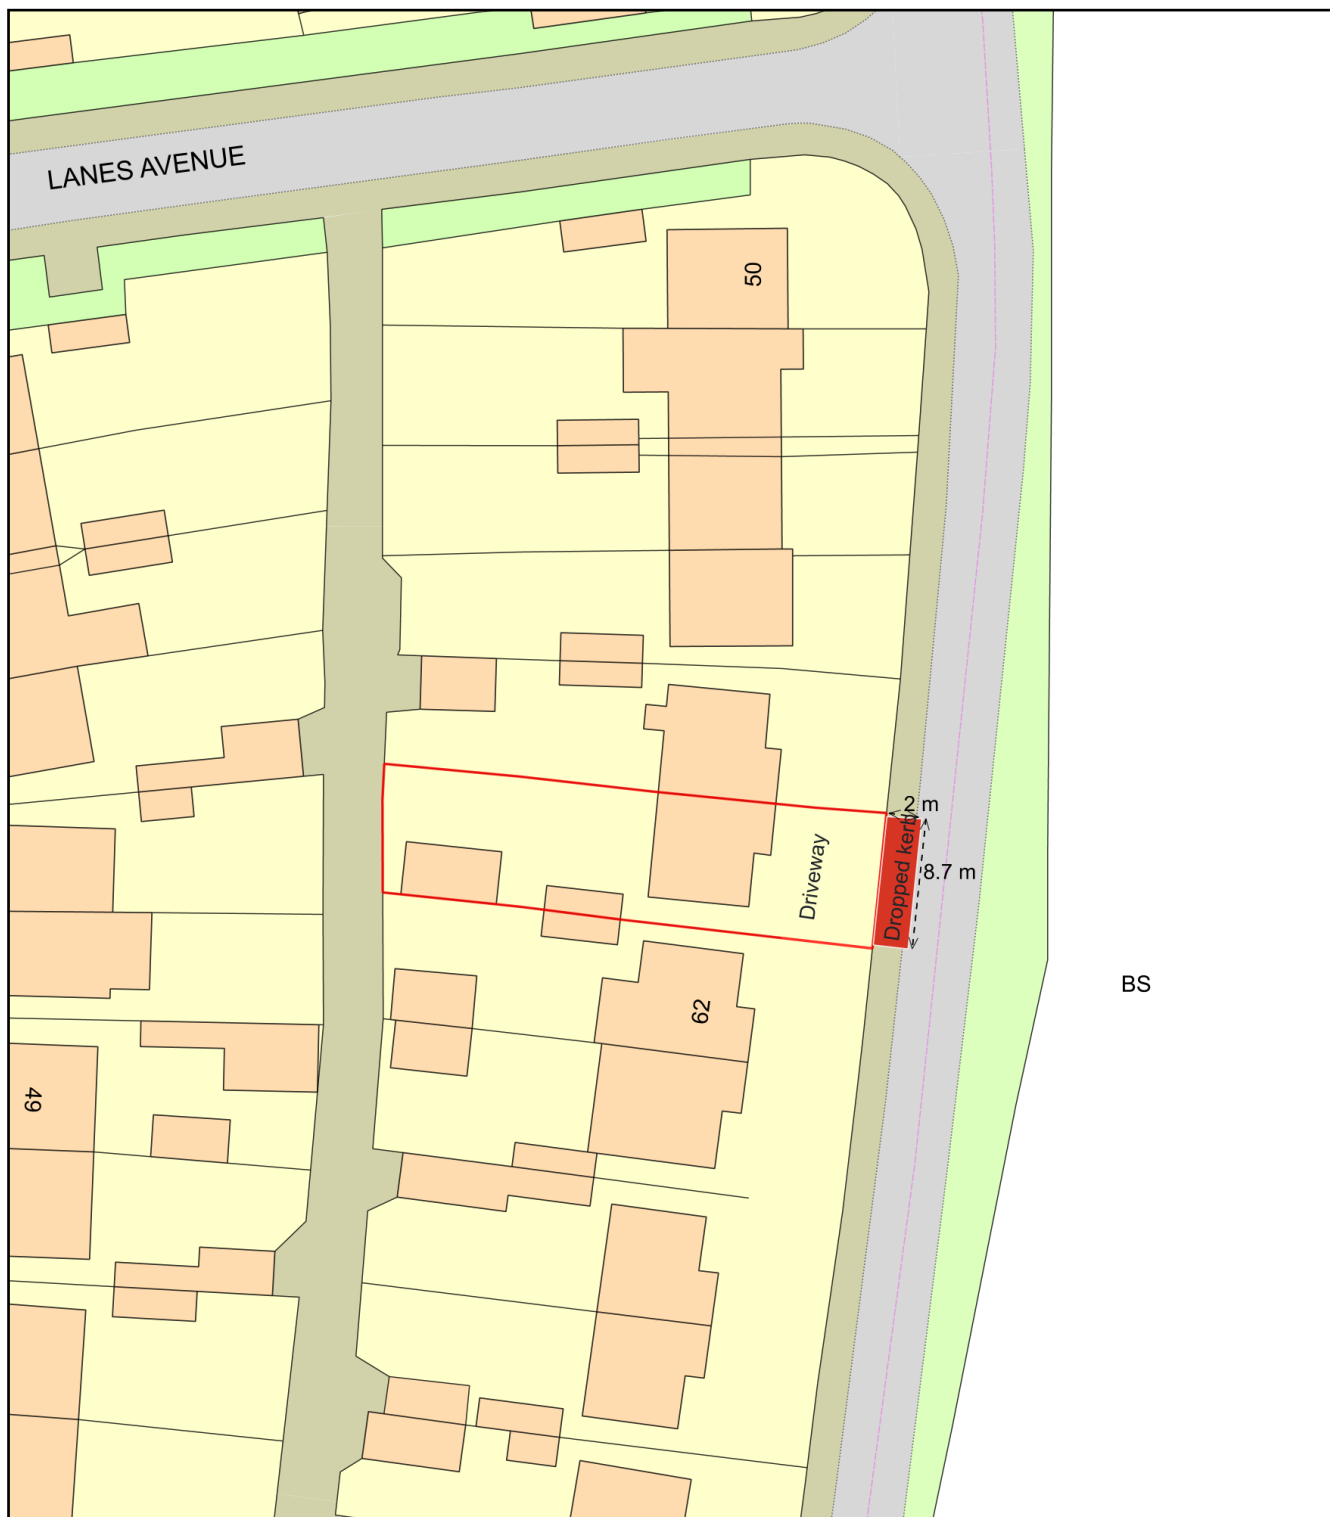

Plan Produced for: Planning permission

Date Produced: 14 Oct 2025

Plan Reference Number: TQRQM25287144816931

Scale: 1:500 @ A4