



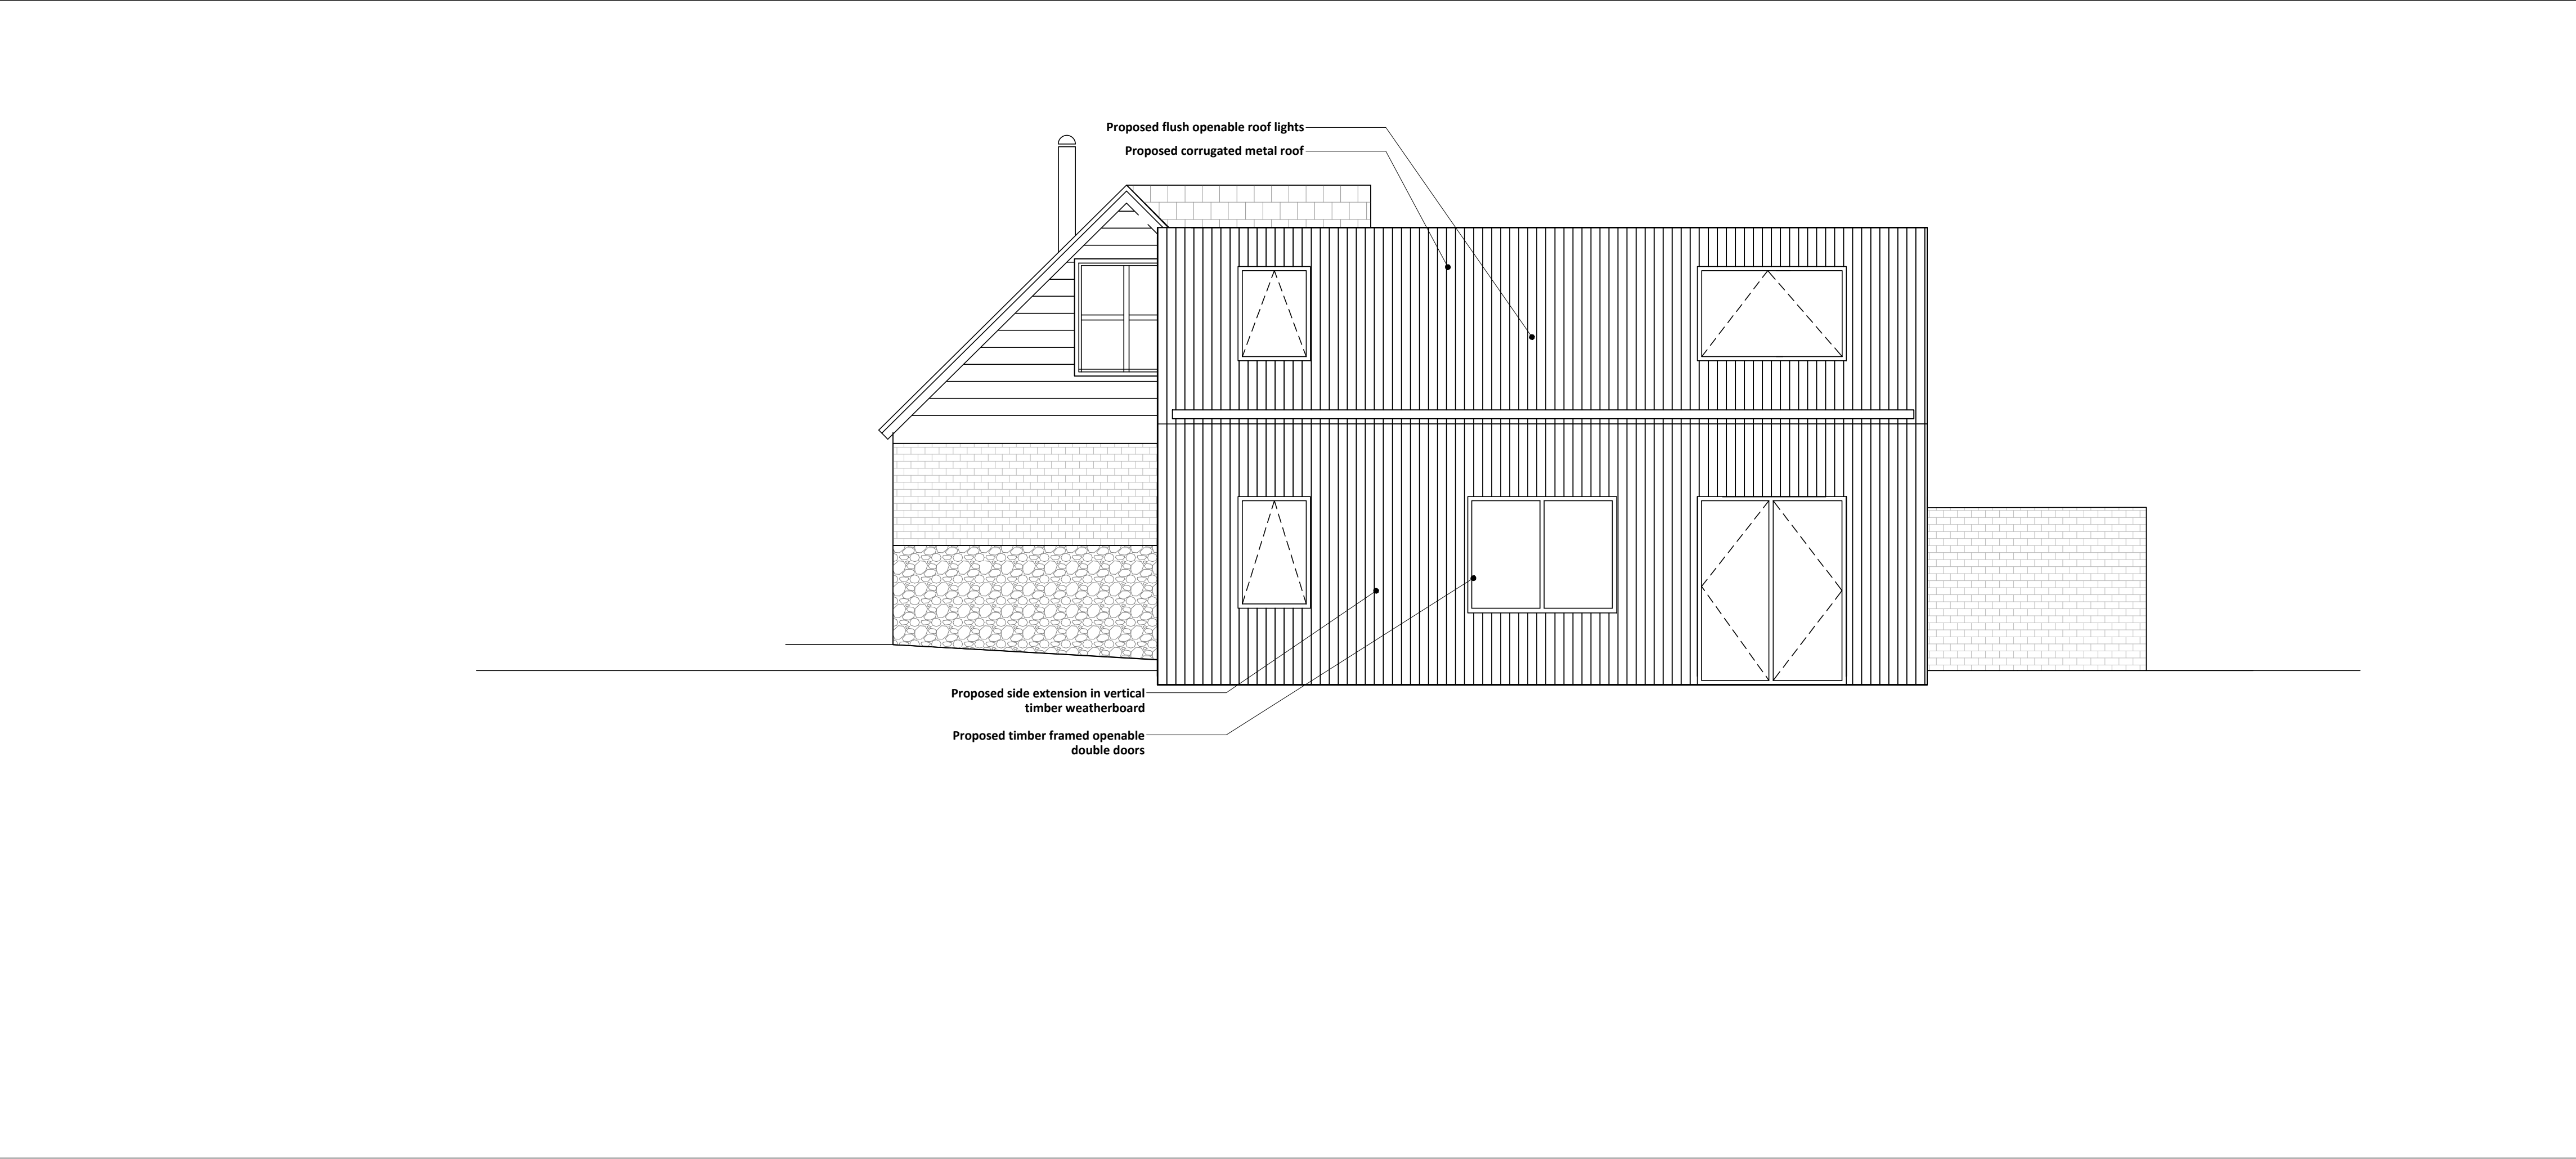

01 - PROPOSED WEST ELEVATION

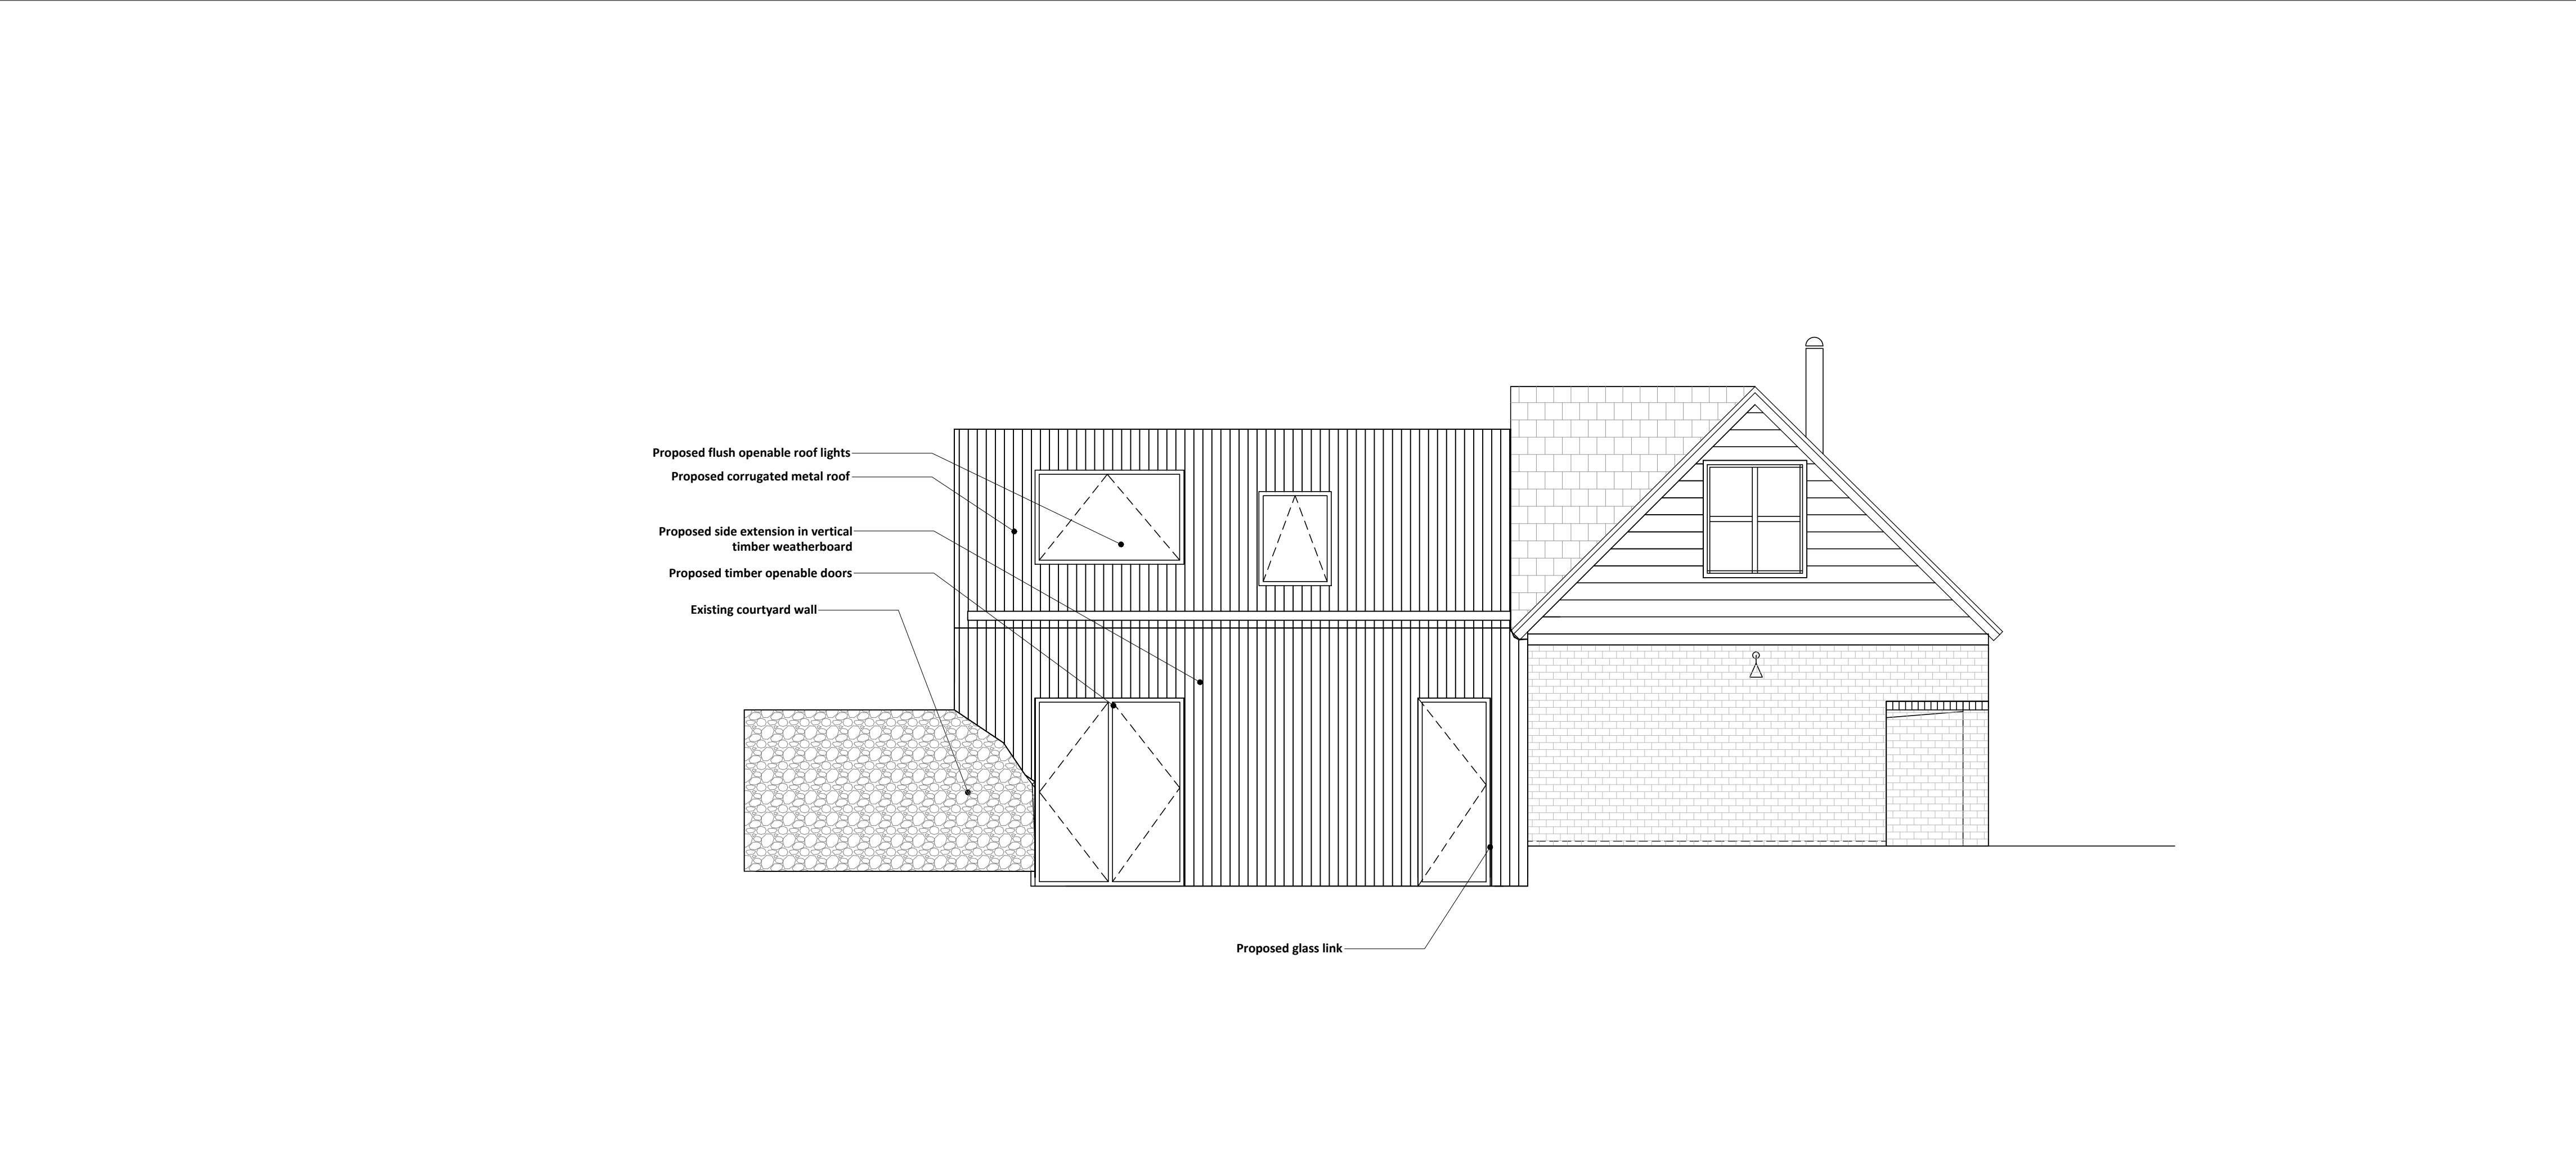

02 - PROPOSED EAST ELEVATION

SCALE BAR

1:50@A1 - 1:100@A3

0m0.5m1m2m5m

5m

280904		Updated for non material amendment	
revision	date	amendment	
KNOWLES WHITTINGHAM KNOWLES WHITTINGHAM LTD www.knowleswhittingham.co.uk kabe@knowleswhittingham.co.uk frances@knowleswhittingham.com		KNOWLES WHITTINGHAM - Do not scale from this drawing - All dimensions to be checked on site by the Contractor - And such dimensions to be their responsibility - Report all drawing errors and omissions to the Architect - All dimensions in millimeters unless noted otherwise - If in doubt ask Contract Administrator	
job title		CAMER STUDIO, CAMER STREET, MEOPHAM	
drawing title/location		PROPOSED ELEVATIONS	
status	PLANNING		
scale	1:50 @ A1	1:100 @ A3	
job no	element	drawing no.	revision
A0223	PL	113	A