



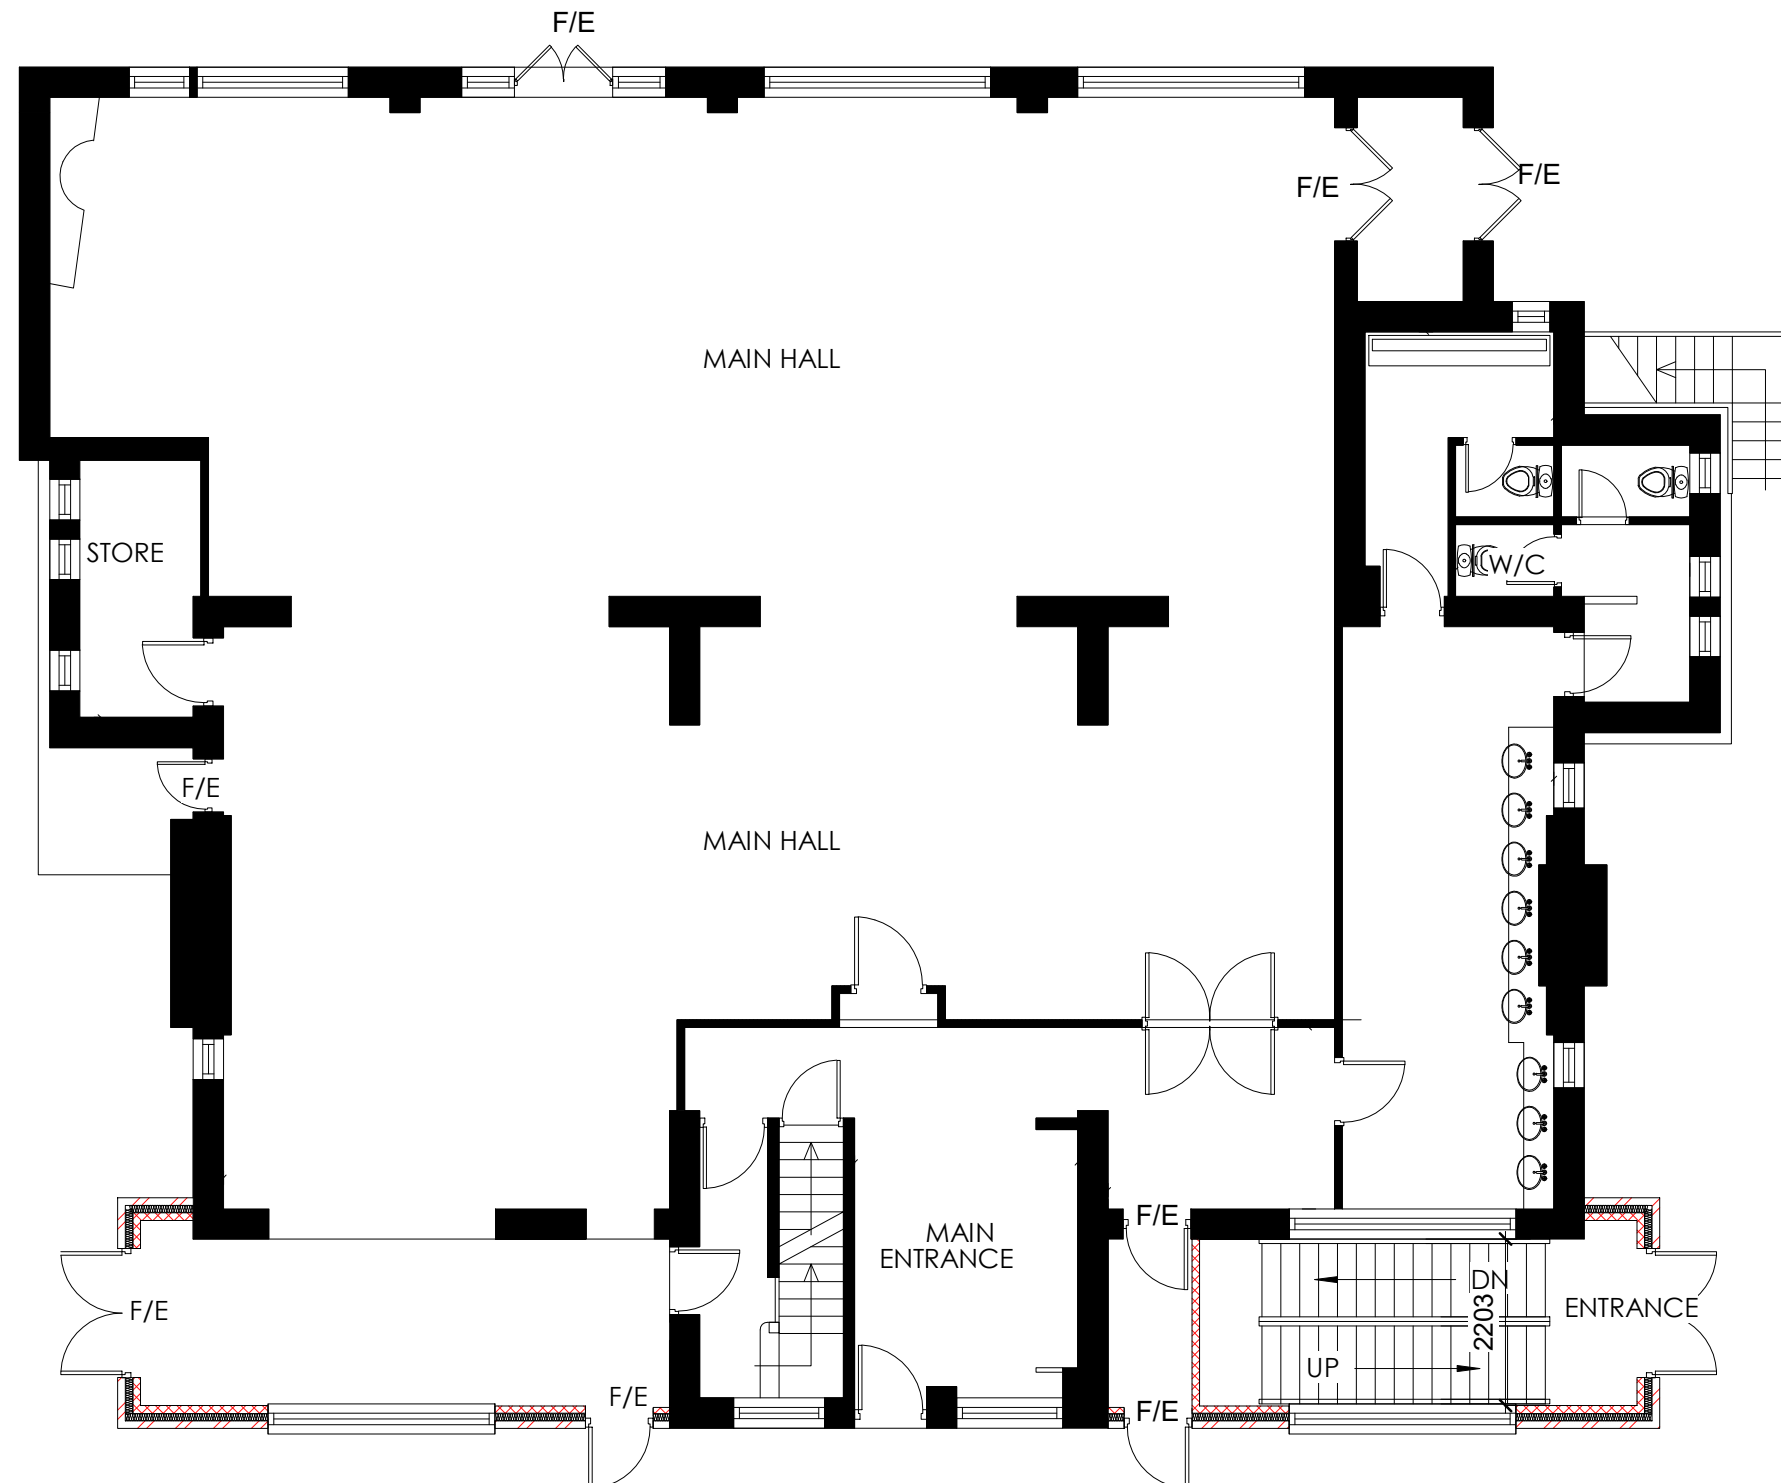

Proposed Ground Floor Plan
1 : 100

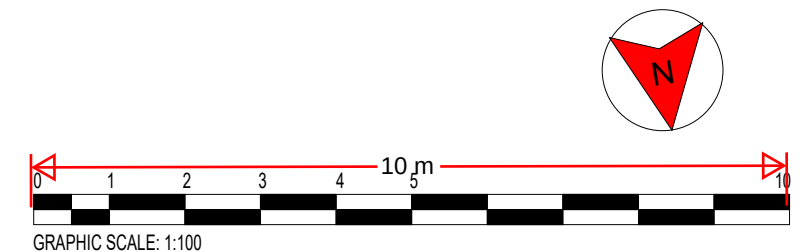

No	Description	Date	St Hilda's Way, Gravesend DA12 4AZ		Client	REF	REV
			Proposed Ground Floor Plan		Gravesham Muslim Centre		
					Date Oct 2023	Sheet number PL/GMCEC/SD104	Scale (@ A3) 1 : 100
					Drawn MMK	Sanaa Designs	
					Checked by TK	18 Grenadier Close Rainham, Kent ME8 8NQ	Email - sanaadesigns@outlook.com Mobile - 07583 437570