


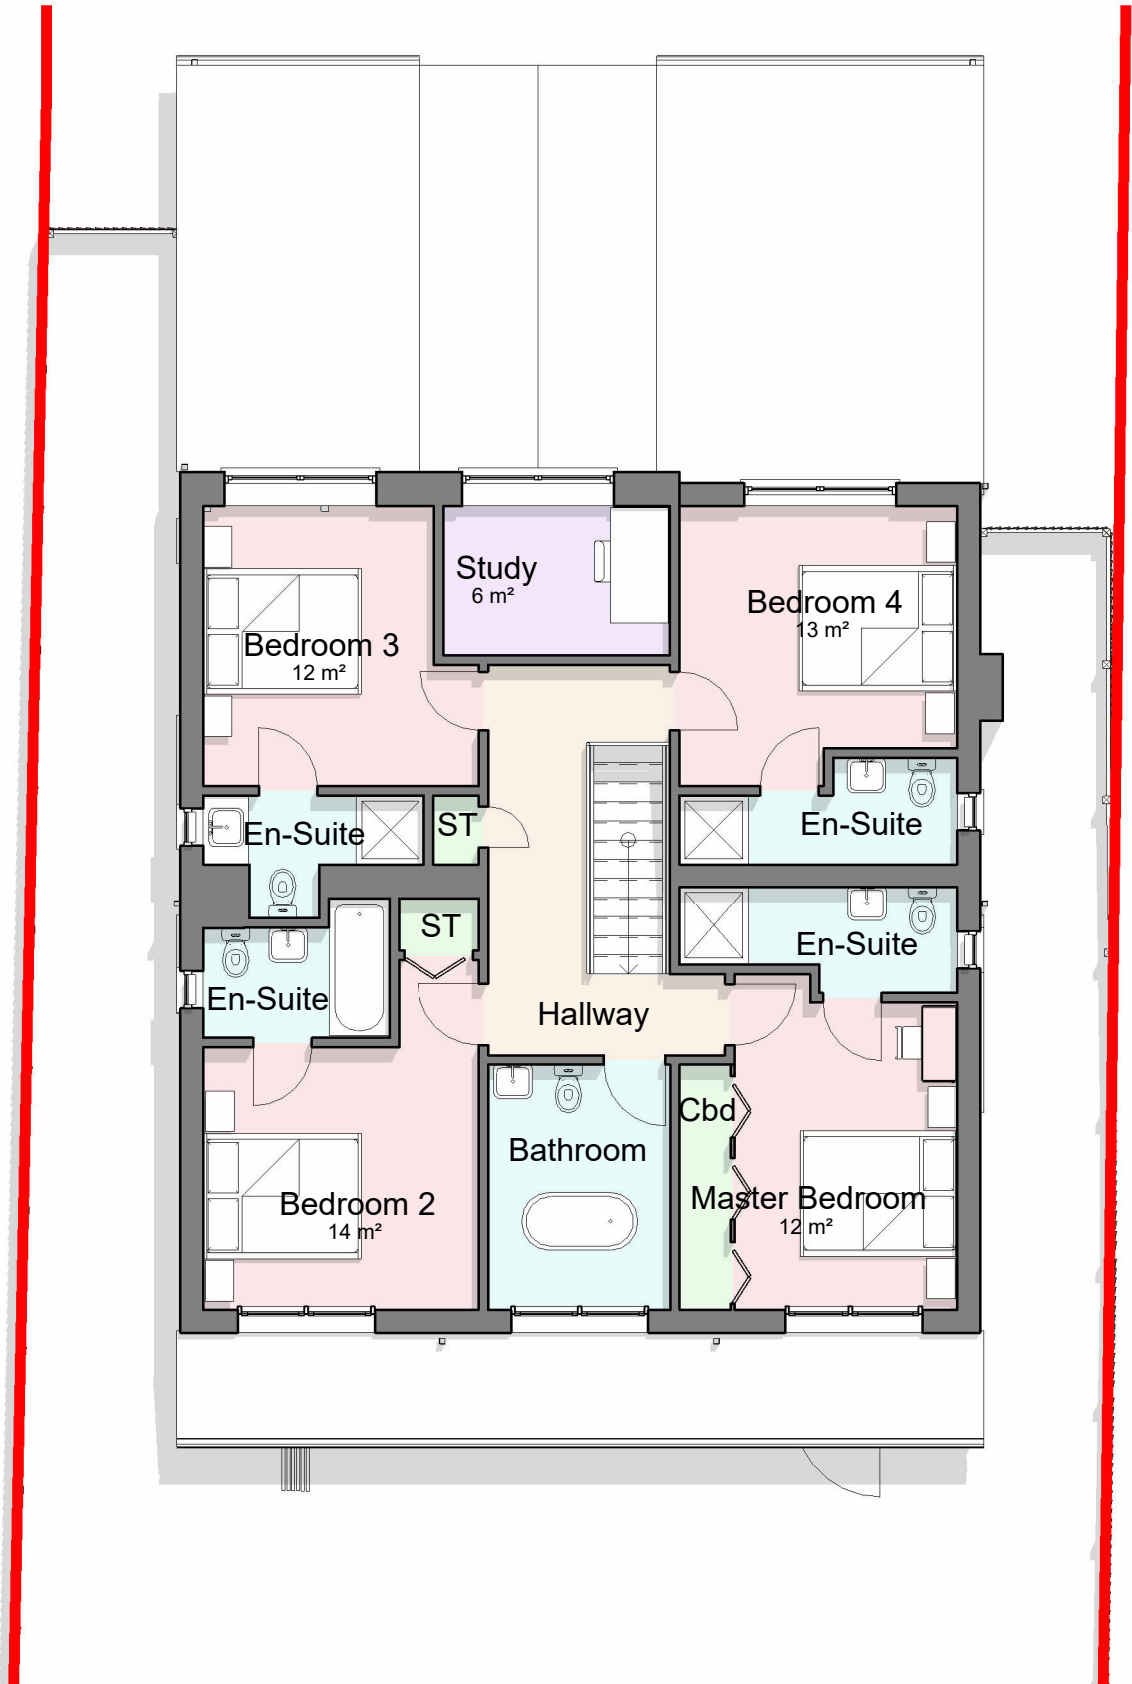

Proposed First Floor Plan
1 : 100



2 The Parade, Ash Road, Hartley
Longfield, Kent DA3 8BG

Tel: 01474 703705
www.gsplanning.uk
Email: Office@gsplanning.uk

Project Title		Job No
29 Cheyne Walk, Meopham, Kent DA13 0PF		4613
Drawing Title	Drawing No	Revision
Proposed First Floor Plan	16	
Date	Drawn by	Checked by
03.09.2026	MW	ON
Scale @ A3	Note	
1 : 100	GIA - 106m²	

