


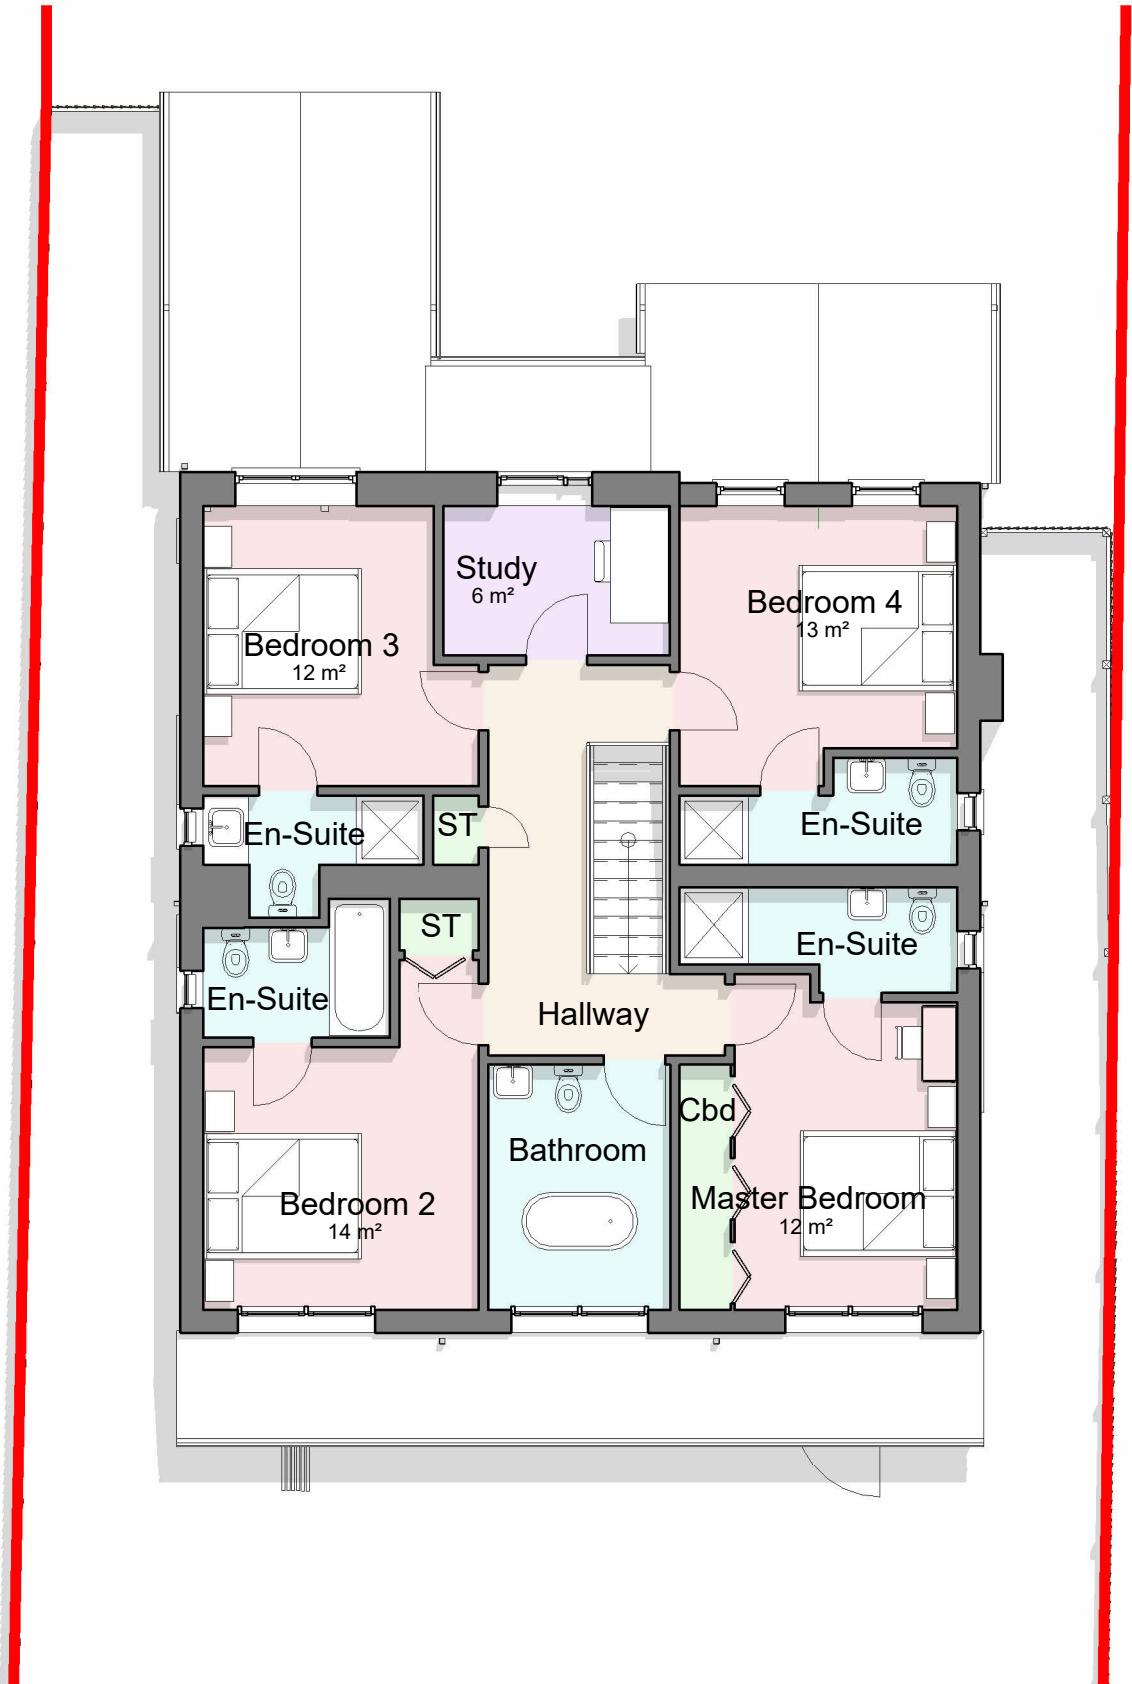

Proposed First Floor Plan
1 : 100

GSP
Graham Simpkin Planning

2 The Parade, Ash Road, Hartley
Longfield, Kent DA3 8BG

Tel: 01474 703705
www.gsplanning.uk
Email: Office@gsplanning.uk

Project Title		Job No
29 Cheyne Walk, Meopham, Kent DA13 0PF		4613
Drawing Title	Drawing No	Revision
Previously Approved FF Plan	10	
Date	Drawn by	Checked by
14.08.2026	MW	ON
Scale @ A3	Note	
1 : 100	GIA - 106m²	

