



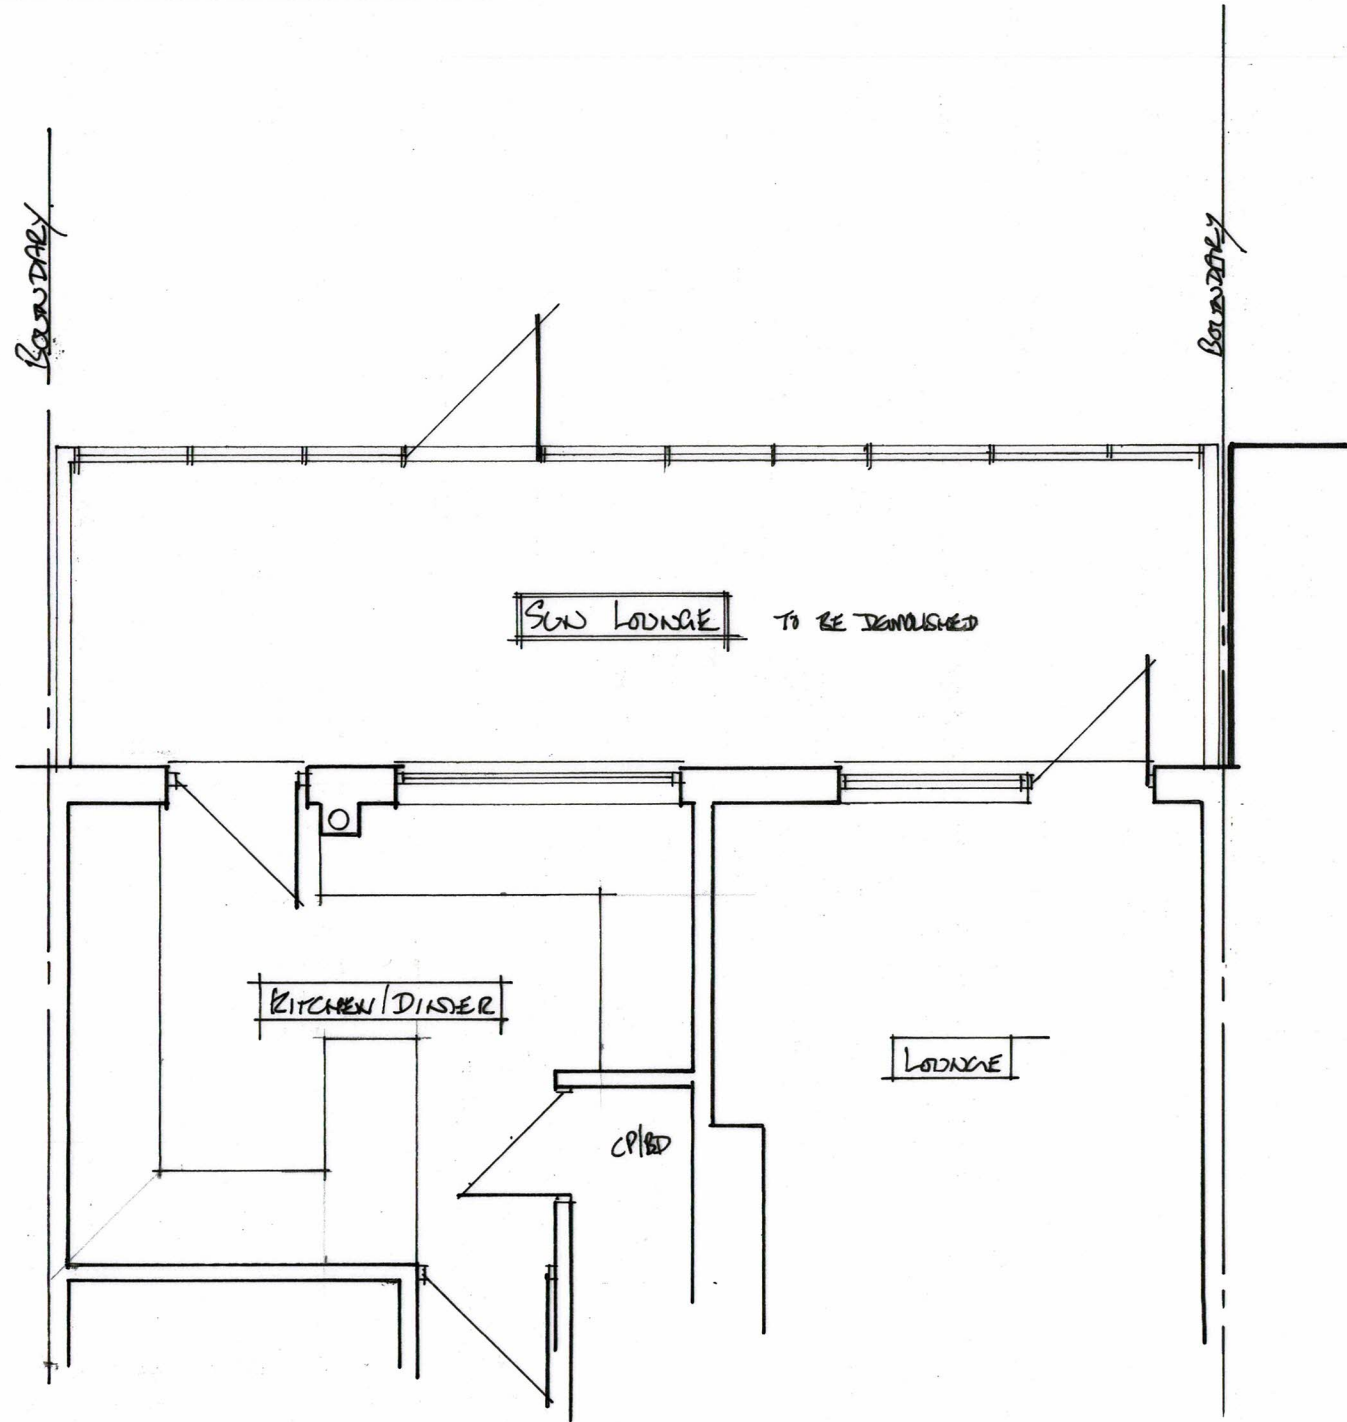

EXISTING GROUND FLOOR PLAN

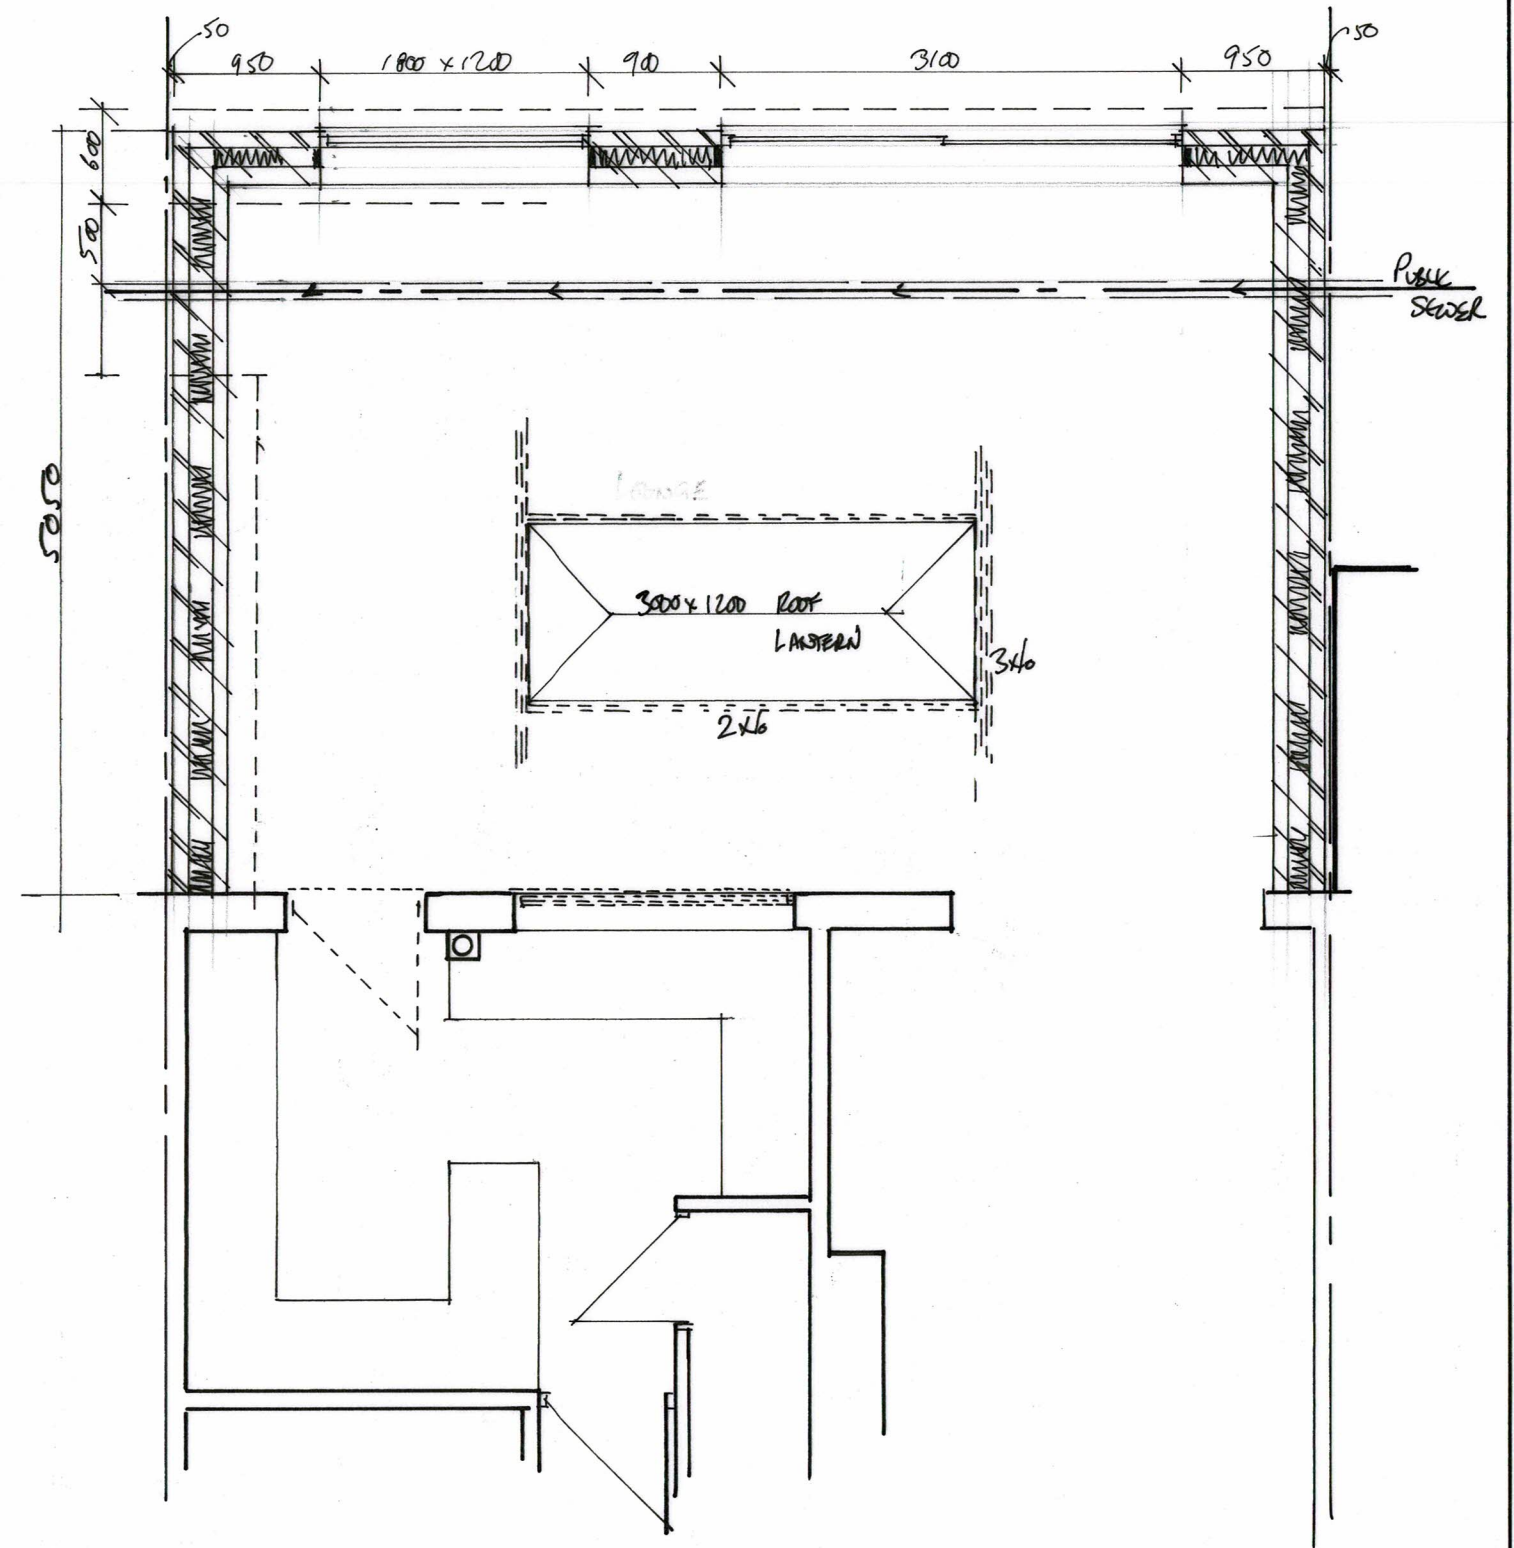

SINGLE STOREY REAR
EXTENSION

MRS. S. WEBB
21 CODRINGTON GARDENS
GRAVESEND
KENT DA12 5JB

SCALE 1/50

DATE 3/5/23

DRAWING NO

01