





east elevation (front)

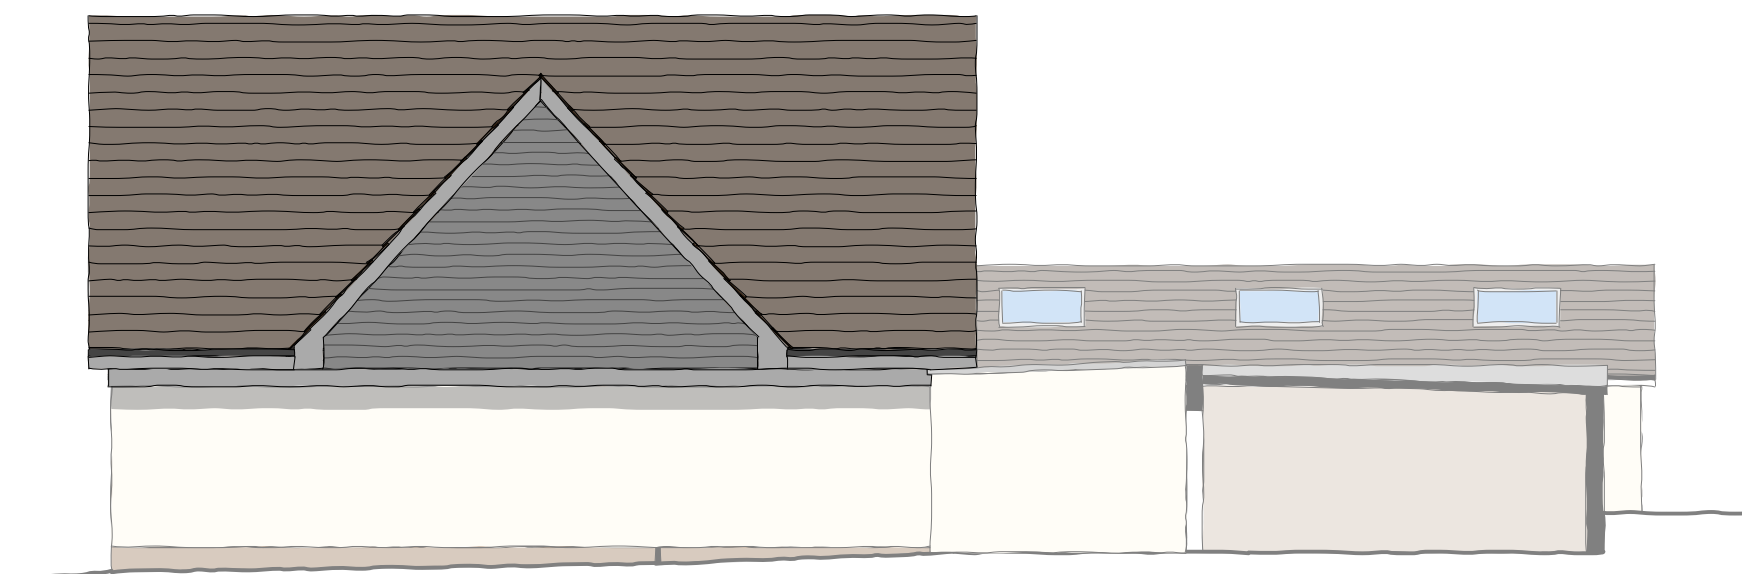

north elevation (drive side)



west elevation (rear)

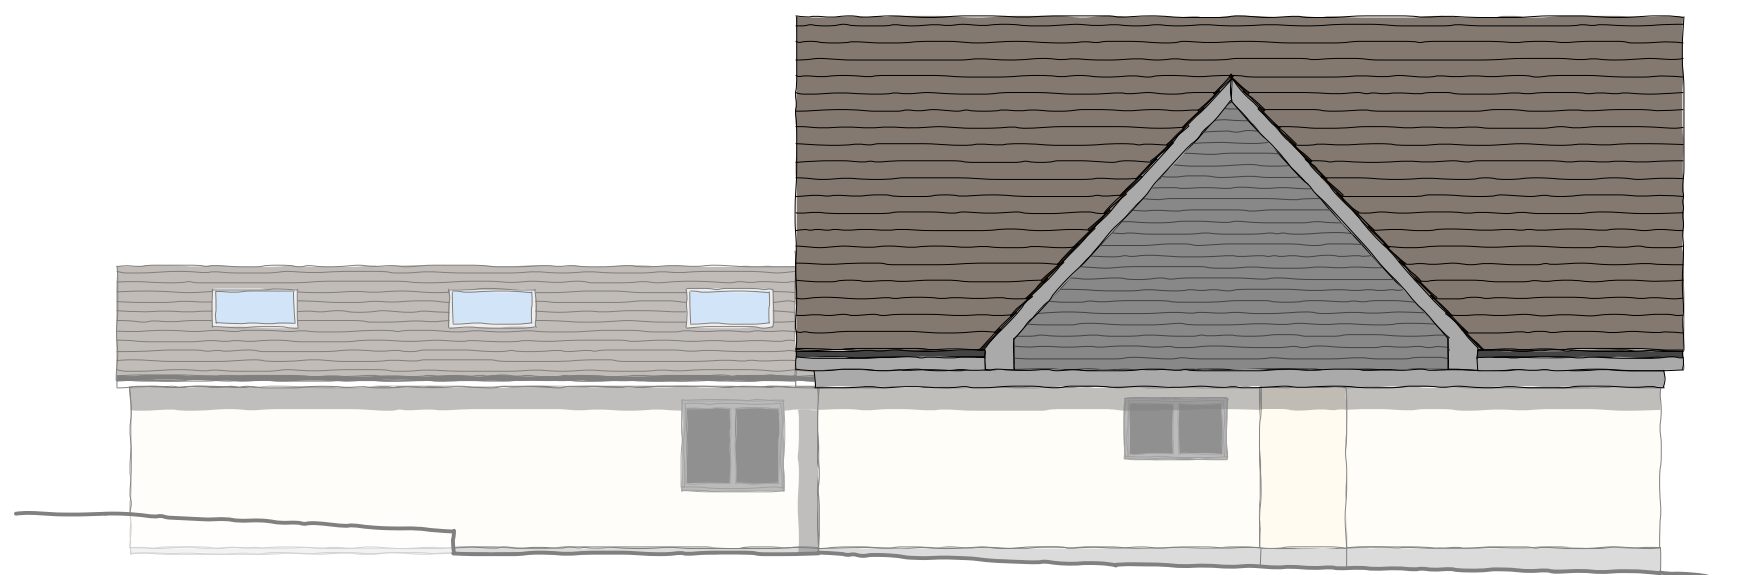

south elevation (entrance side)

CLIENT; Iain Conochie
 PROJECT; Sirius, Green Farm Lane, DA12 3HL
 TITLE; elevations as proposed
 SCALE; 1-100 DATE; 05/23 DRAWN; GB
 DRAWING NUMBER 23-09-05

