



velux ggl fk04 centre pivot
roof window - 66cm x 98cm

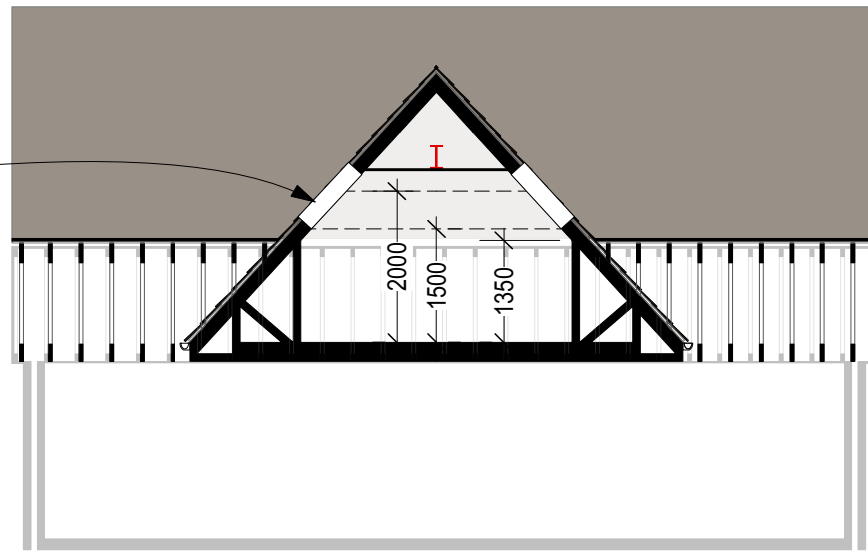



proposed long section

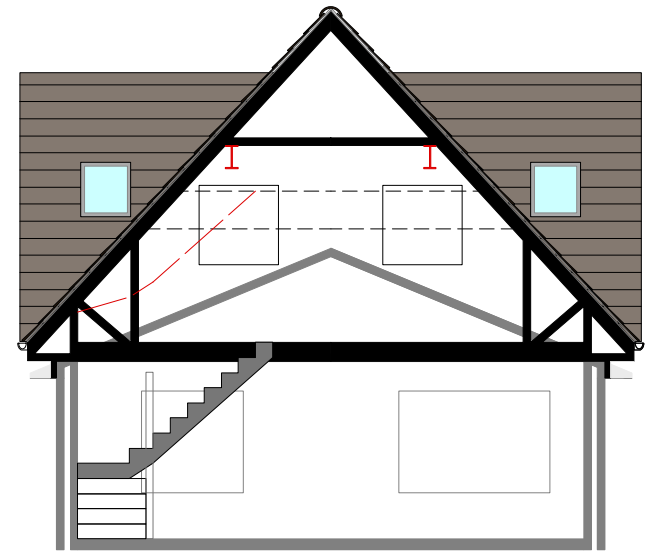


proposed cross section

new roof structure, either pre fabricated timber trusses spanning from side wall to side wall fitted between the existing ceiling ties, or steel framework with cut timbers to eaves and 'top hat' truss above - all subject to engineering and access requirements.

indicative steel beams and cranked frames should trusses be impractical

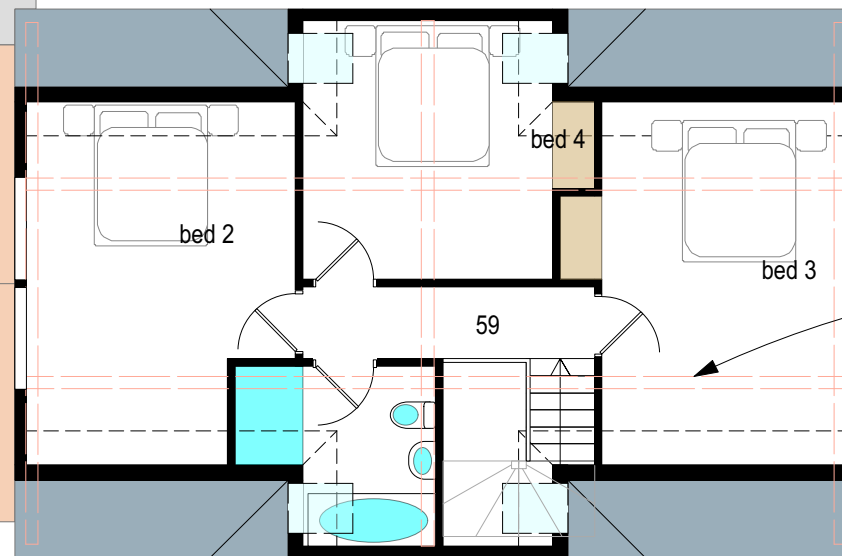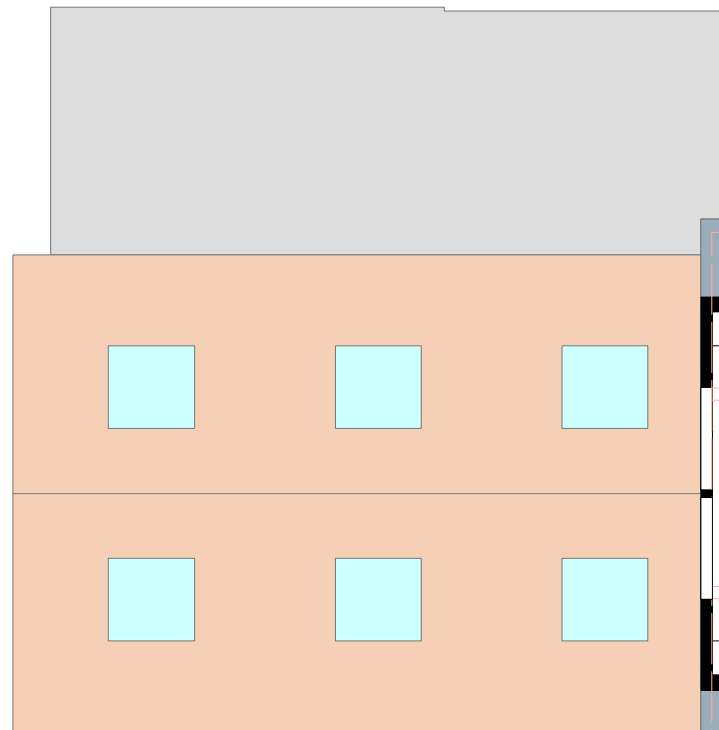

proposed roof / attic floor plan 59sqm gross internal area

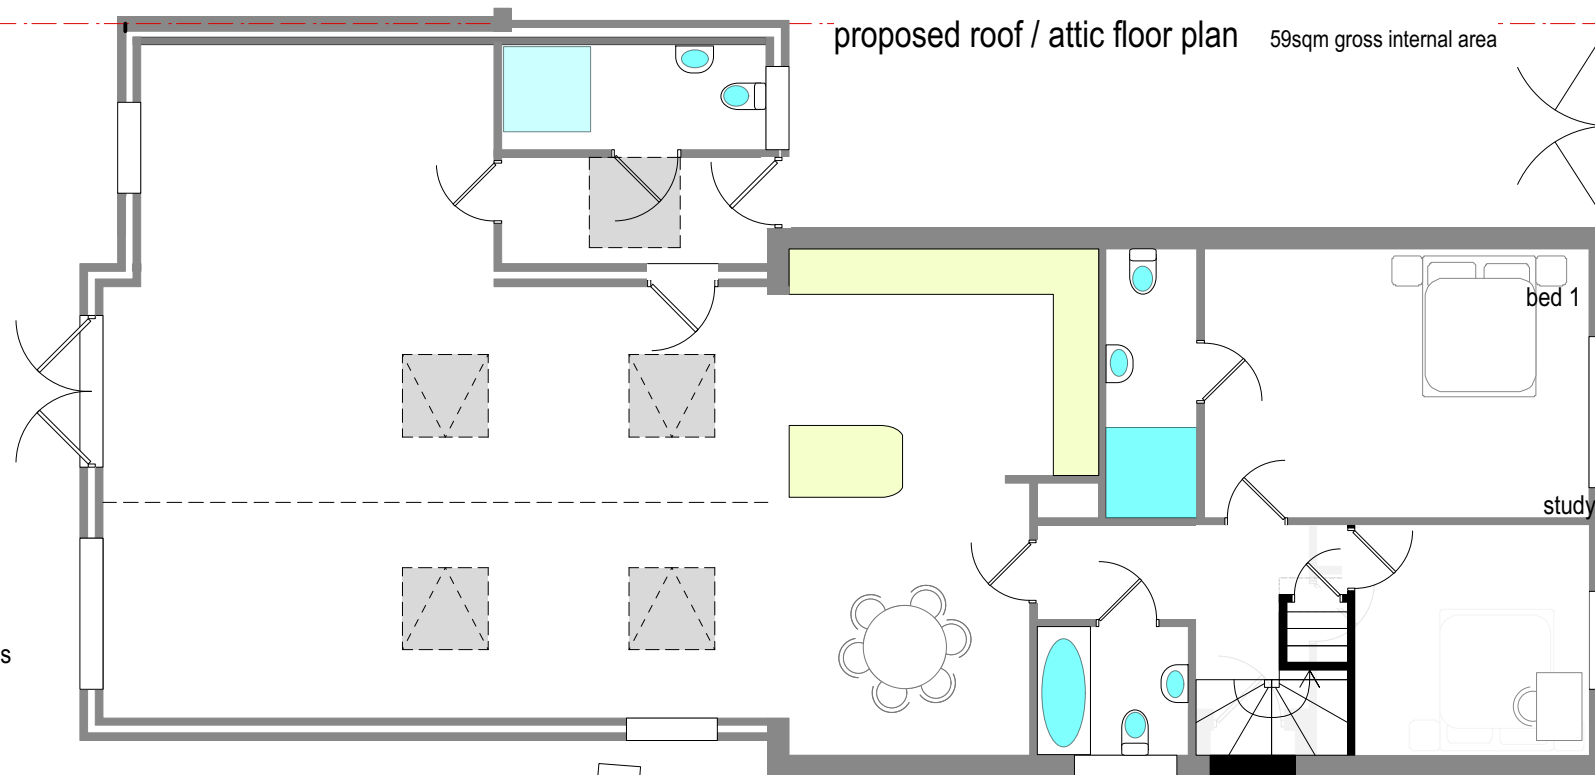

proposed ground floor plan 150sqm gross internal area

existing walls
proposed walls

0 2.5 5 7.5 10
scale (m) 1-100 on A3 size print

CLIENT; Iain Conochie
PROJECT; Sirius, Green Farm Lane, DA12 3HL
TITLE; plans & sections as proposed
SCALE; 1-100 DATE; 05/23 DRAWN; GB
DRAWING NUMBER 23-09-06-

